
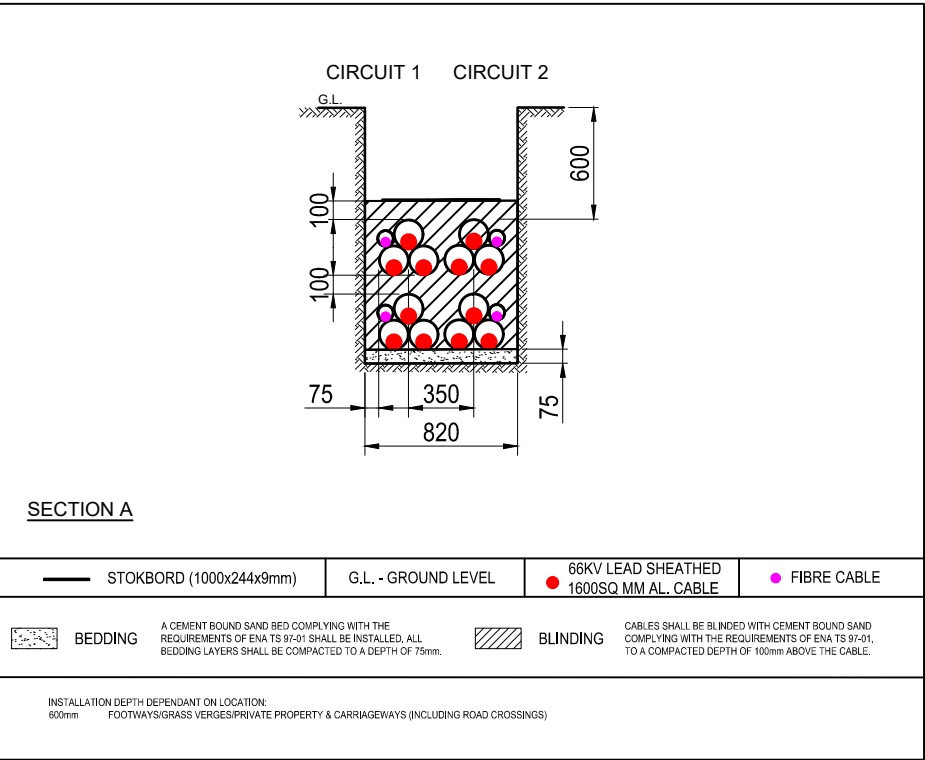


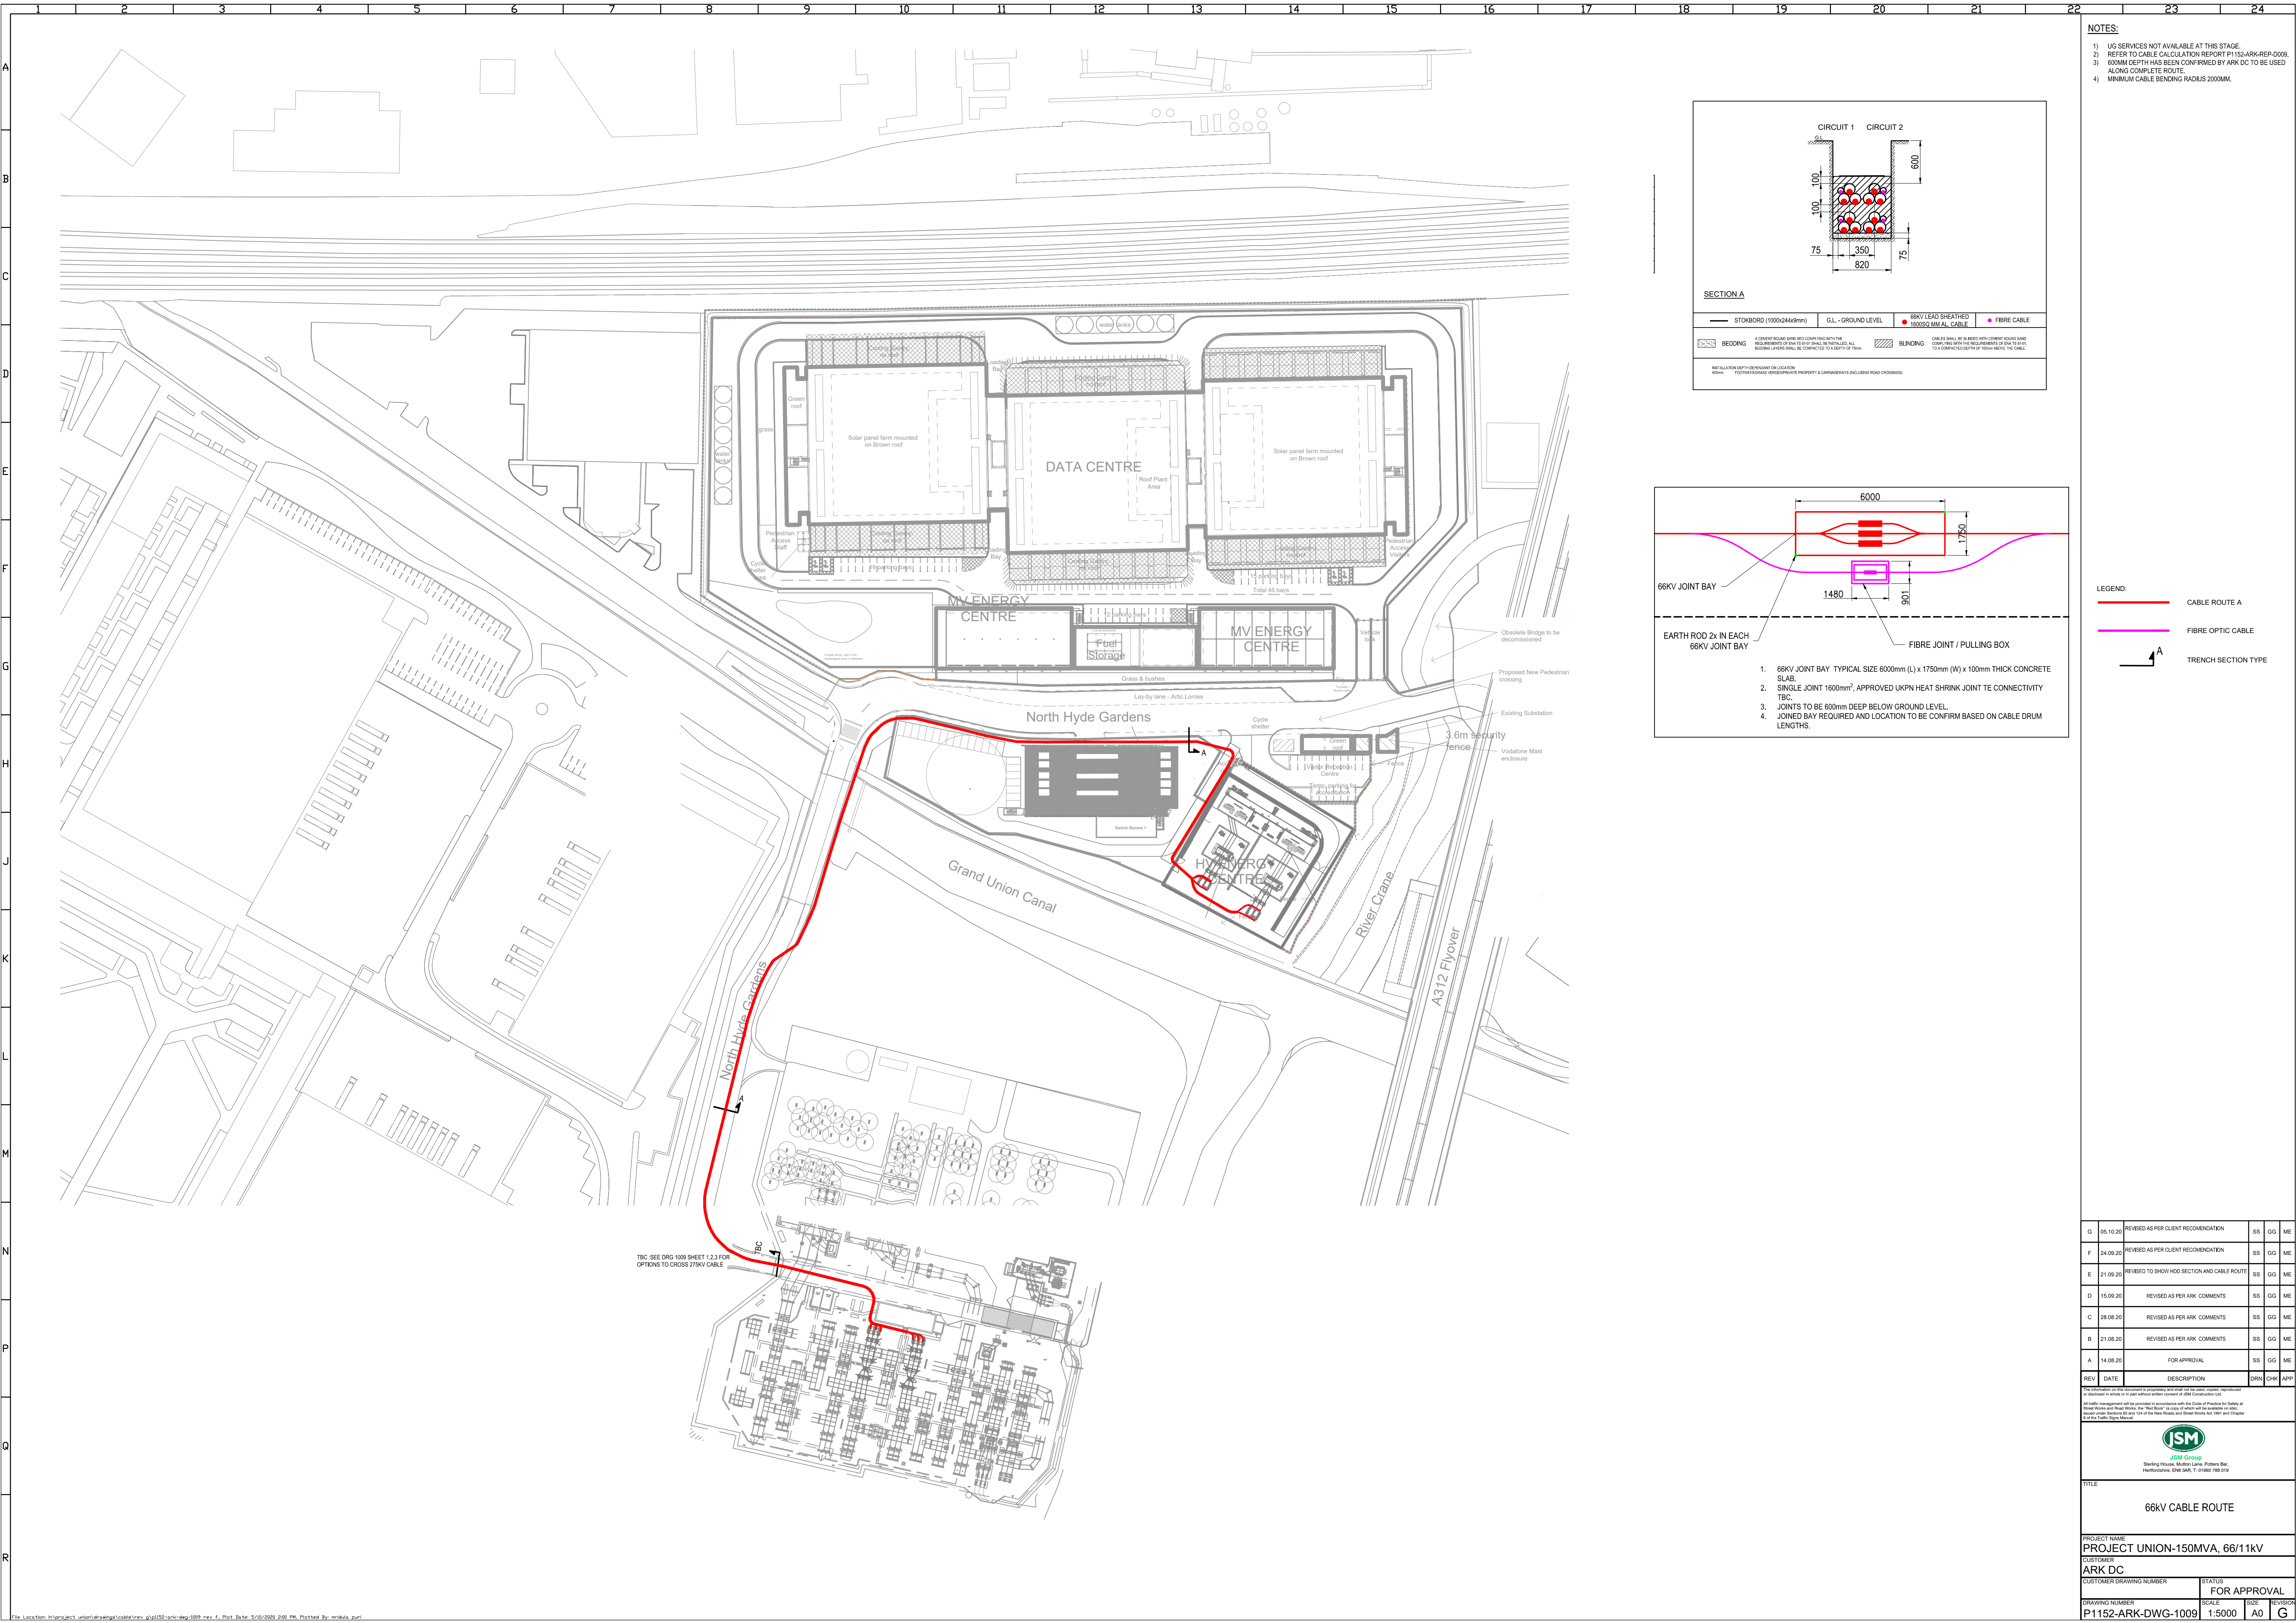

- NOTES:
- 1) US SERVICES NOT AVAILABLE AT THIS STAGE.
 - 2) REFER TO CABLE CALCULATION REPORT P1152-ARK-REP-0009.
 - 3) 600MM DEPTH HAS BEEN CONFIRMED BY ARK DC TO BE USED ALONG COMPLETE ROUTE.
 - 4) MINIMUM CABLE BENDING RADIUS 2000MM.