


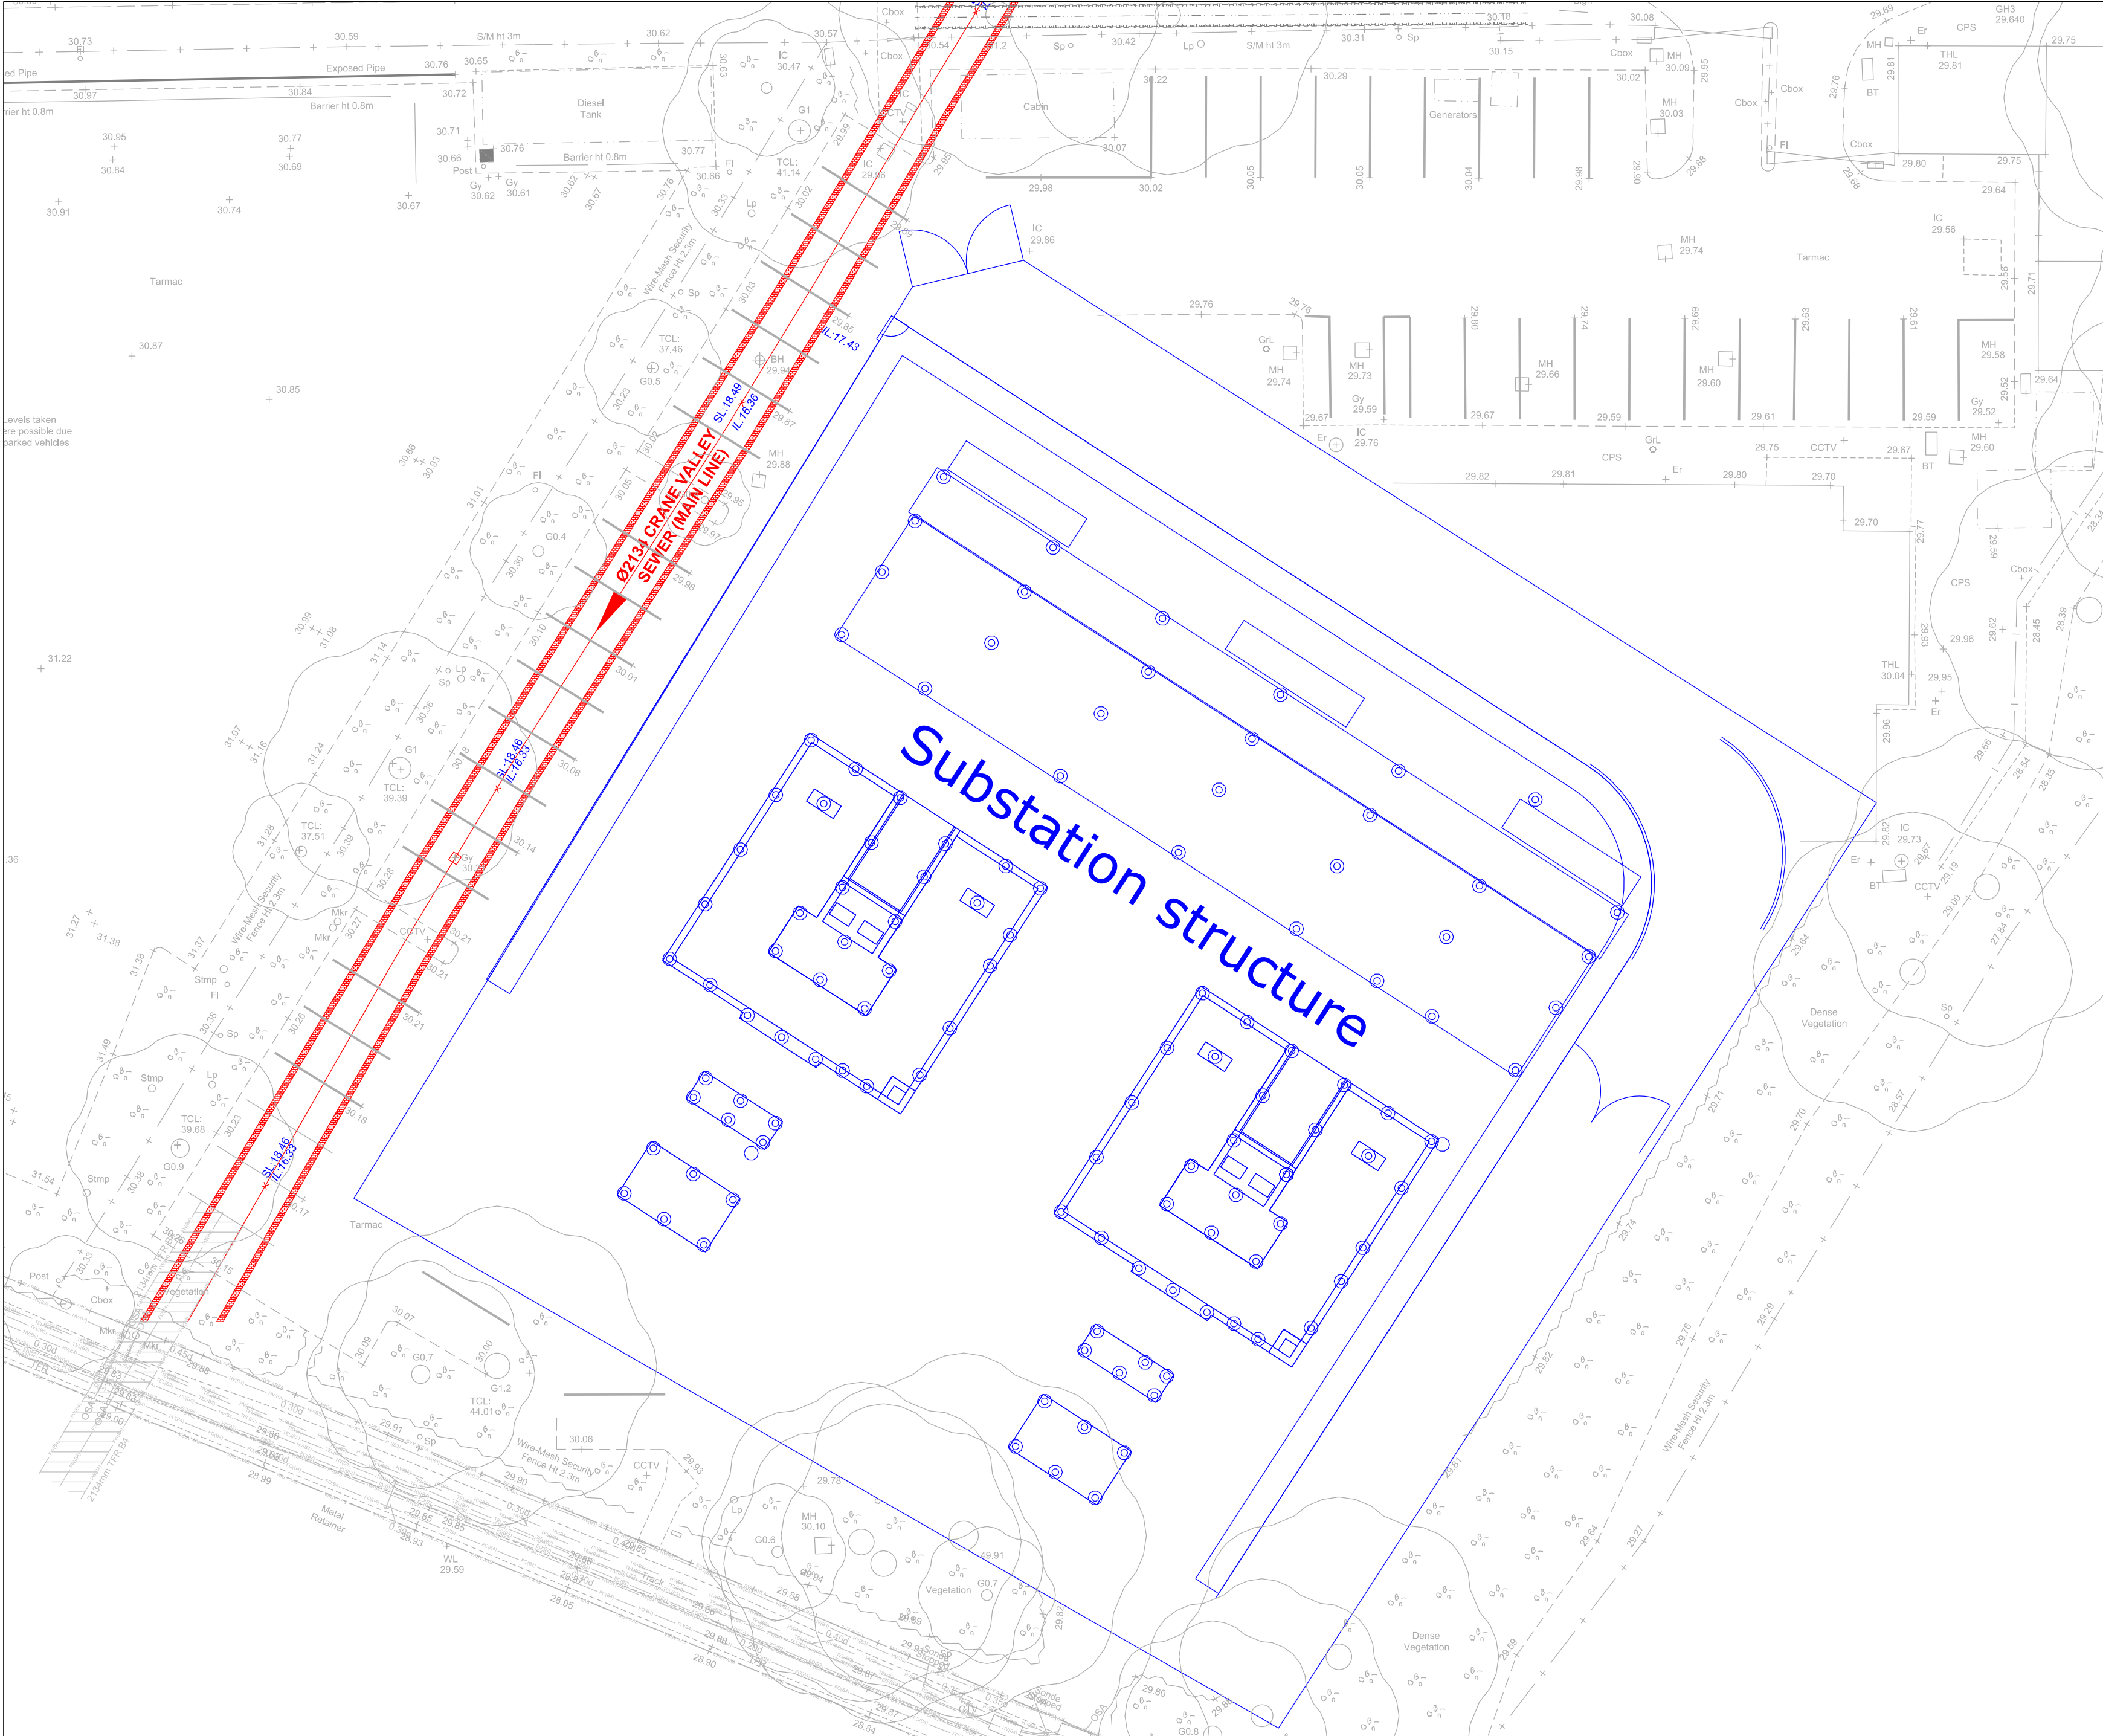

The information on this document is proprietary and shall not be used, copied, reproduced or disclosed in whole or in part without written consent of JSM Construction Ltd.

All traffic management will be provided in accordance with the Code of Practice for Safety at Street Works and Road Works, the "Red Book" (a copy of which will be available on site), issued under Sections 65 and 124 of the New Roads and Street Works Act 1991 and Chapter 8 of the Traffic Signs Manual.

1.0	09.05.21	First issue		RP	-
Issue	Date	Purpose of Issue		Drawn	Checked



JSM Group
Sterling House,
Mutton Lane, Potters Bar,
Hertfordshire, EN6 3AR
T: 01992 788 019

Client:
ARK

Drawing Title:
Sewer Main Line - Substation Structure

Drawn: RP	Date: 09.05.2021	Checked: -	Date: -
Service Order Number: -		Scale: 1:200 @ A2	
Job Ref: -		Page Number: 1 of 1	
Drawing Number:		Issue 1.0	

