





THIS DRAWING MUST NOT BE USED FOR PURPOSES OTHER THAN THAT FOR WHICH IT IS PROVIDED.
IT IS SUPPLIED WITHOUT LIABILITY FOR ANY ERRORS OR OMISSIONS.
~~DO NOT SCALE FROM THIS DRAWING.~~ ALL DIMENSIONS TO BE CHECKED ON SITE.
ALL DRAWINGS SUBJECT TO STATUTORY AUTHORITY APPROVAL.
THIS DRAWING IS PROTECTED UNDER COPYRIGHT AND AT NO TIME SHOULD ANY PORTION OF THIS DRAWING BE REPRODUCED OR COPIED WITHOUT THE PERMISSION OF ARCHITECT (DESIGN COPYRIGHT ACT 1968)

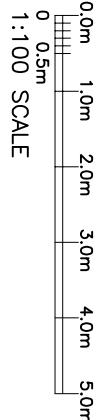

THIS DRAWING TO BE READ IN CONJUNCTION WITH NOTES AND DETAILS ON DRG. Bha/N/P1, P2

57 BURNHAM AVENUE,
ICKENHAM, UB10 8RT
GROUND, FIRST & ROOF PLANS,
AND SIDE & REAR ELEVATION OF
PROPOSED SINGLE STOREY REAR
EXTENSION
for
Mr & Mrs N. NAYAR


Magan D.Solanki, magansolanki@hotmail.com Tel:- 07903 157 689		1:100 (Dwg No./A3) 04/3		Bha/N/P2	
SCALE	DATE	KEY	DATE	DETAILS	
DATE	2019	KEY	DATE		

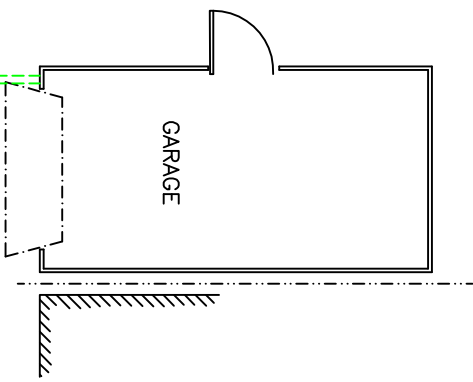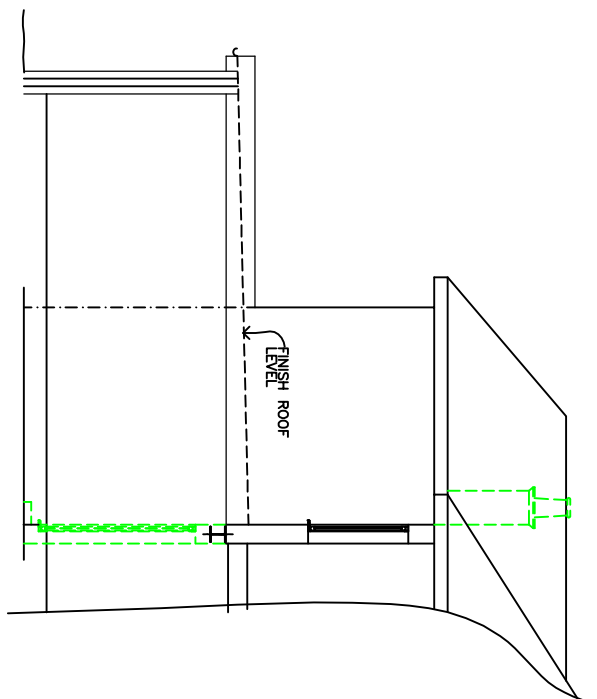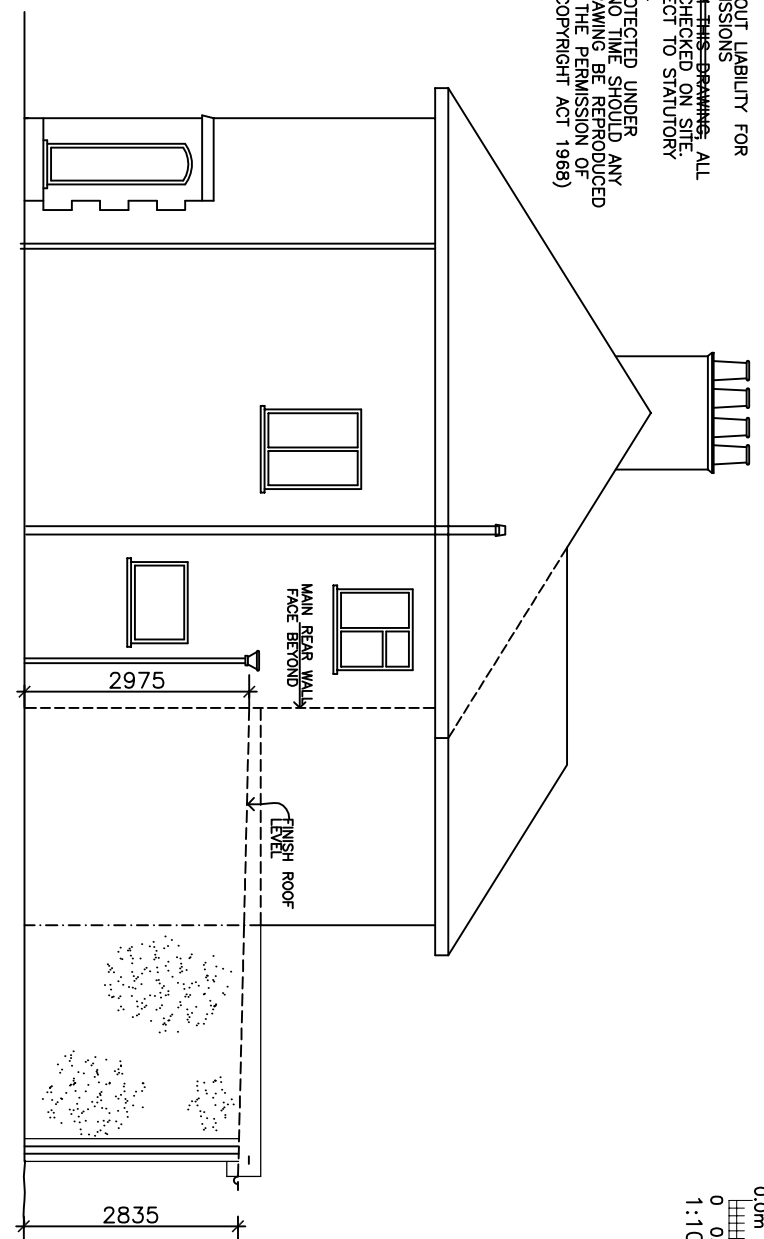


SIDE ELEVATION

SIDE VIEW S-S


LEGEND
EXISTING STRUCTURE
TO BE REMOVED
RENDER & PABBLE
DASH MASONRY

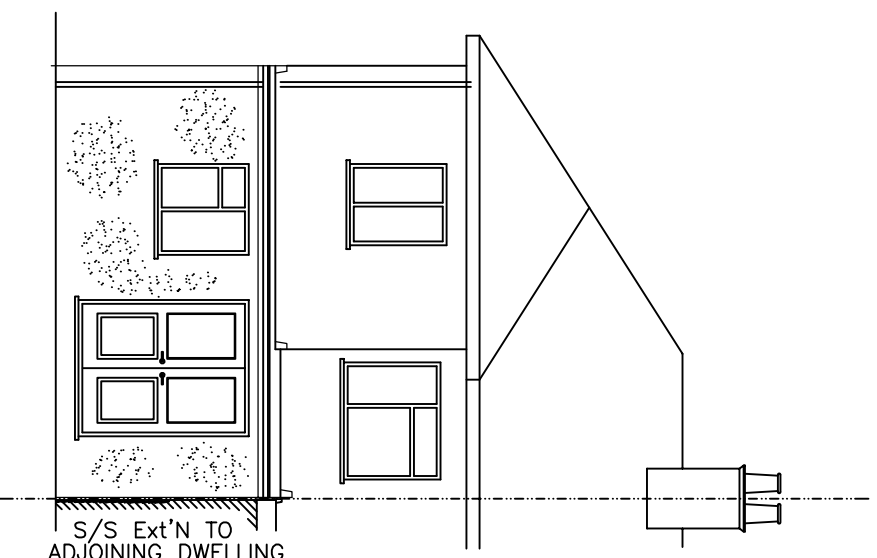


REAR ELEVATION

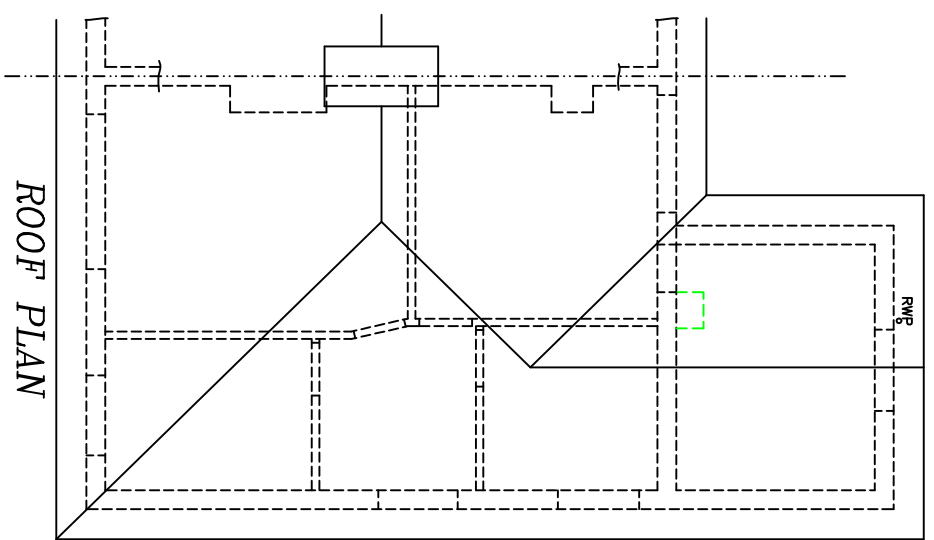

ROOF PLAN

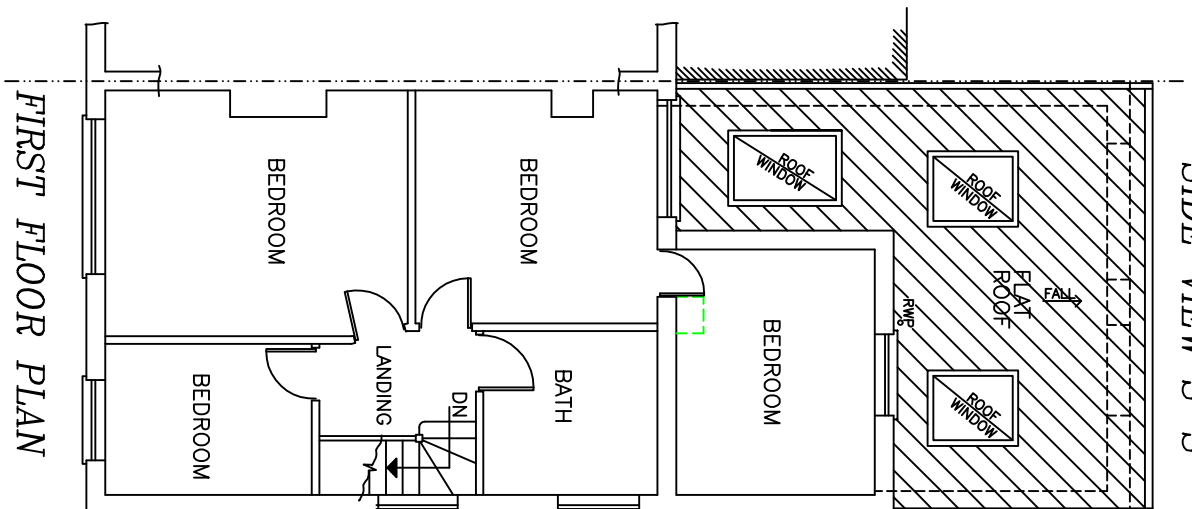

FIRST FLOOR PLAN

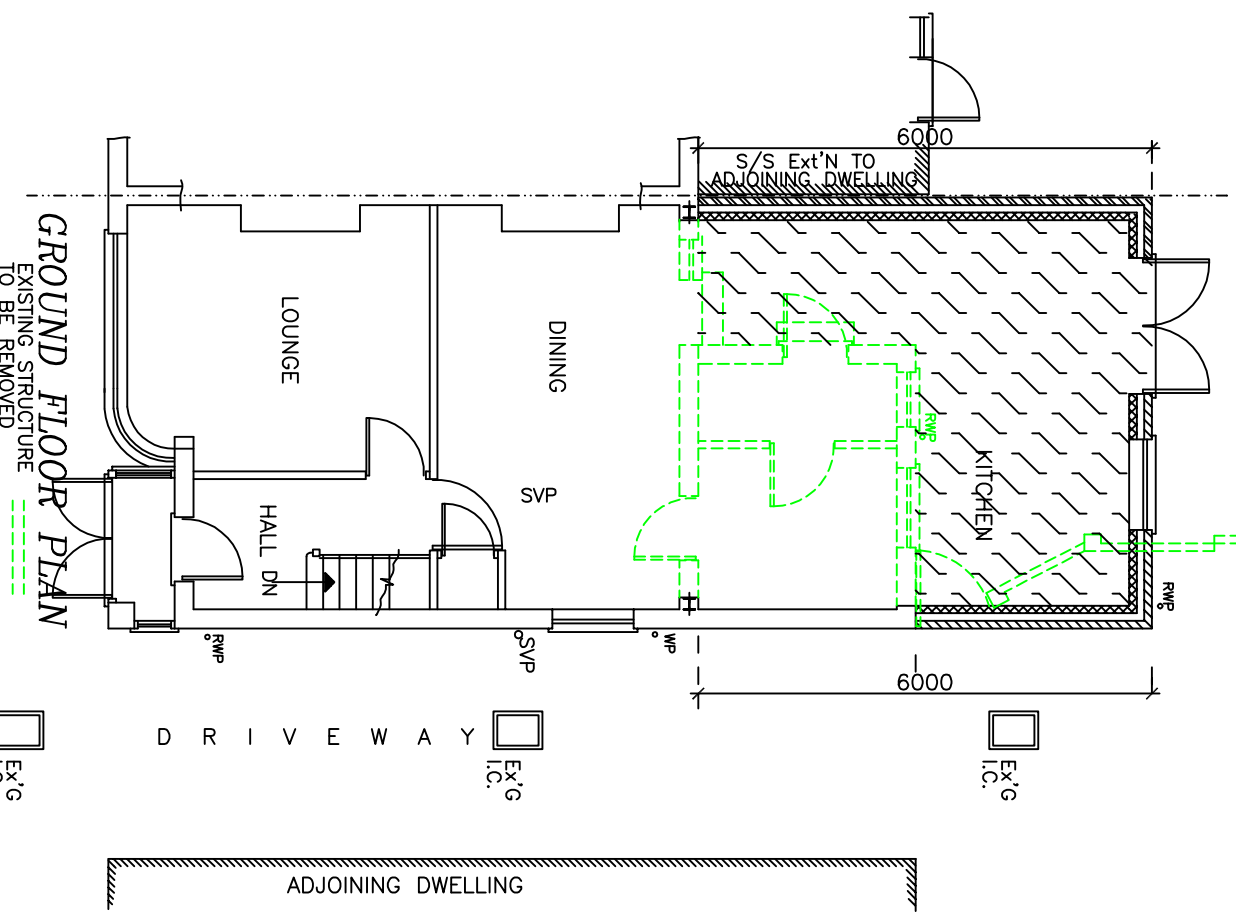

GROUND FLOOR PLAN

EXISTING STRUCTURE
TO BE REMOVED