



NOTES

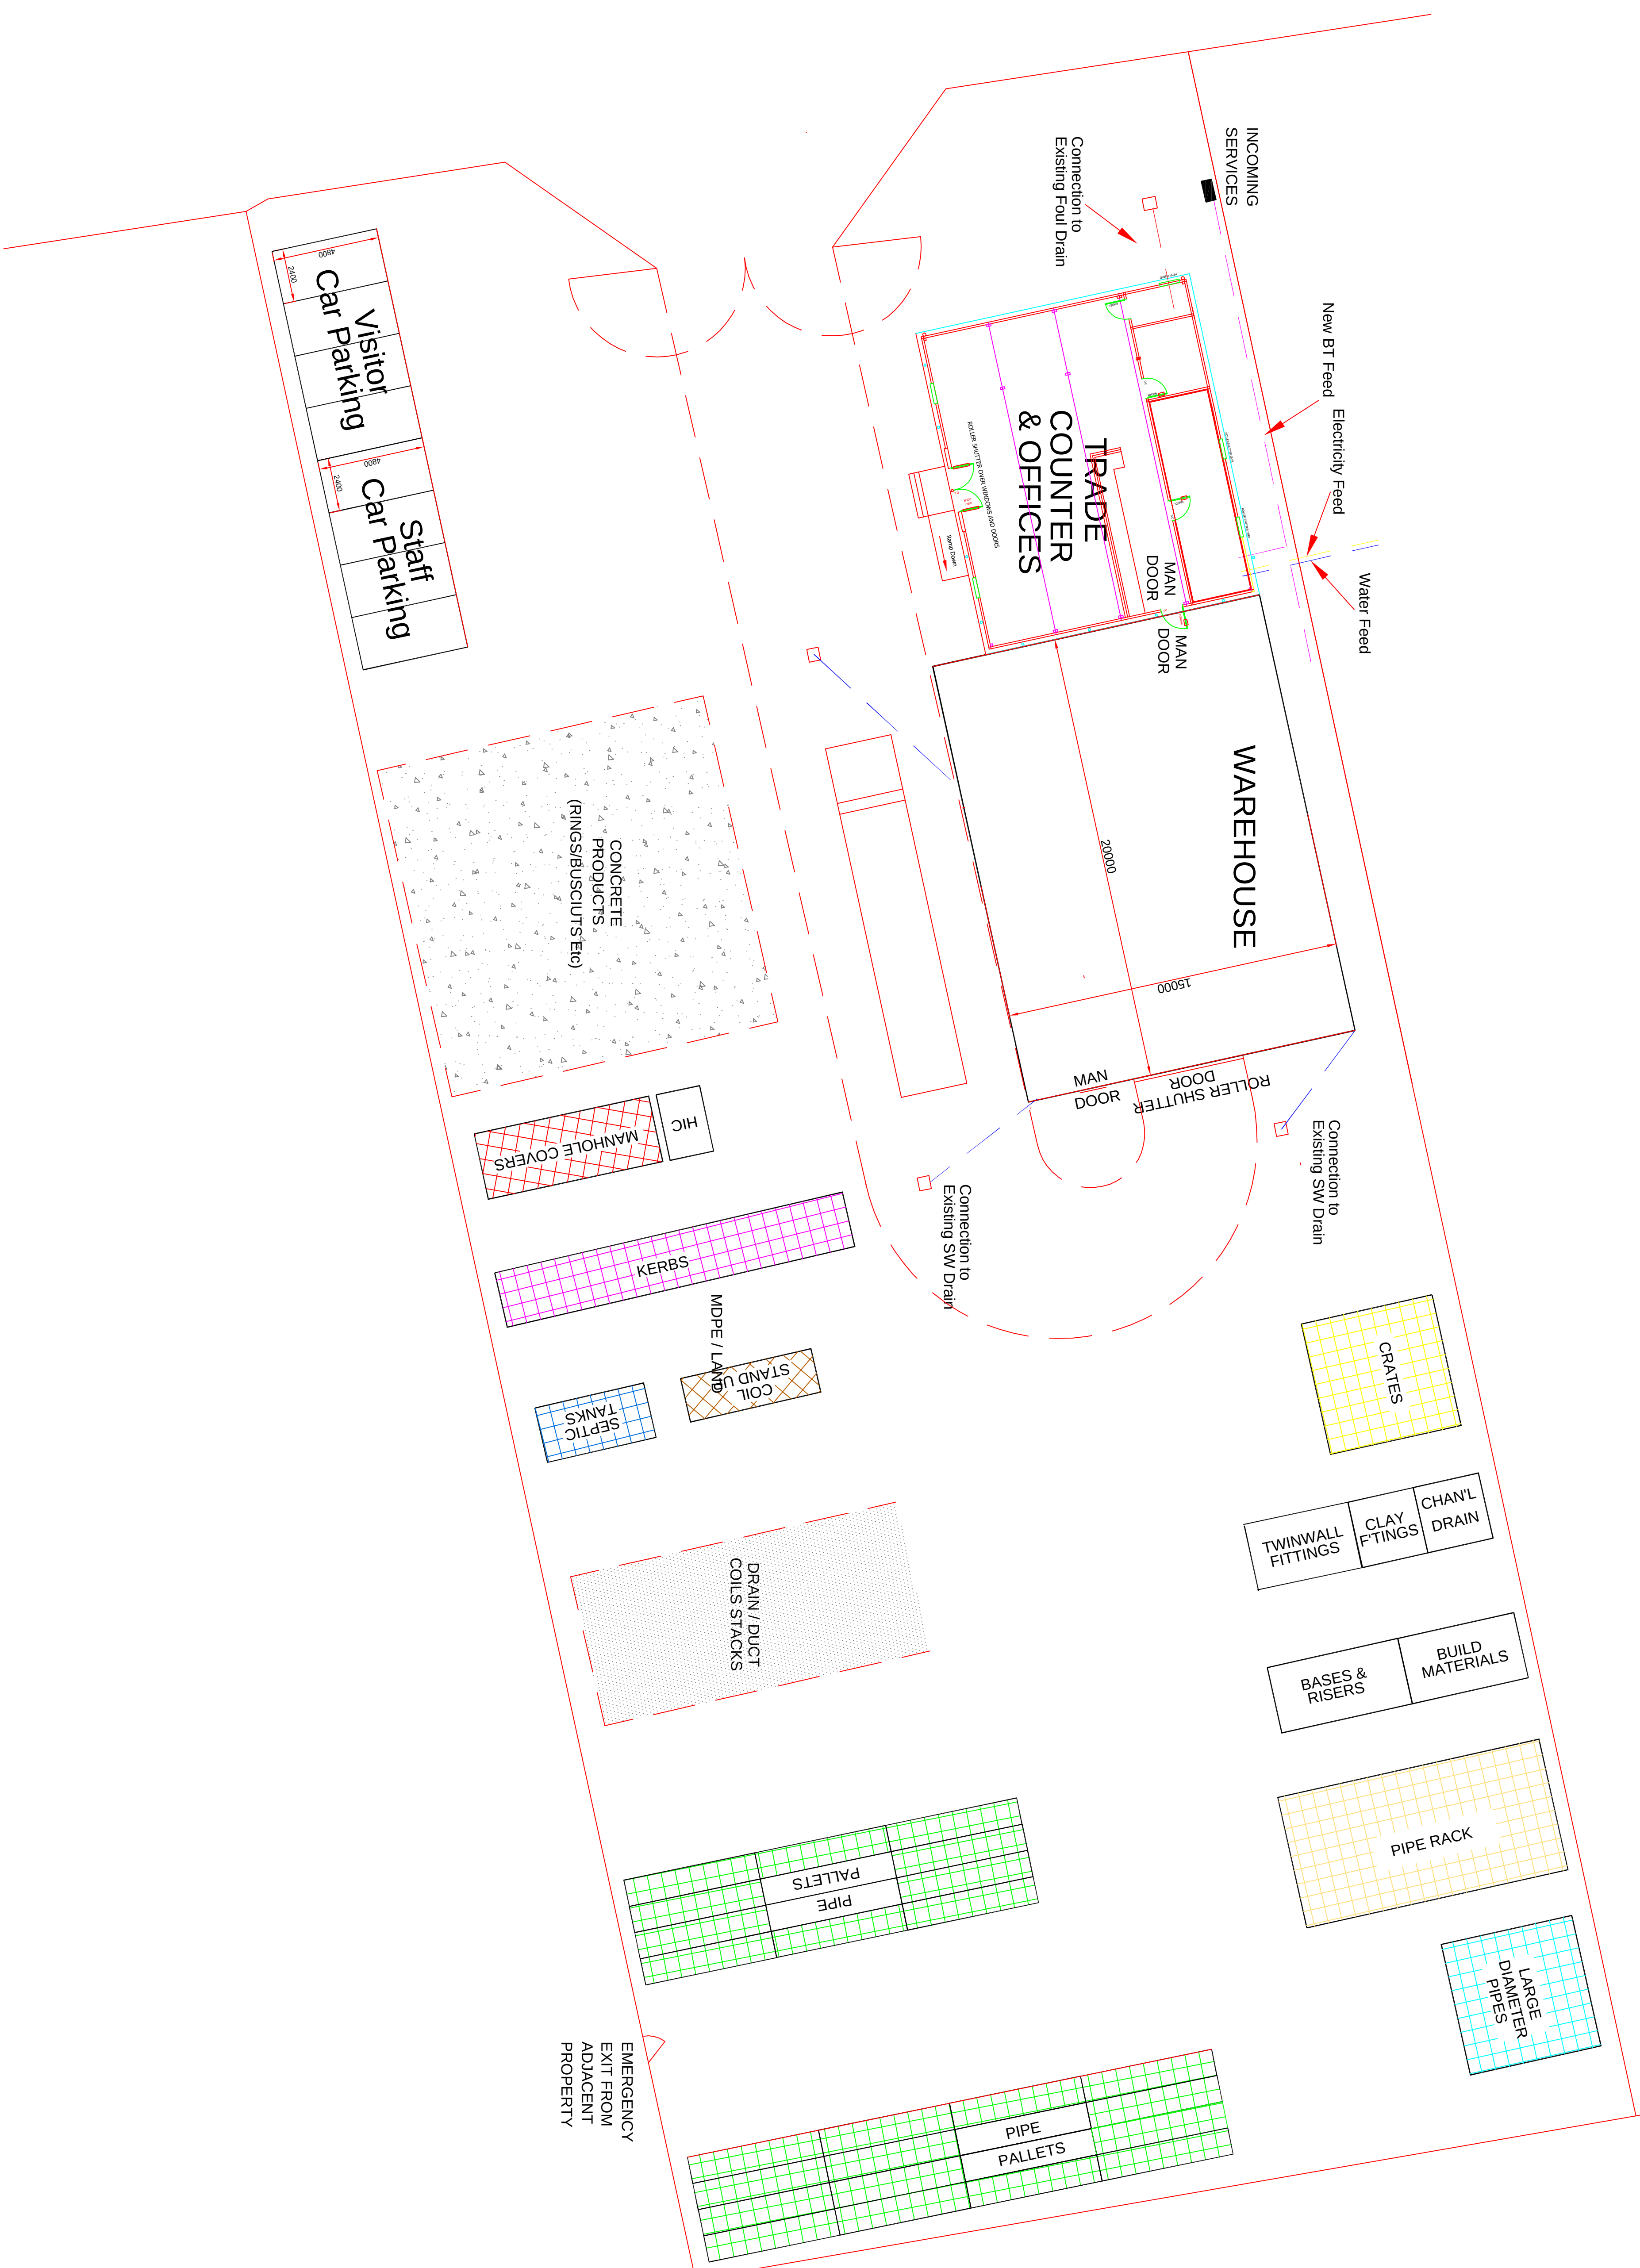

A	11/05/16	Offices/Trade Counter related through 90 degrees, car parking amended
REV	DATE	DETAILS
		TH INITIALS

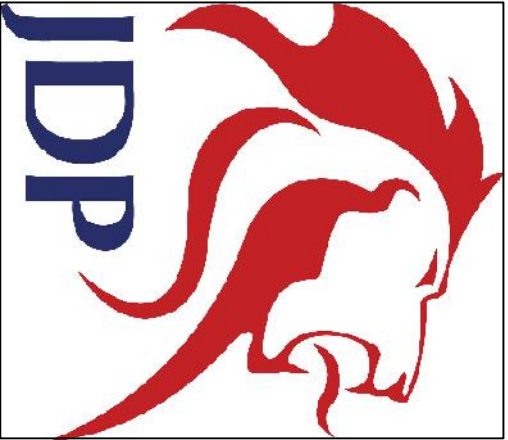

JDP TECHNICAL SUPPORT
Townfoot, Longtown, Carlisle, Cumbria CA6 5LY
Telephone: 01228 791503
Email: technical.support@jdpipes.co.uk
© JD Pipes Ltd. All rights reserved

Plan of Layout of Proposed New Depot

DRAWING No.	JDP-001	REV	A
-------------	---------	-----	---

CLIENT

JDP

PROJECT

New JDP Depot Uxbridge

SCALE	DRAWN	CHECKED	DATE
1:200 @ A1	RJ	T.Hi	18/04/2016