



LAWFUL CERTIFICATE APPLICATION

FOR LOFT CONVERSION INCLUDING A REAR DORMER & THREE VELUX WINDOWS ON THE FRONT SLOPE.

AREA 2 HA
SCALE 1: 1250 ON A3
CENTRE COORDINATES: 507336, 182007

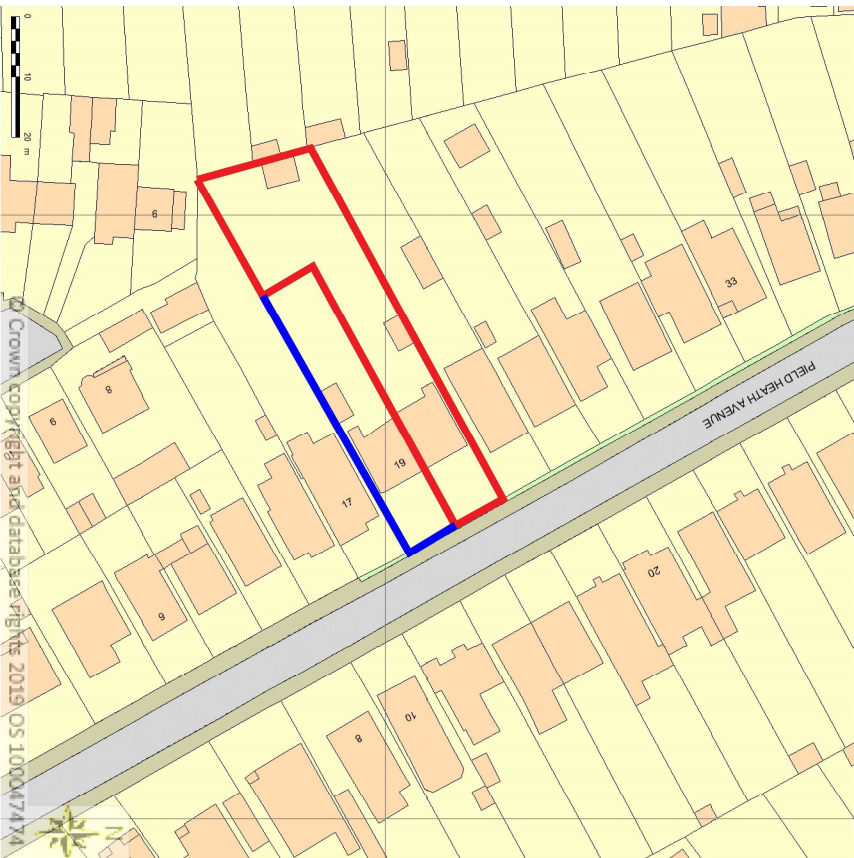

SUPPLIED BY STREETWISE MAPS LTD
WWW.STREETWISE.NET
LICENCE No: 100047474
26.08.2019 16:51

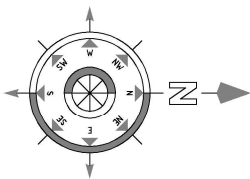

LOCATION PLAN
SCALE - 1: 1250.

REVISION


scale 1:100 @ A3
0 0.5 1.0 1.5 2.0 2.5 3.0 3.5 4.0 4.5 5.0
scale 1:200 @ A3
0 1.0 2.0 3.0 4.0 5.0 6.0 7.0 8.0 9.0 10.0
THE CONTRACTOR SHOULD CHECK ALL DIMENSIONS ON SITE.
NO DIMENSIONS TO BE SCALED FROM THIS DRAWING (EXPECT FOR PLANNING PURPOSES).
NO PART OF THE DRAWING IS TO BE COPIED OR REPRODUCED WITHOUT CONSENT OF THE ARCHITECT.
IT IS THE CONTRACTORS RESPONSIBILITY TO ENSURE COMPLIANCE WITH BUILDING REGULATIONS & CDM.

SITE PLAN
SCALE - 1: 500.

GROUND FLOOR

EXISTING

PROPOSED

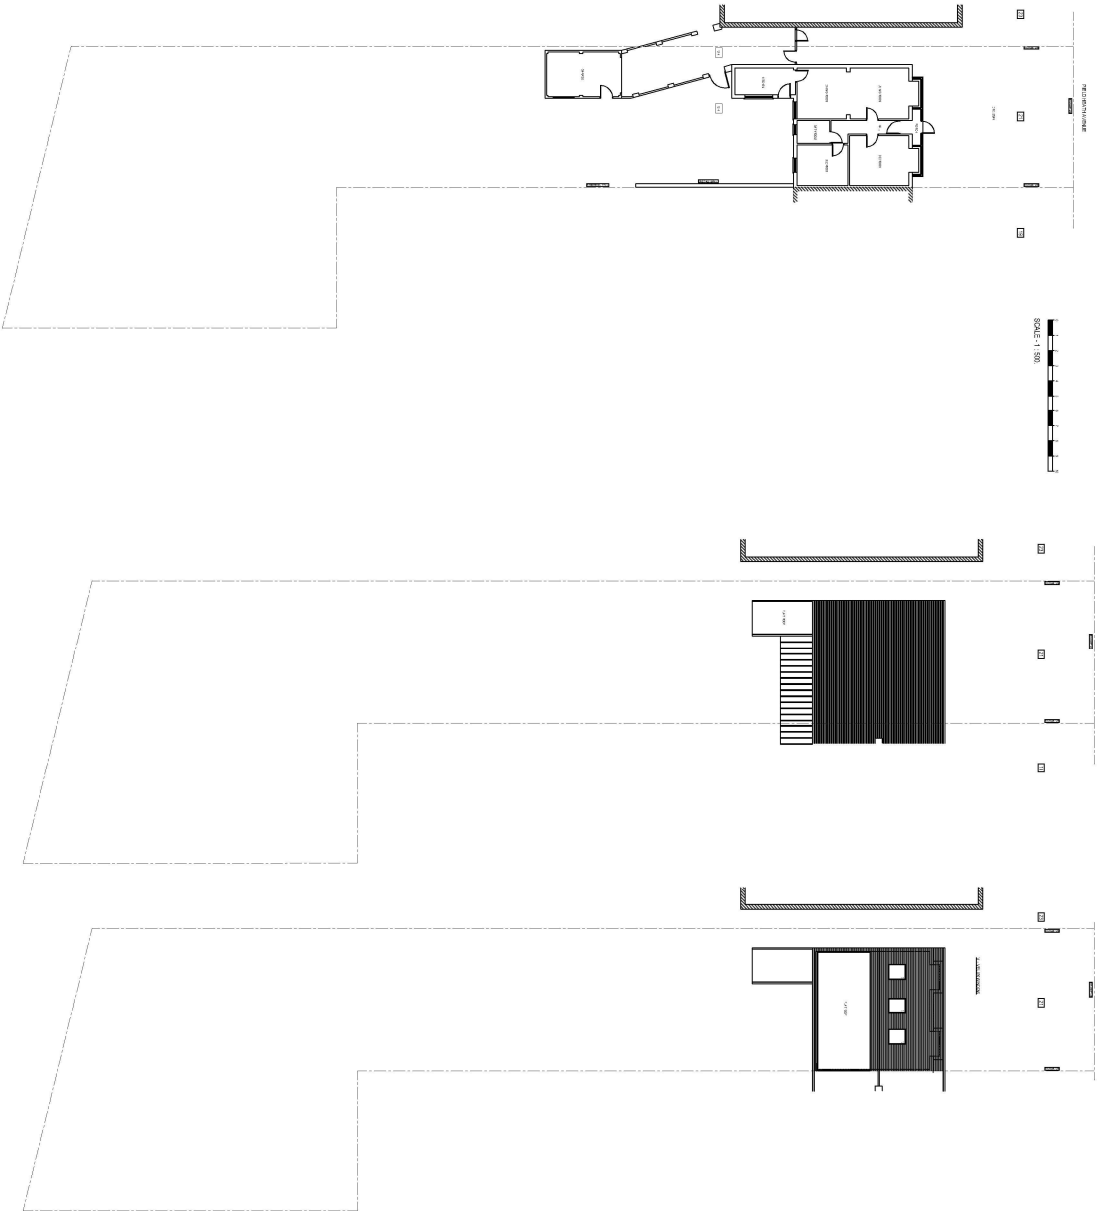

Project: 21 PIELD HEATH AVENUE, UXBRIDGE, UB8 3PB

LOCATION PLAN & SITE PLAN

Client: MR ALAHAKOON PRASATH

Scale @ A3: 1 : 1250 - 1:500 Date: AUG 19 Drw No: 21P/P/01

31 KNOLL CRESCENT, NORTHWOOD, HA6 1HH T: 0759 053 1795 E: MAIL@: bd.designsld@outlook.com

DESIGNS

bd

NOT FOR CONSTRUCTION