

23

21

19

23

21

19

23

21

BOUNDARY LINE

BOUNDARY LINE


BOUNDARY LINE

BOUNDARY LINE


BOUNDARY LINE

BOUNDARY LINE


DRIVEMWAY

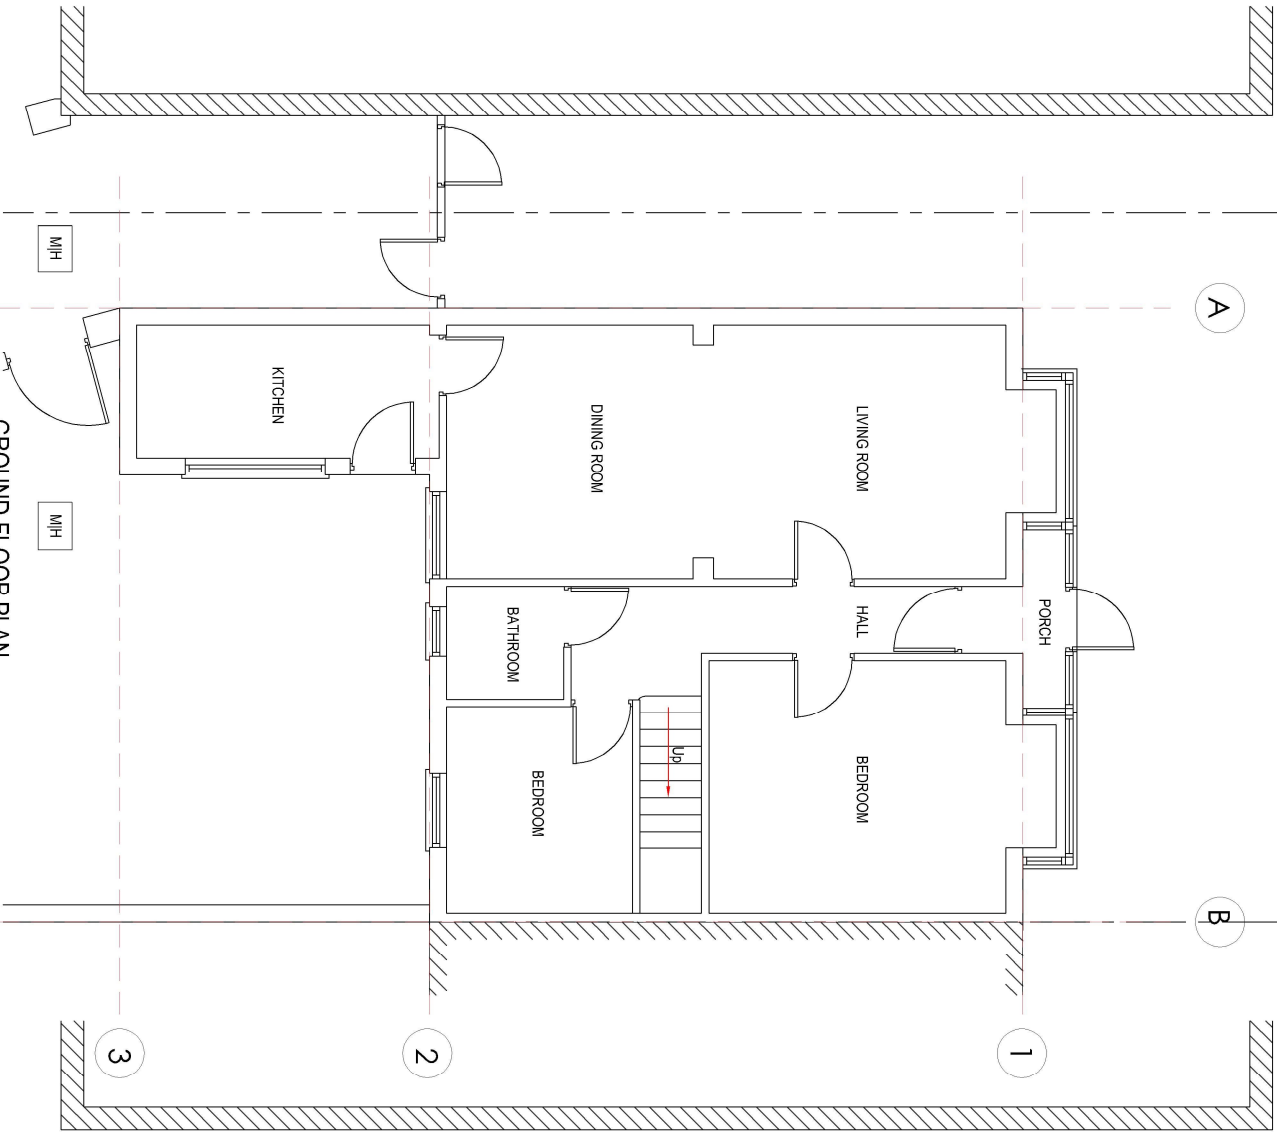

GROUND FLOOR PLAN

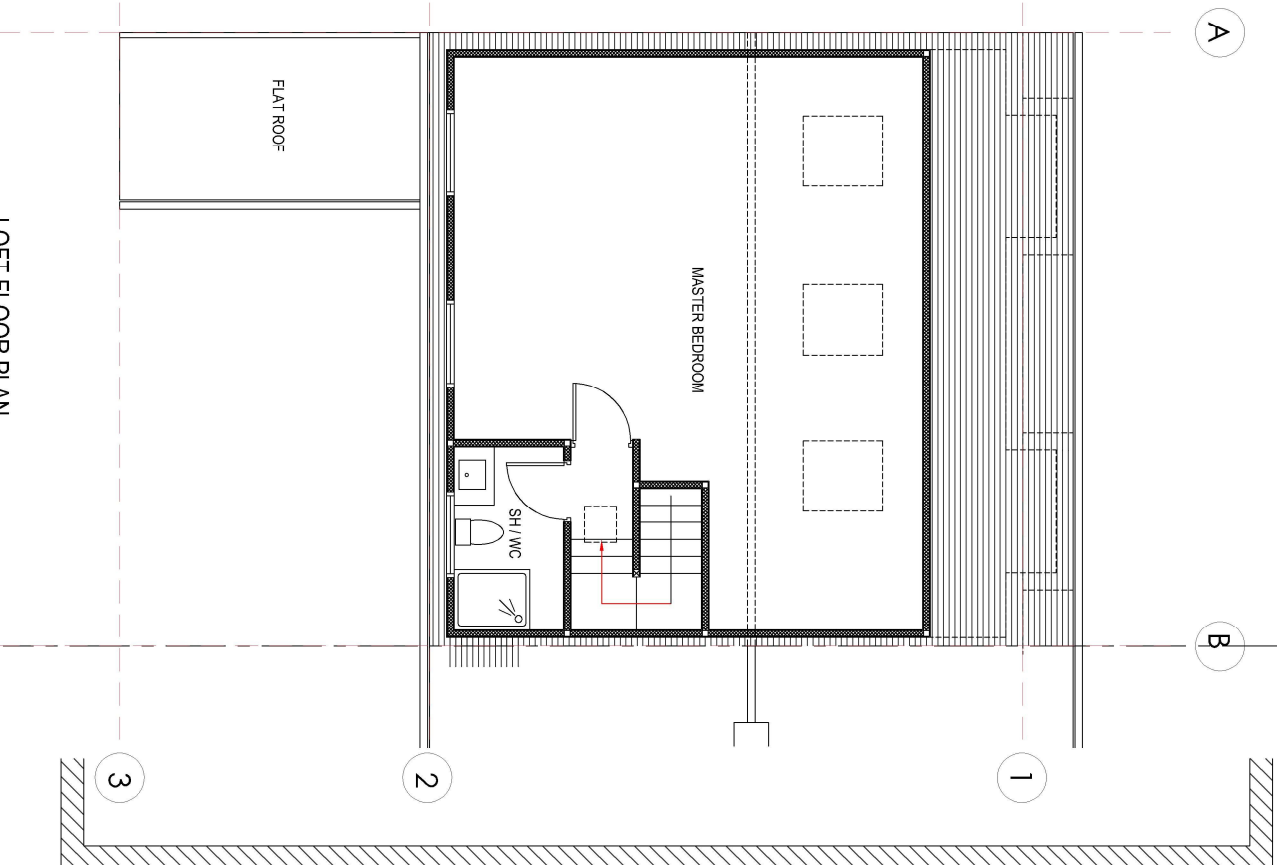


LOFT FLOOR PLAN

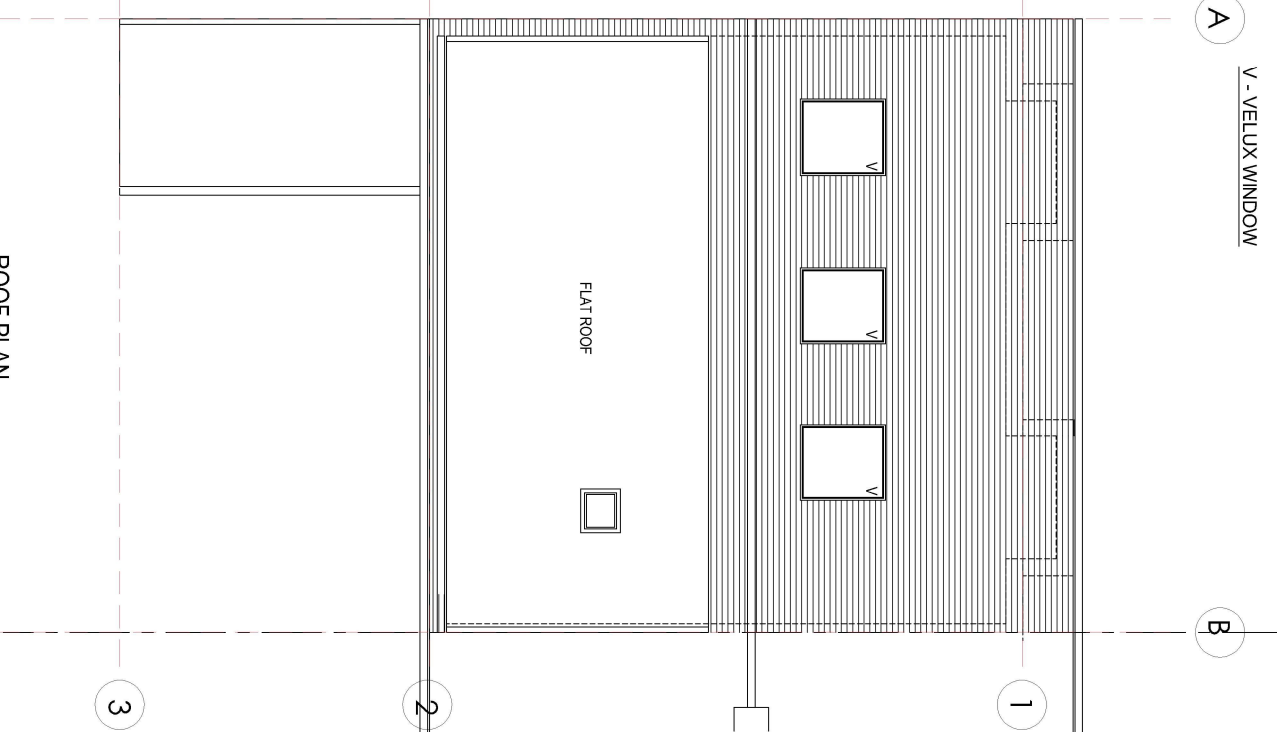

ROOF PLAN

REVISION

scale 1:100 @ A3

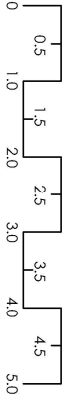

scale 1:200 @ A3



THE CONTRACTOR SHOULD CHECK ALL DIMENSIONS ON SITE.
NO DIMENSIONS TO BE SCALED FROM THIS DRAWING (EXPECT FOR PLANNING PURPOSES),
NO PART OF THE DRAWING IS TO BE COPIED OR REPRODUCED WITHOUT CONSENT OF THE ARCHITECT.
IT IS THE CONTRACTORS RESPONSIBILITY TO ENSURE COMPLIANCE WITH BUILDING REGULATIONS & CDM.

Project: 21 PIELD HEATH AVENUE, UXBRIDGE, UB8 3PB

PROPOSED FLOOR PLANS

Client: MR ALAHAKOON PRASATH

Scale @ A3: 1 : 100 Date: AUG 19 Drw No: 21P/P/04

31 KNOLL CRESCENT, NORTHWOOD, HA6 1HH T: 0759 053 1795 E: MAIL@: bd.designsttd@outlook.com

DESIGNS

NOT FOR CONSTRUCTION