


NOTES

The Contractor must verify all dimensions at the site before setting out, commencing work, or making any shop drawings. Any discrepancies must be reported to the Contract Administrator before proceeding.

DO NOT SCALE FROM THIS DRAWING

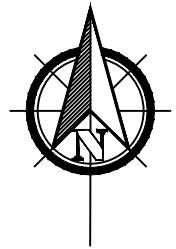

Schedule of Accommodation

Plot 1: 1 Bed 2P
bungalow @ 75m²
Amenity Area @ 42m²

Plot 2: 1 Bed 2P
bungalow @ 63m²
Amenity Area @ 48m²

Parking - 1 space for each
bungalow

Rev	Revision notes	Initials	Date
 RESIDENTS SERVICES, CAPITAL PROGRAMME 2E/10, CIVIC CENTRE, UXBRIDGE, MIDDLESEX, UB8 1UW Tel: 01895 250 111 Fax: 01895 277 224			
PROJECT BARTRAM CLOSE GARAGE SITE UXBRIDGE, UB8 3AX			
DESCRIPTION PROPOSED SITE PLAN			
SCALE 1:200 @ A3	DRAWN BY ST	CHECKED BY SV	DATE NOV 2019
DRAWING No. 2019/D167/P/03			REV.