



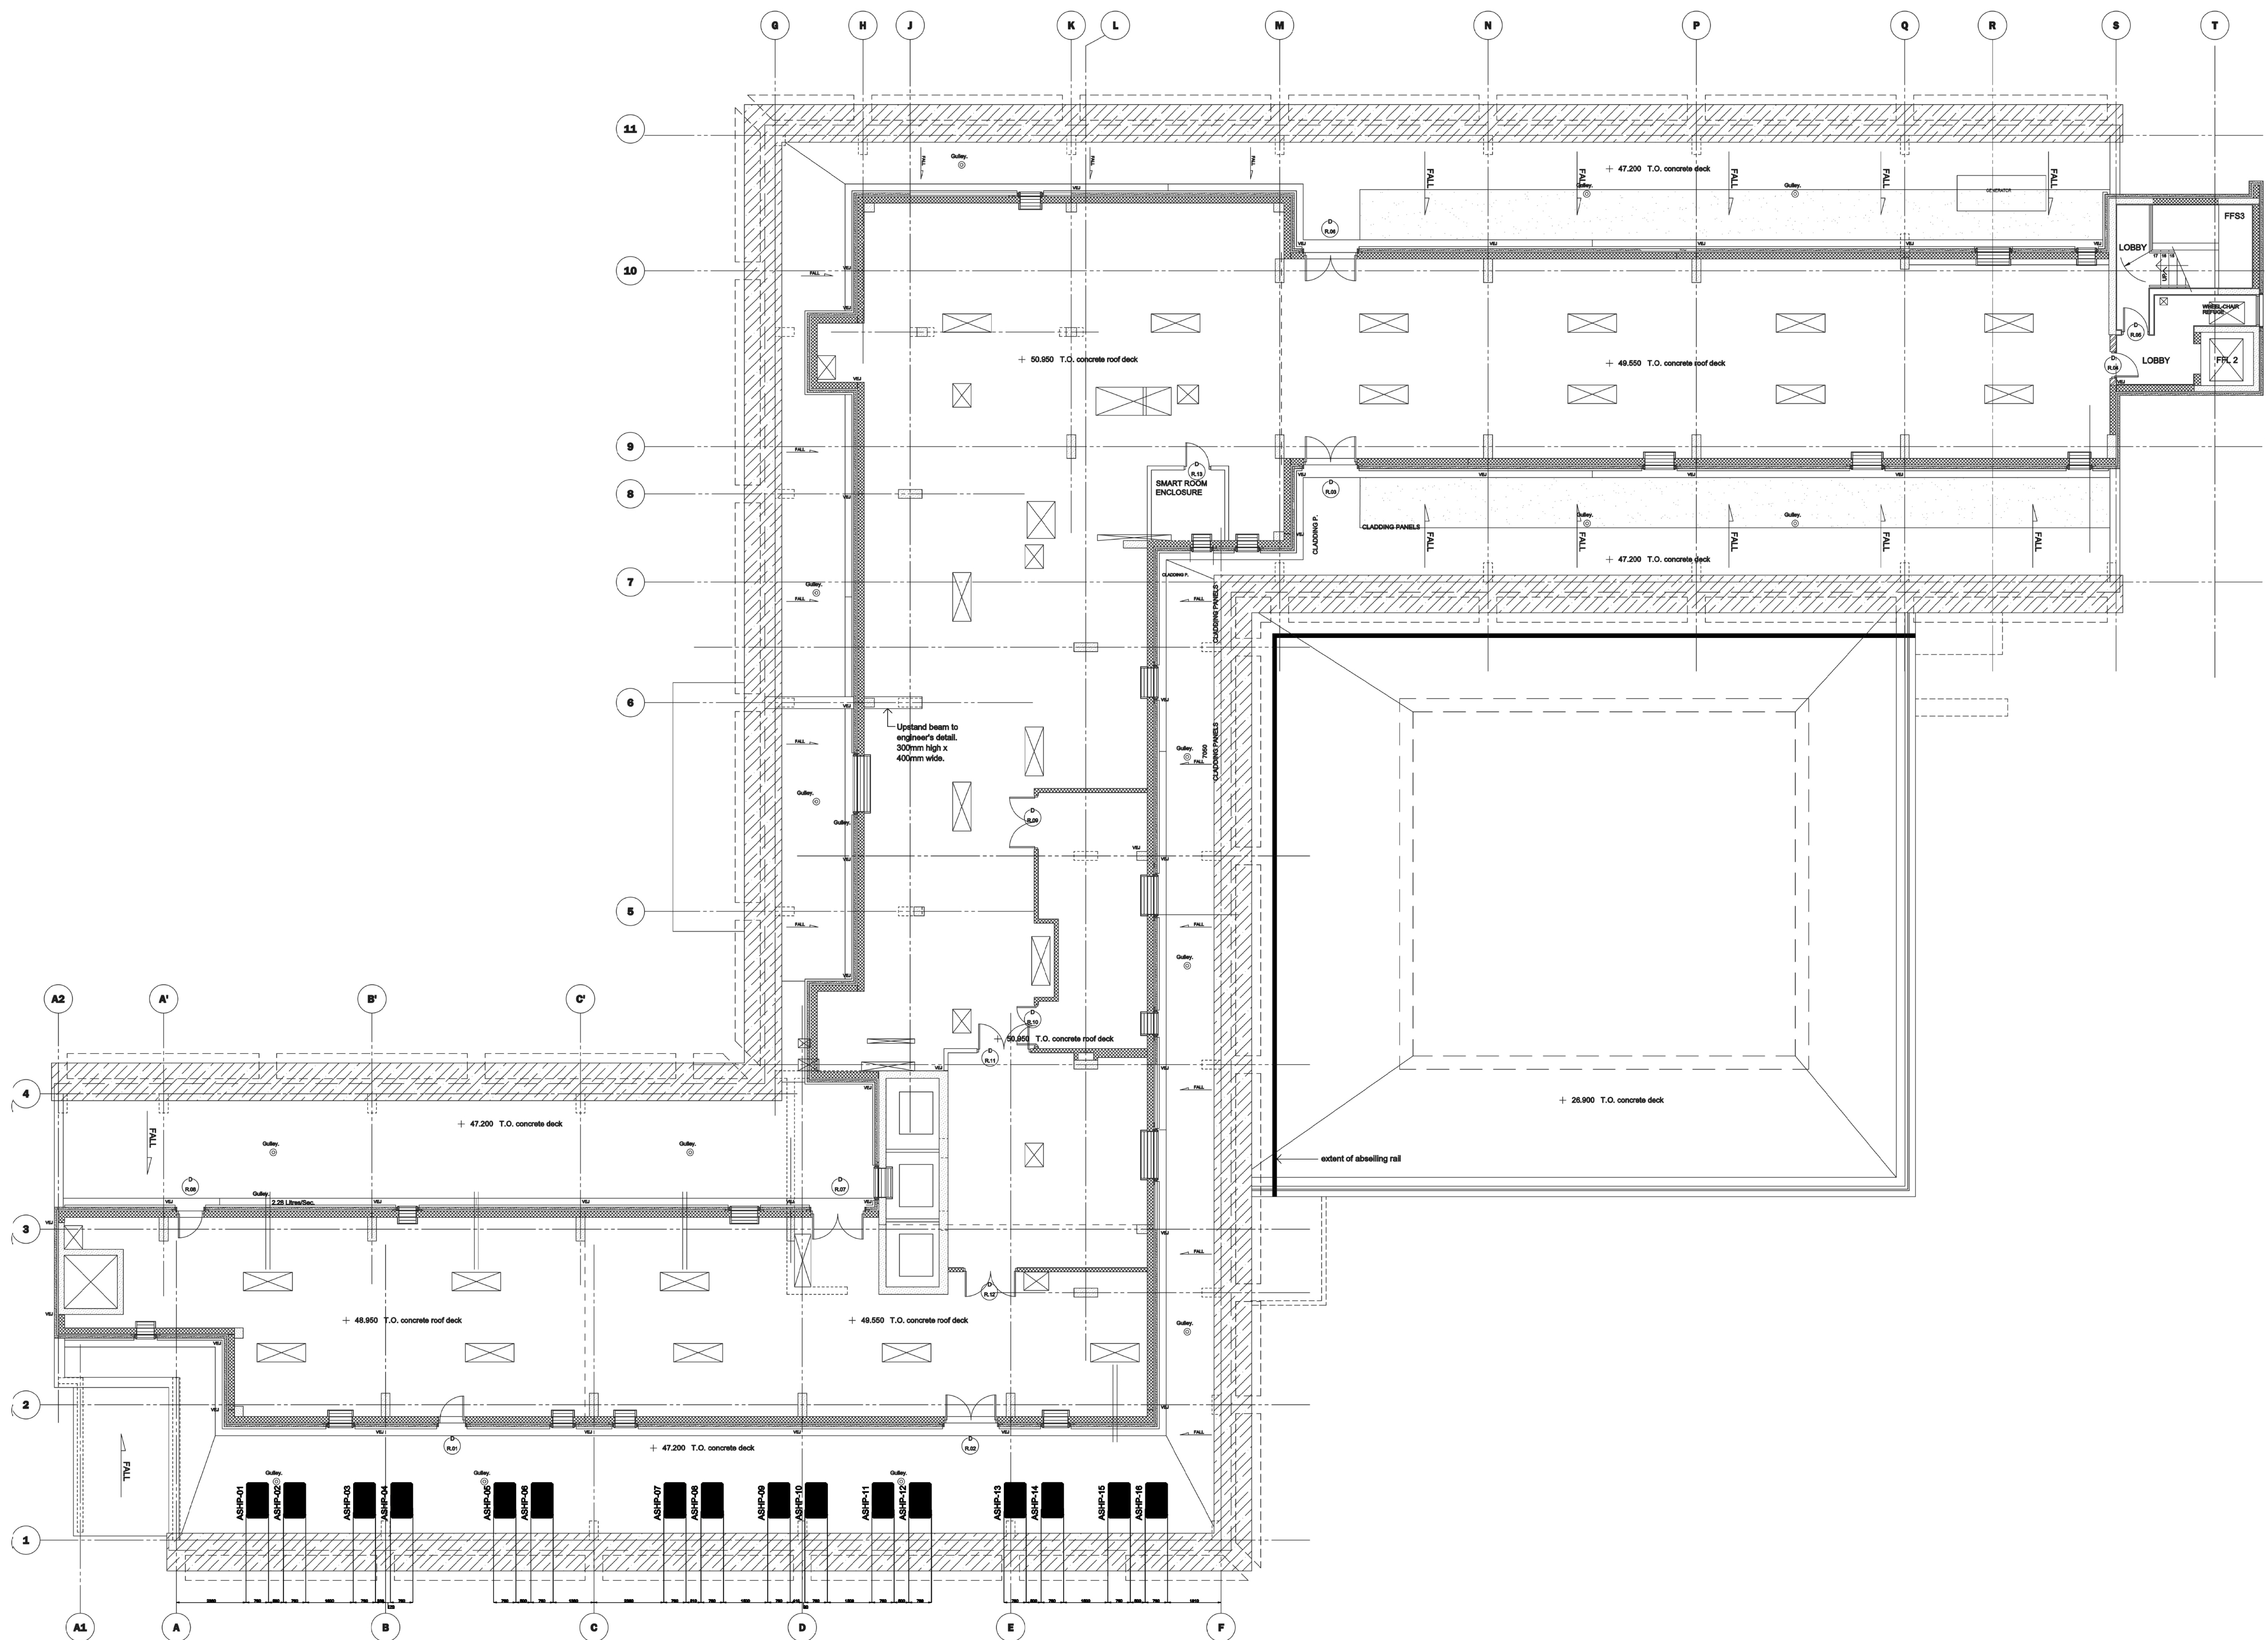

ISSUE/REVISION	
01	21/08/26 Planning

KEY PLAN

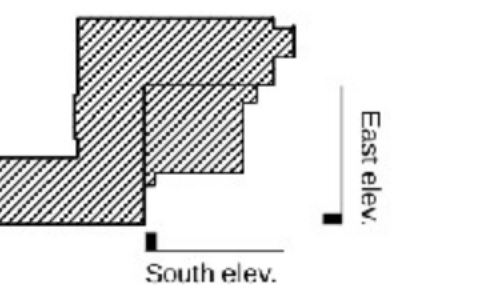

PROJECT NUMBER
26_003_HGIH

SHEET TITLE

Planning Application
Proposed Plans

SHEET NUMBER
26-003-HGIH 004