




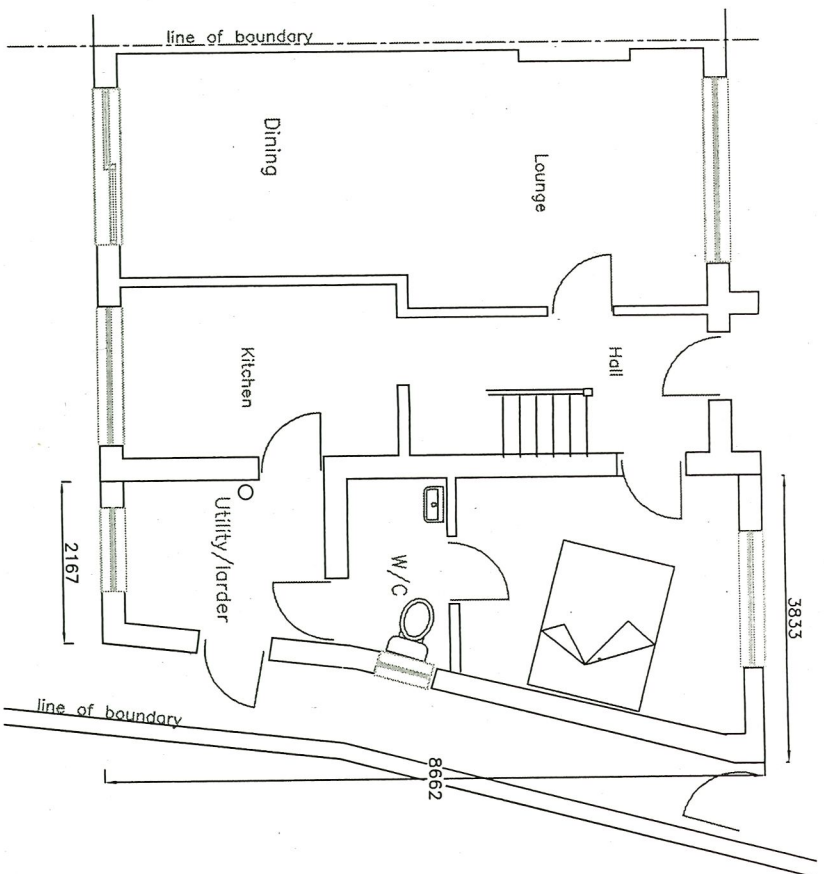


Ground floor plan proposed 1:100

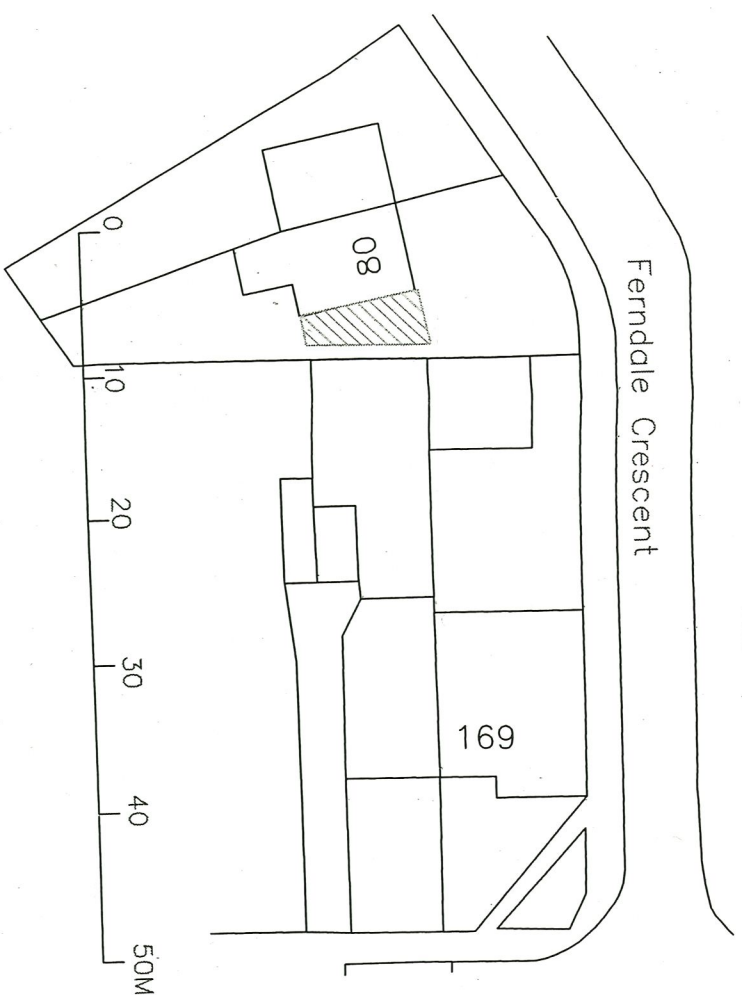


Block plan 1:500

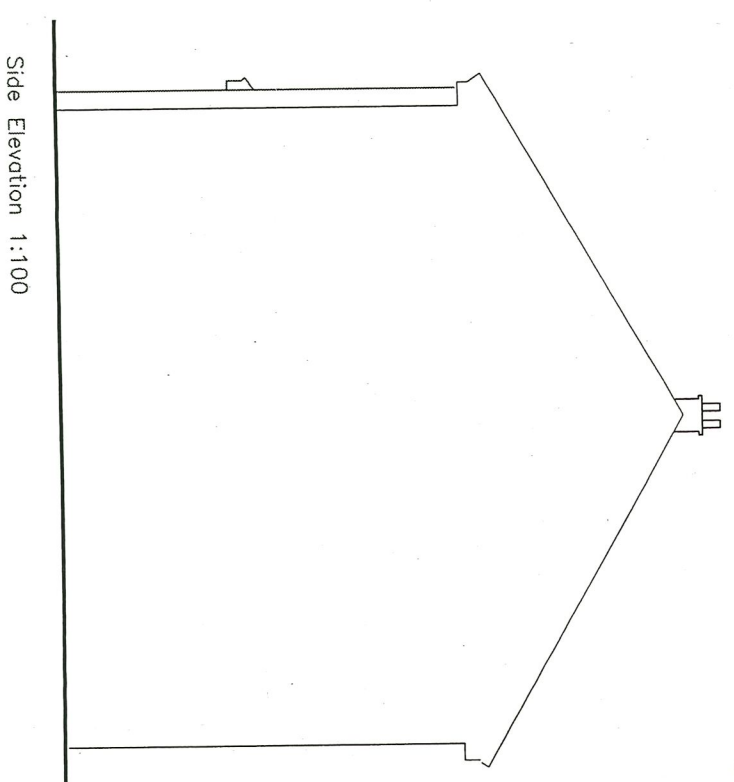


Side Elevation 1:100

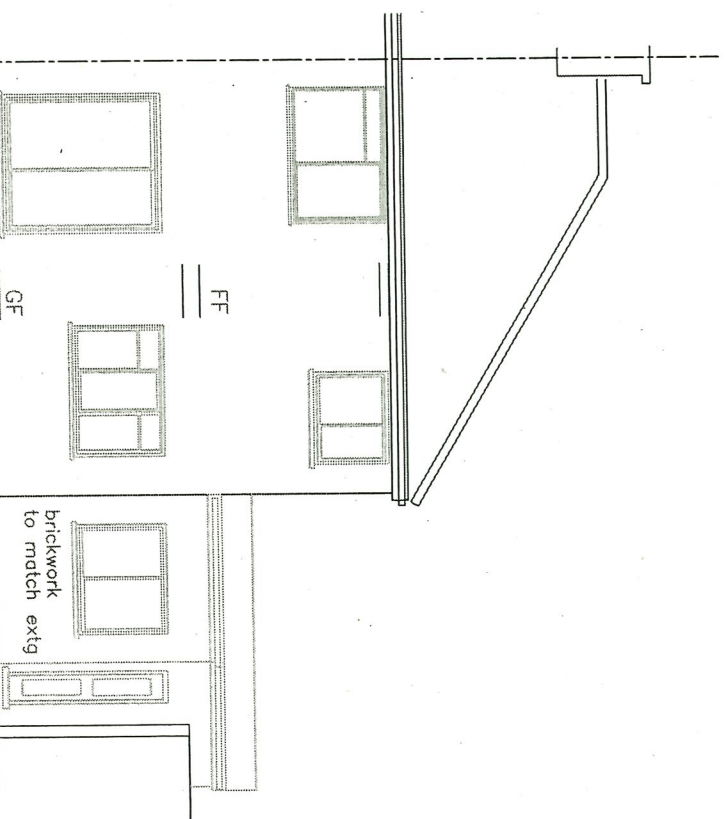

Rear Elevation 1:100

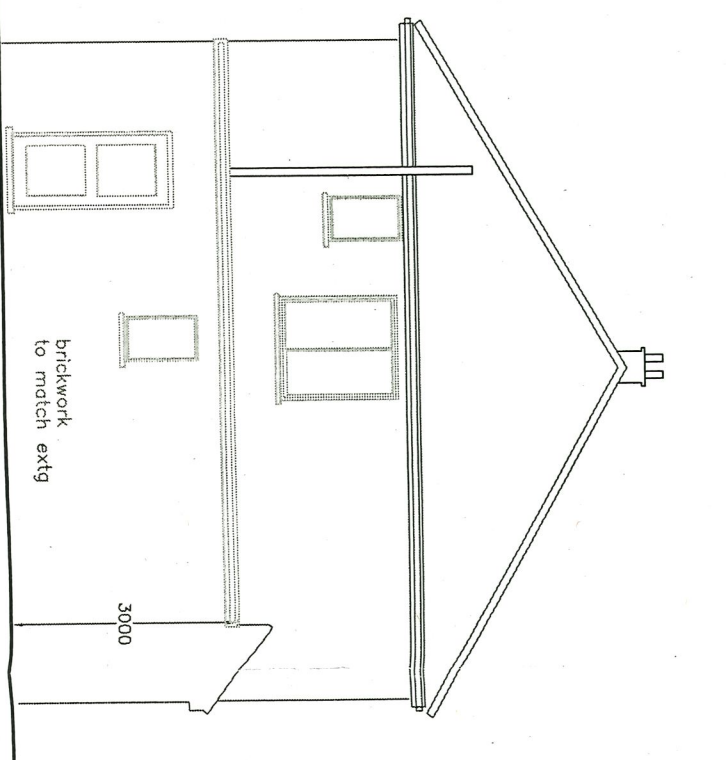

Side Elevation 1:100

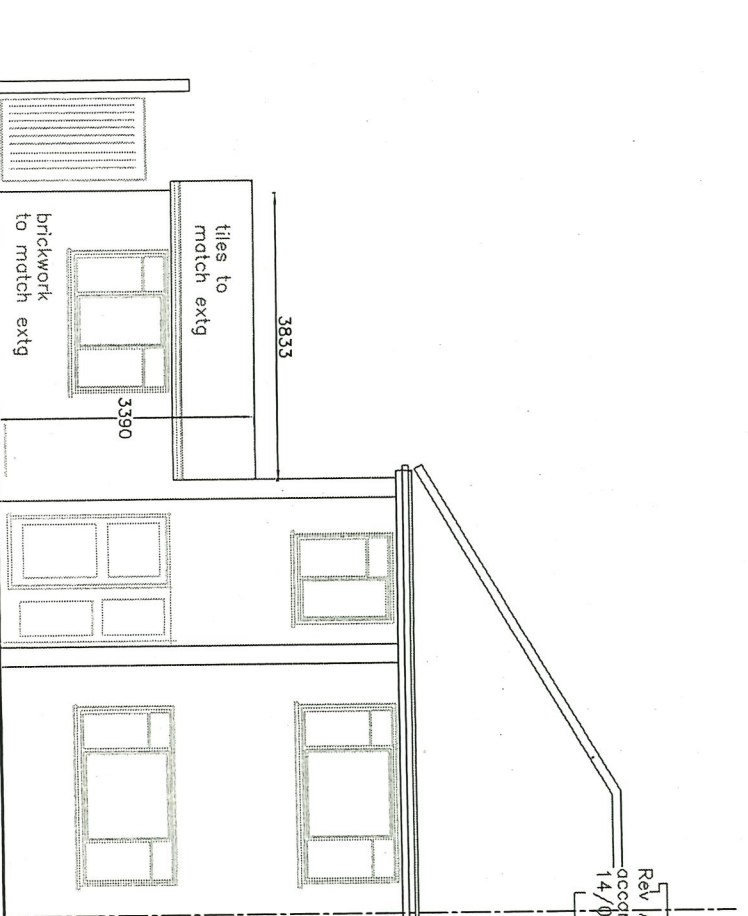

Front Elevation 1:100

Rev A - Feb 20: extension reduced in size in accordance with planning officer request dated 14/02/20

FOR PLANNING PURPOSES ONLY

ADDRESS			
80 Ferndale Crescent			
Uxbridge			
UB8 2AY			
DRAWING TITLE			
Plans / elevations			
proposed			
PROPOSAL			
Single storey side			
extension			
SCALE	DATE	REV	
as shown	Nov 19	A	
DRAWING NUMBER		L.01	