



FRONT ELEVATION

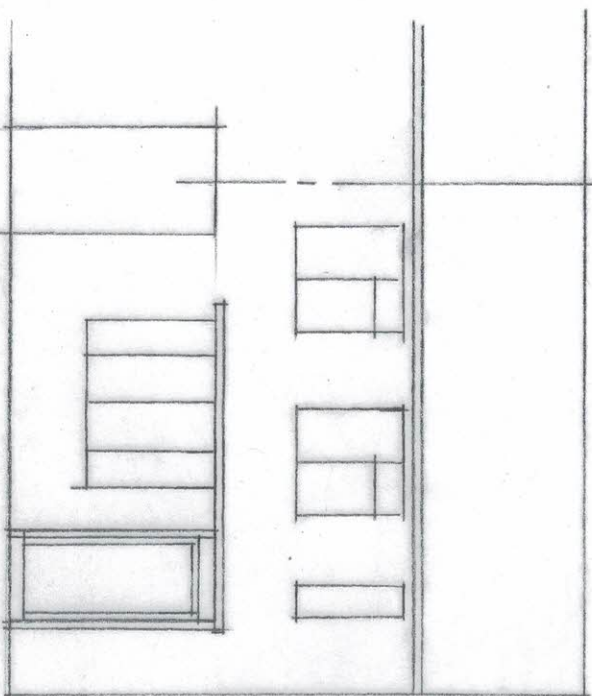



FIBREGLASS FINISH
FLAT ROOF
WINDOWS AND
DOORS TO MATCH
EXTERIOR FINISH
TO MATCH

REAR ELEVATION

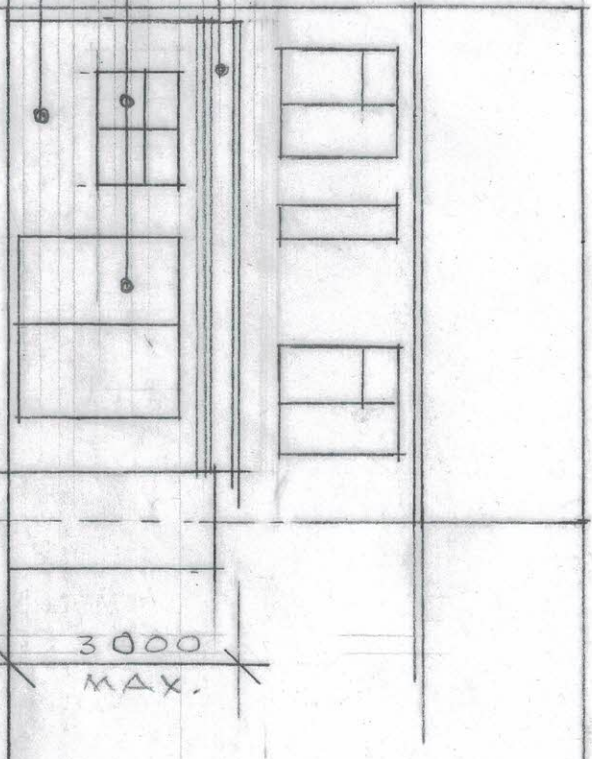

3000
MAX.

SIDE ELEVATION ~ EAST

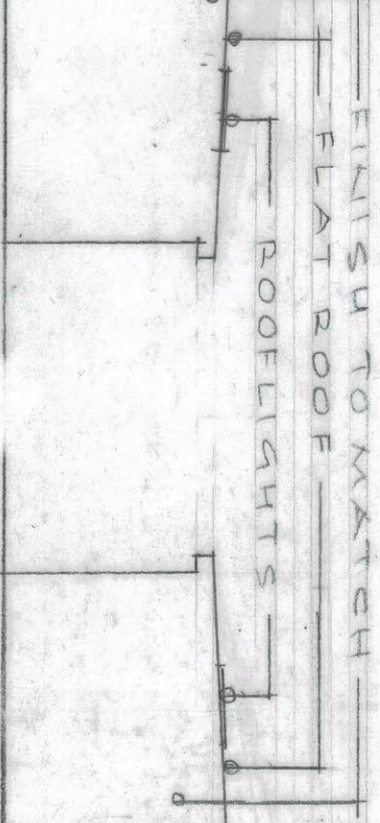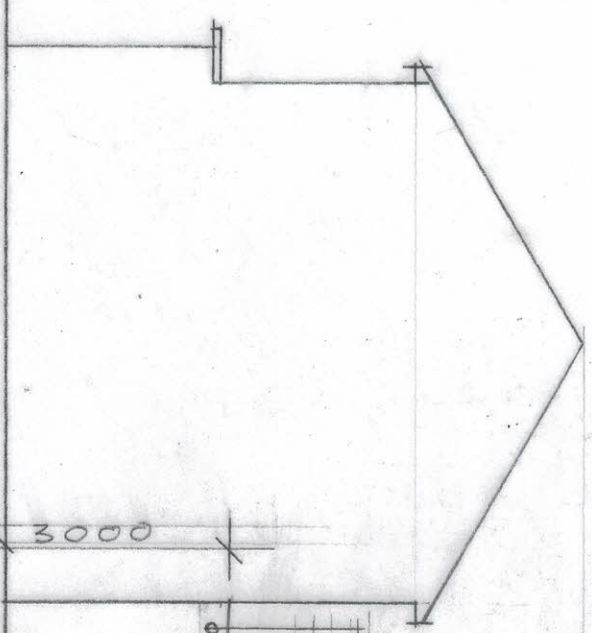

SIDE ELEVATION ~ WEST

PROPOSED ELEVATIONS

REAR EXTENSION AT
329 HARLINGTON ROAD, UBB3JD

0 1 2 3 4 5
1:100 @ A3

SCALE: 1:100 DATE: FEB 20
2019/117/04/A