


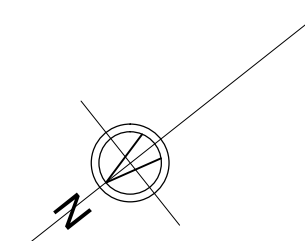

(D) Denotes existing door to be upgraded or replaced with proprietary fire door (FD30) with intumescent door strips in accordance with BS EN 1634-01

(SA) Denotes mains wired smoke and heat alarm system in accordance with BS-EN 14604 or BS4556-2



Purpose of issue		Date	
PROPERTY PLANNER	TP LTD		
	Project 56 Warley Road, Hayes, UB4 0QL		
	Title Residential Extension (Planning application)		
	Original Scale 1:50	Drawn JSL Date JAN 20	Checked JSL Date
Drawing Number TPP20200114-02		Rev	