

PROJECT

15 CHESTER ROAD,
NORTHWOOD


GRAPHIC SCALE 100 @ A3

00.511.52.02.5


METRES

PROPOSED

ALL EXISTING WINDOWS TO BE REPLACED BY WHITE UPVC WINDOWS MATCHING EXISTING COLOUR AND HEIGHT AS SHOWN IN ELEVATIONS

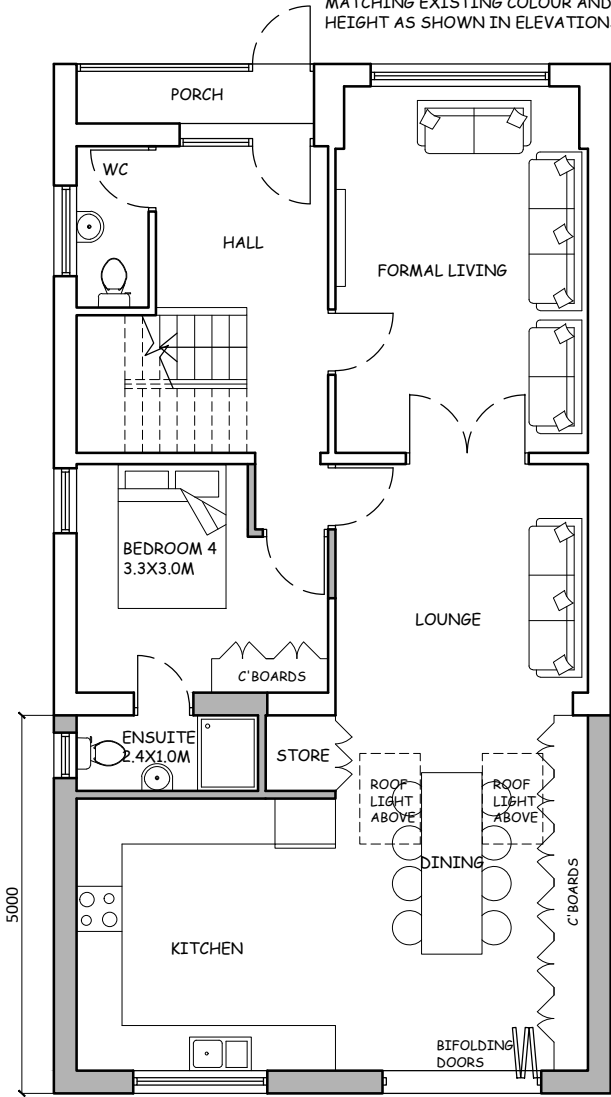

PROPOSED GROUND FLOOR PLAN

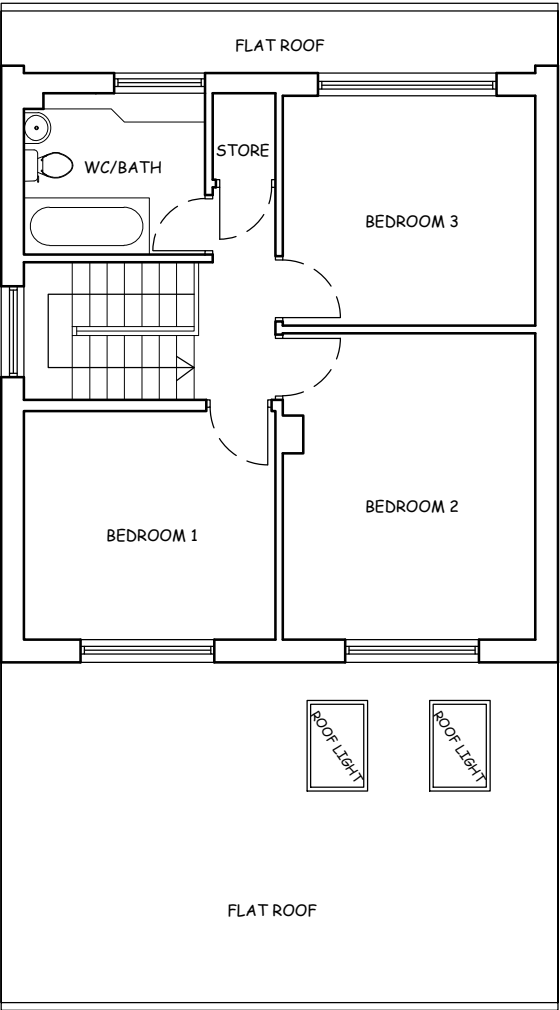

PROPOSED FIRST FLOOR PLAN



PROPOSED ROOF PLAN


B - 02/02/20 - PLANNING SUBMISSION
A - 27/01/20 - LAYOUT AMENDED

NOTE
Do not scale from this drawing. All dimensions and levels must be checked and verified on site by contractor, specialist, manufacturer prior to commencement of work and discrepancies must be reported to Perceiving Designs Ltd in writing before proceeding.
The design materials, specification are copyright protected and must not be copied or transmitted without our prior written permission. Copyright infringements shall be legally enforced and pursued.
Client is responsible for all aspects relating to the Party Wall etc. Act 1996.
Contractor is responsible for all aspects relating to CDM Regulations.
Works should not commence before a 'Building Control' approval is received. Client bears full responsibility for alterations due to commencement of works prior to approval.
This drawing is intended to illustrate the proposal only and cannot be used for construction purposes without further information.


PERCEIVING DESIGNS

info@perceivingdesigns.co.uk


EXISTING AND PROPOSED PLANS 15CR - 01B	DATE 01/20
---	---------------

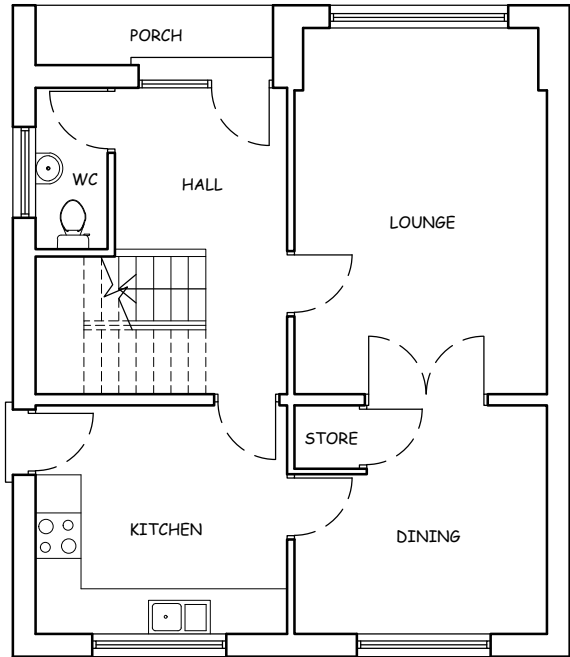

EXISTING GROUND FLOOR PLAN

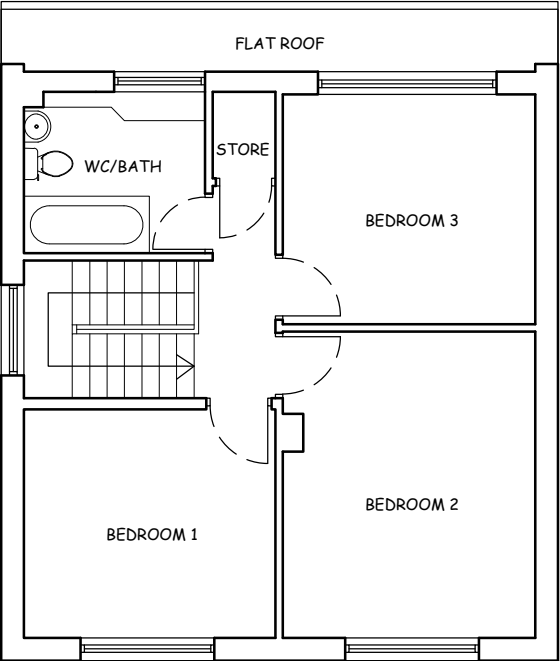

EXISTING FIRST FLOOR PLAN

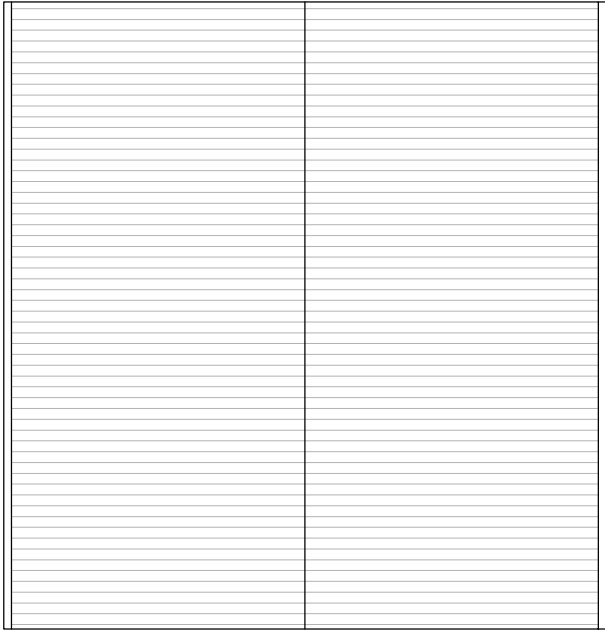

EXISTING ROOF PLAN