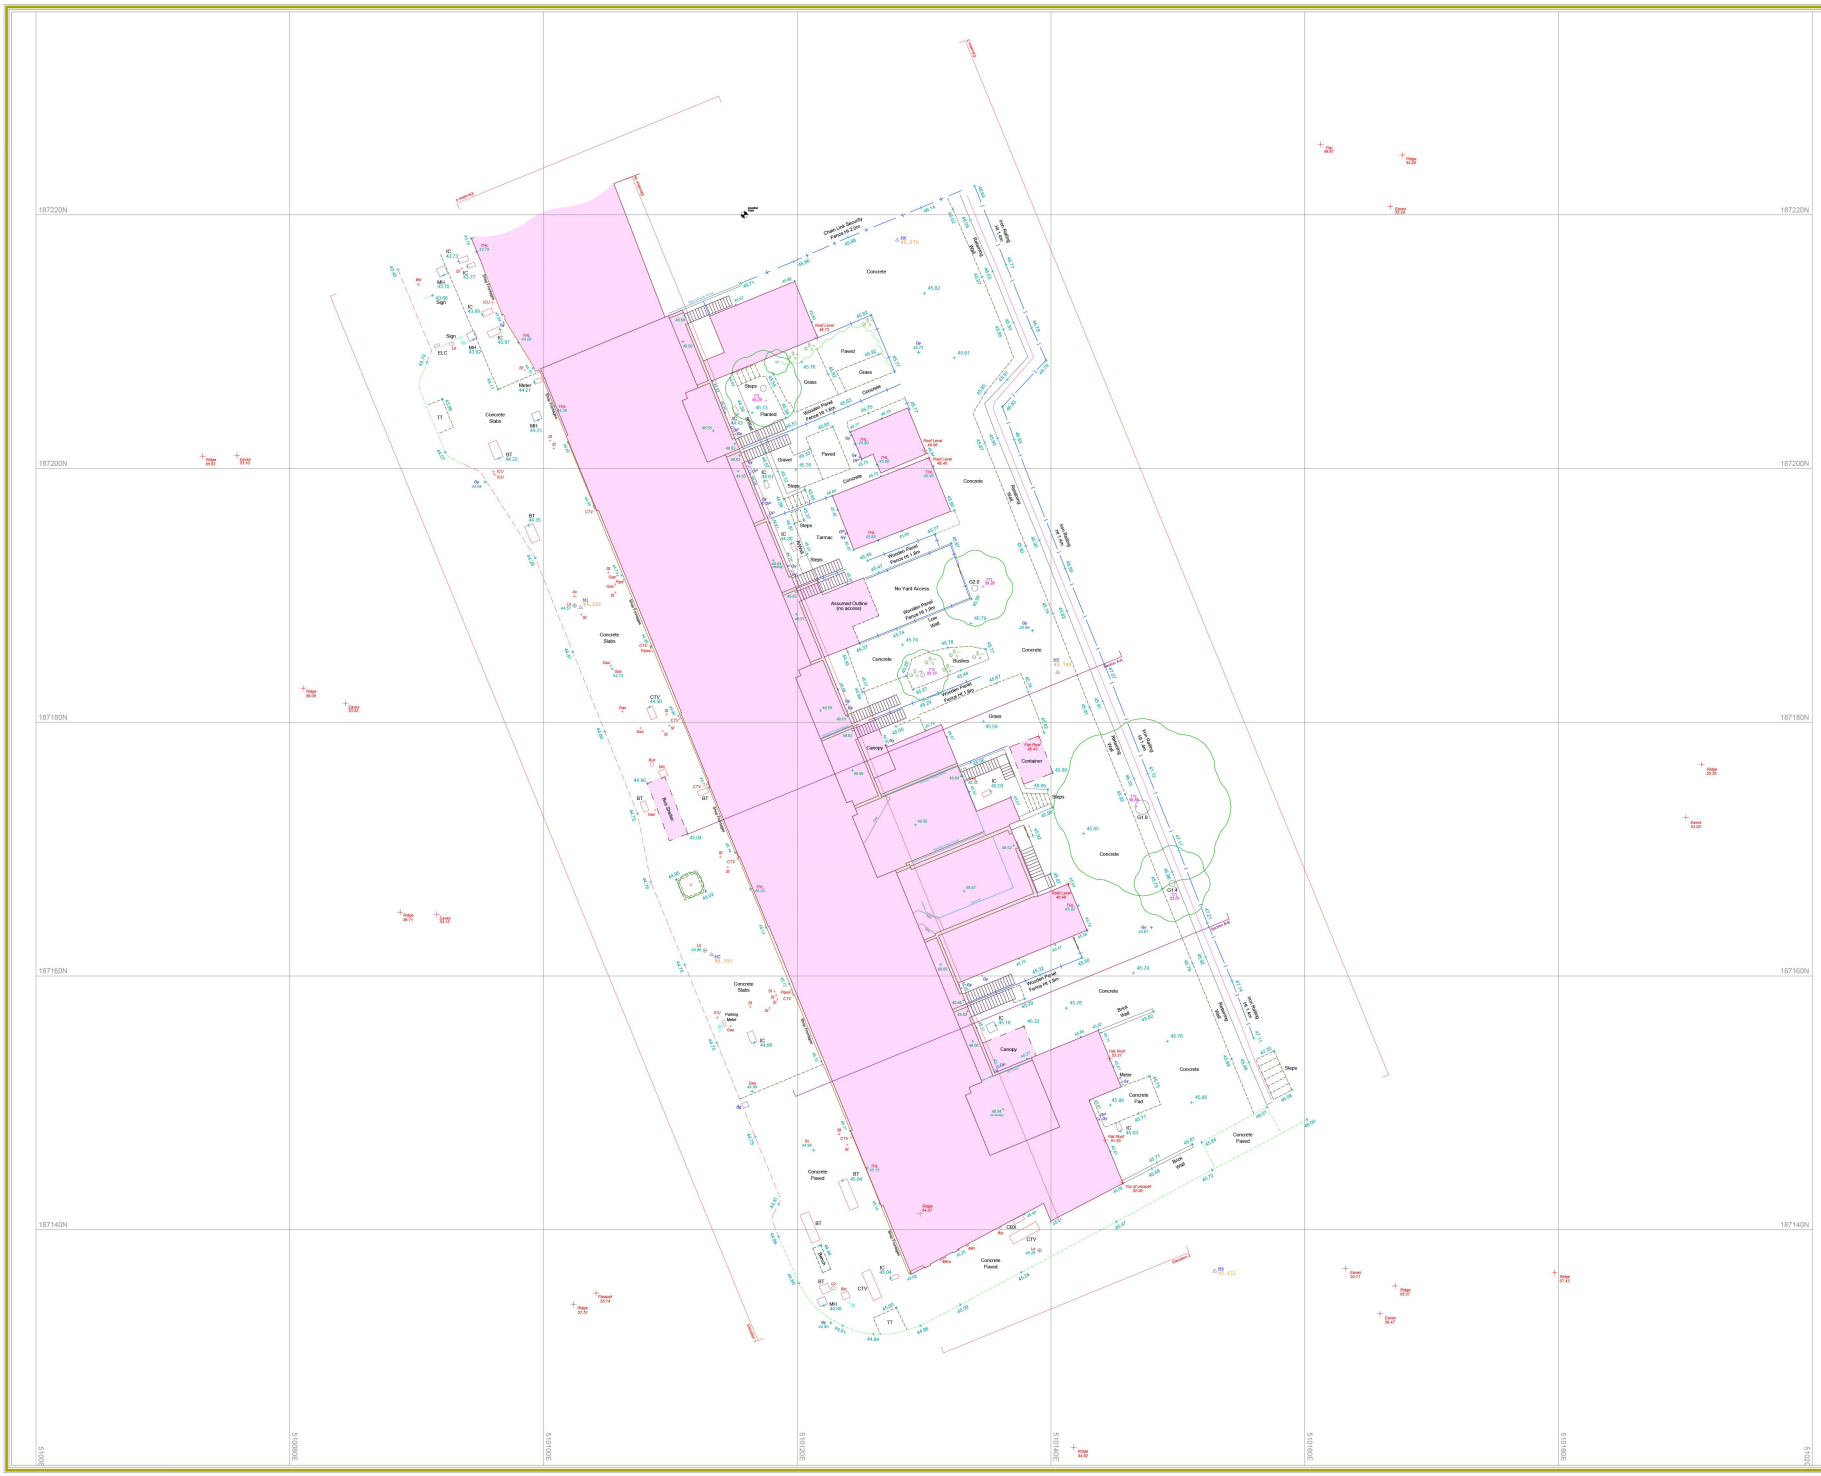
187220N
187200N
187180N
187160N
187140N
Concrete
Paved
Grass
Steps
Planted
Gravel
Tarmac
Water
No Yard Access
Assumed Outline (No access)
Bushes
Canopy
Container
Concrete Slabs
Concrete Paved
Meter Cty
Concrete Pad
Sign
ELC
Meter
TT
BT
CTV
CBM
IC
MH
Ridge
Eaves
Chain Link Security Fence (H 2.0m)
Low Wall
