


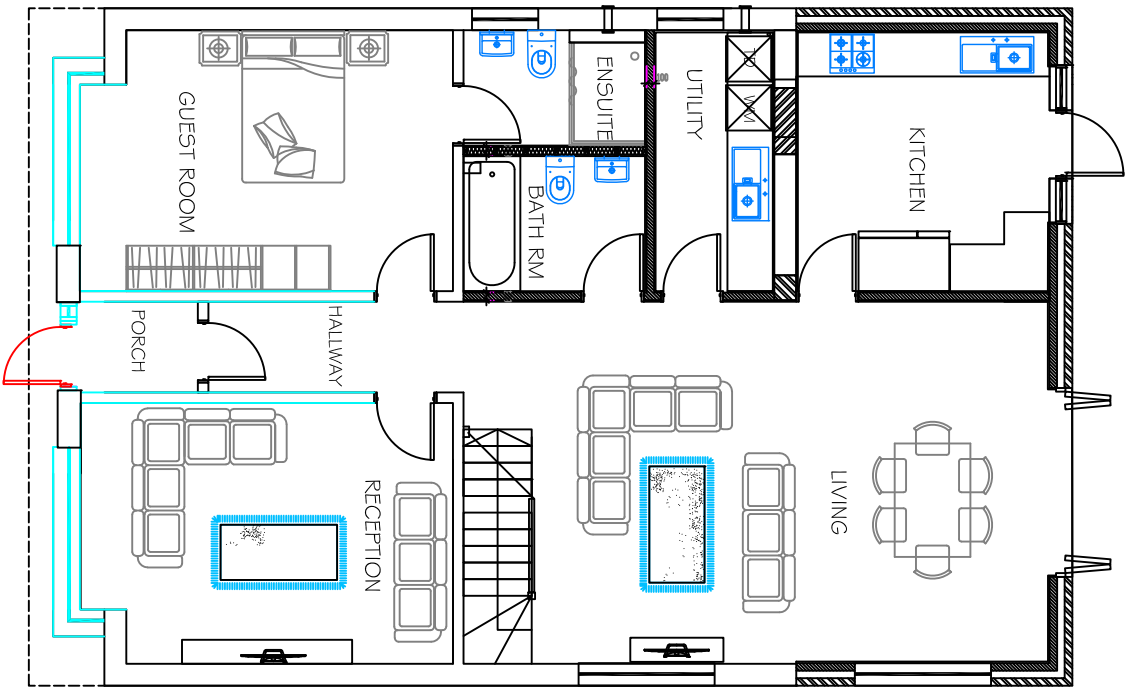


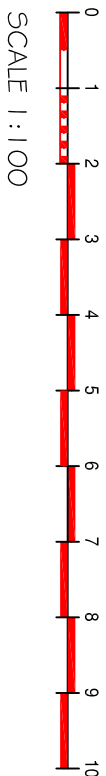

PROPOSED GROUND FLOOR PLAN

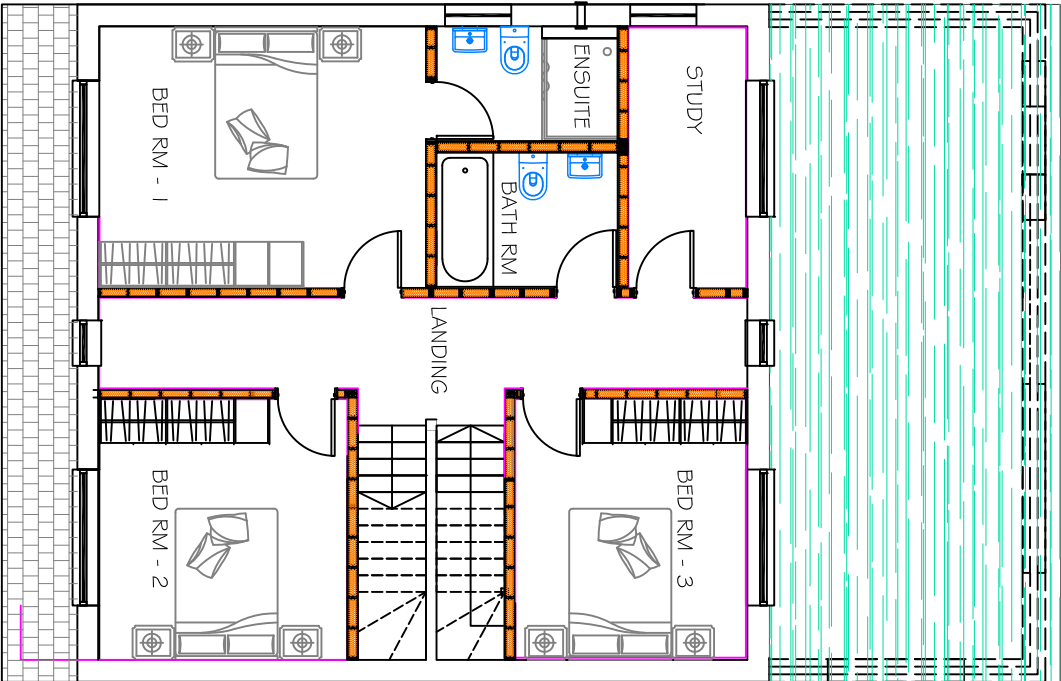

PROPOSED FIRST FLOOR PLAN

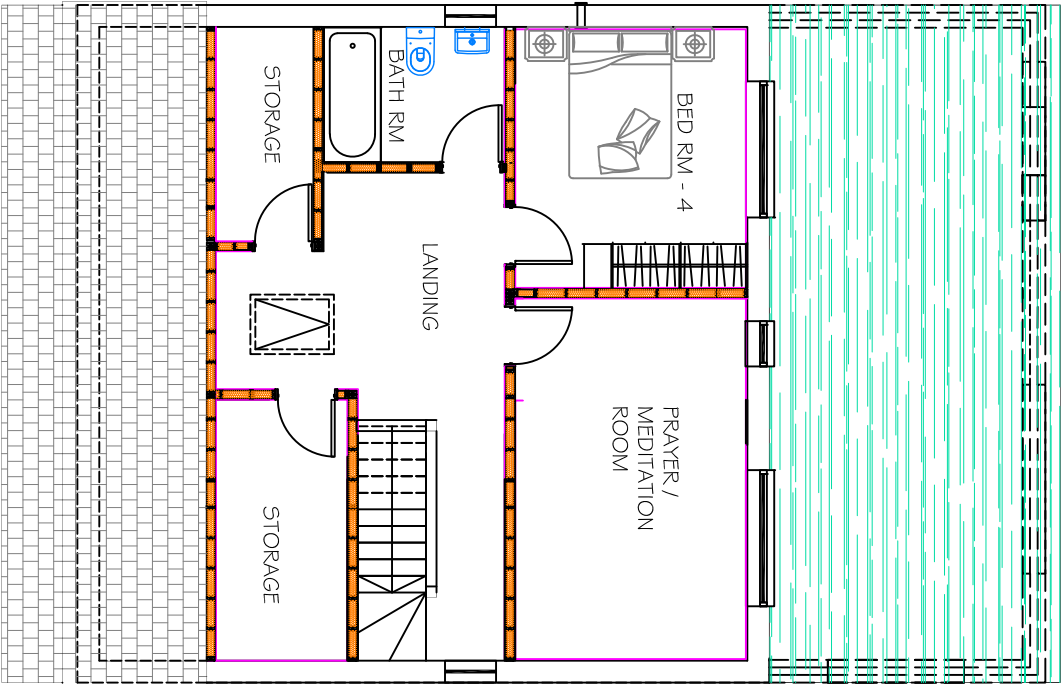

PROPOSED SECOND FLOOR PLAN

Har - Gunn Associates Ltd		Drawing Name		Location		Scale	
Tel: 020 917 9296 Mob: 07803 619161		Email: hargunn@aol.com www.hargunn.co.uk		69 Walford Road Uxbridge, UB8 2NQ		As Shown	
Rev	Revision Note	Date	Drg No		Date	Rev	
			1510/2021/PA-04		Oct 2021		

This drawing remains the property of HAR - Gunn Associates Ltd and shall not be reproduced or altered without prior written permission.

Do not scale off drawings. Check all dimensions on site and report any discrepancies before commencing work. All figured dimensions are millimeters unless noted otherwise.