


Do not scale from this drawing. Only figured dimensions are to be taken from this drawing. Contractor must verify all dimensions on site before commencing any work or shop drawings. Report any discrepancies to the architect before commencing work. If this drawing exceeds the quantities taken in any way the architects are to be informed before the work is initiated. Work within the Construction (Design & Management) Regulations 2015 is not to start until a Health and Safety Plan has been produced. This drawing is copyright and must not be reproduced without consent of NW Architects Limited.

F Feasibility	SK Sketch	L Landscape	C Construction
P Planning	M Marketing	S Survey	AB As Built
T Tender	TNT Tenant	OS Ordnance Survey	

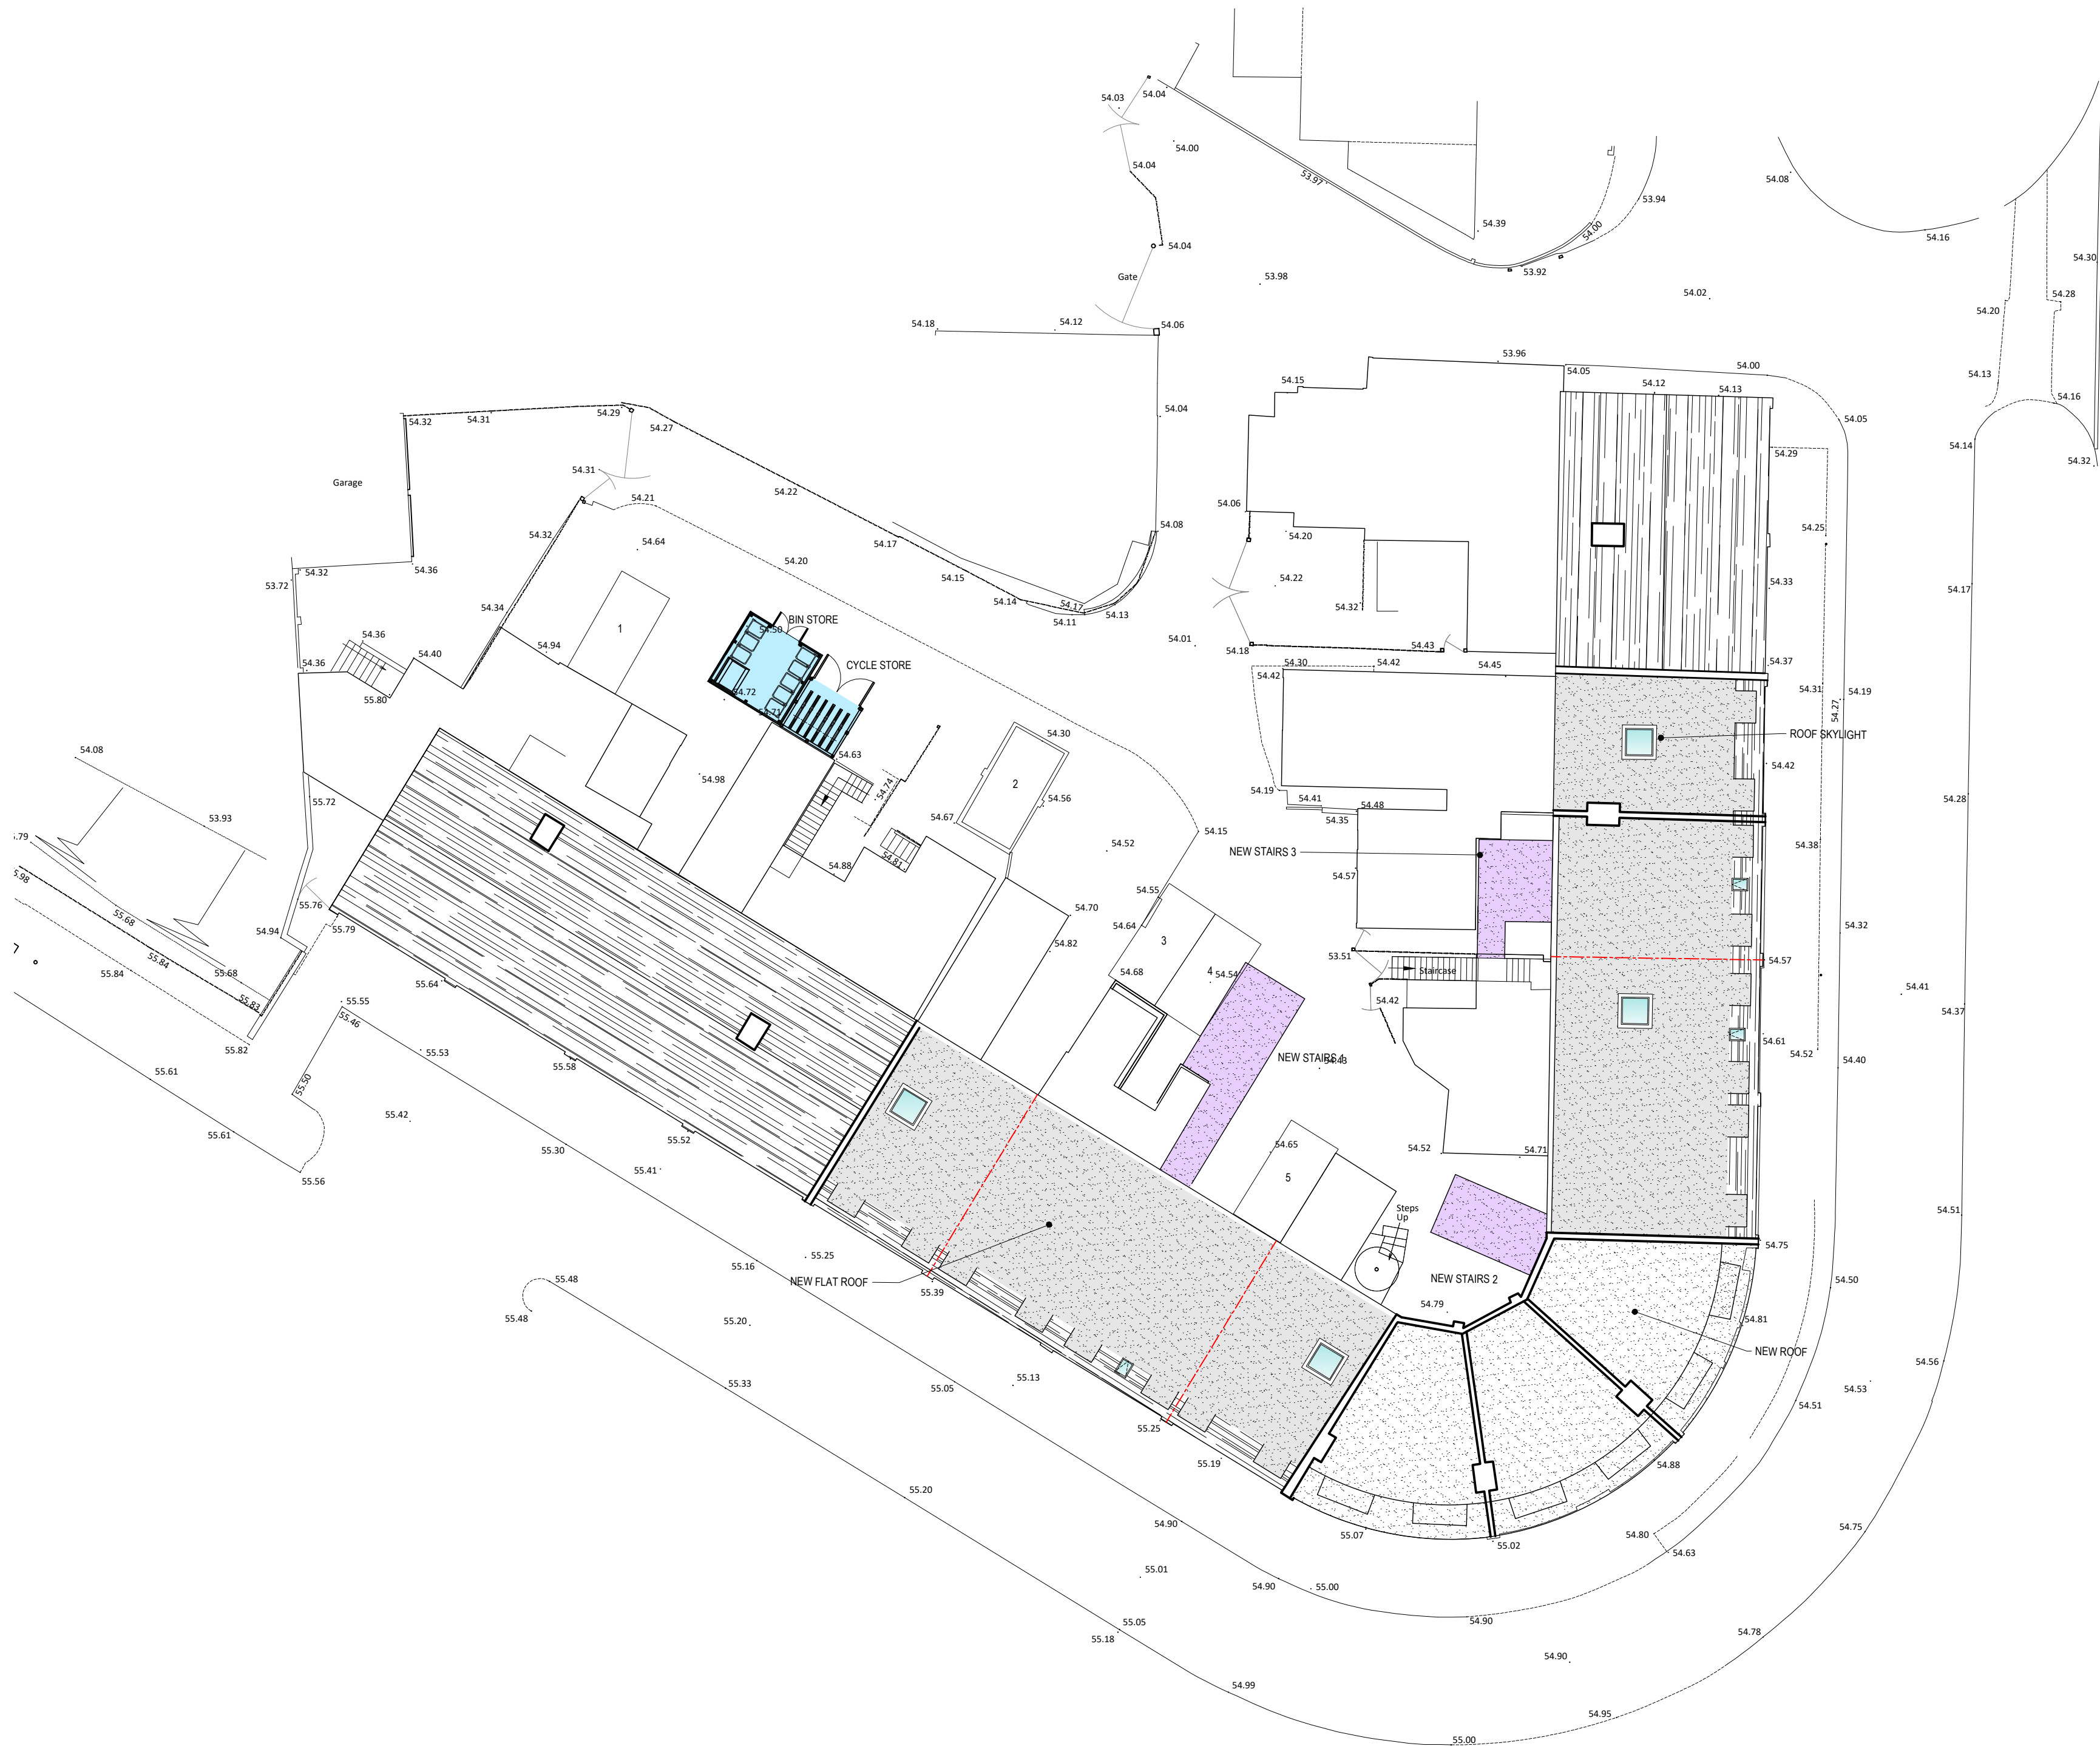

A horizontal number line is shown, starting at 0 and ending at 20m. Major tick marks are labeled at 0, 2m, 4m, 6m, 8m, 10m, and 20m. Three segments of the number line are shaded gray: the segment from 0 to 2m, the segment from 4m to 6m, and the segment from 8m to 10m.

REVISIONS



www.nw-architects.co.uk

Highgrade Properties Limited

Residential Development
1-17 Crescent Parade, Hillingdon

Proposed Site Layout Plan

Drawing No.	Revision
19037-P200	A