




STAIRS 1

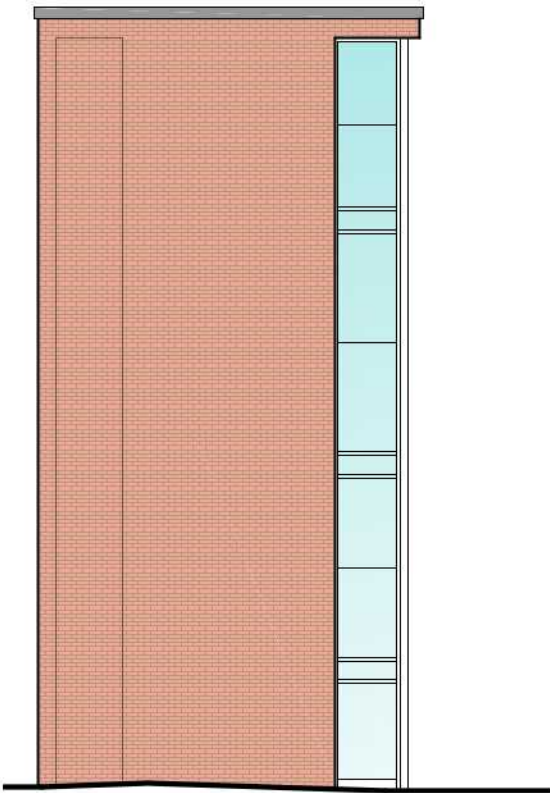


SOUTH WEST ELEVATION

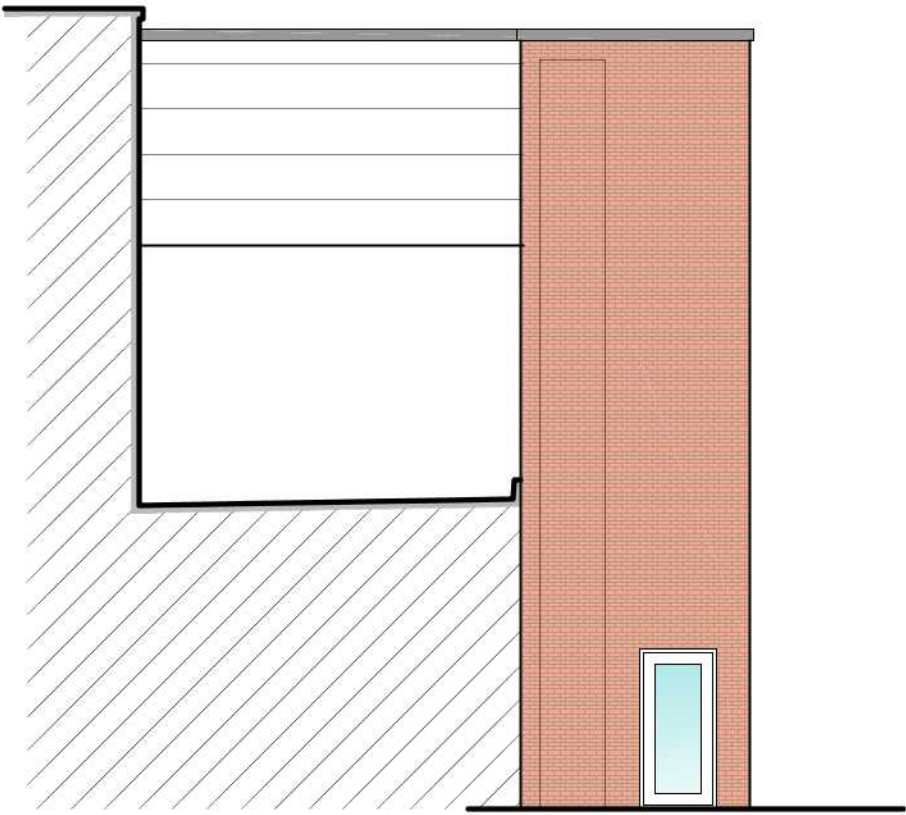

SOUTH EAST ELEVATION

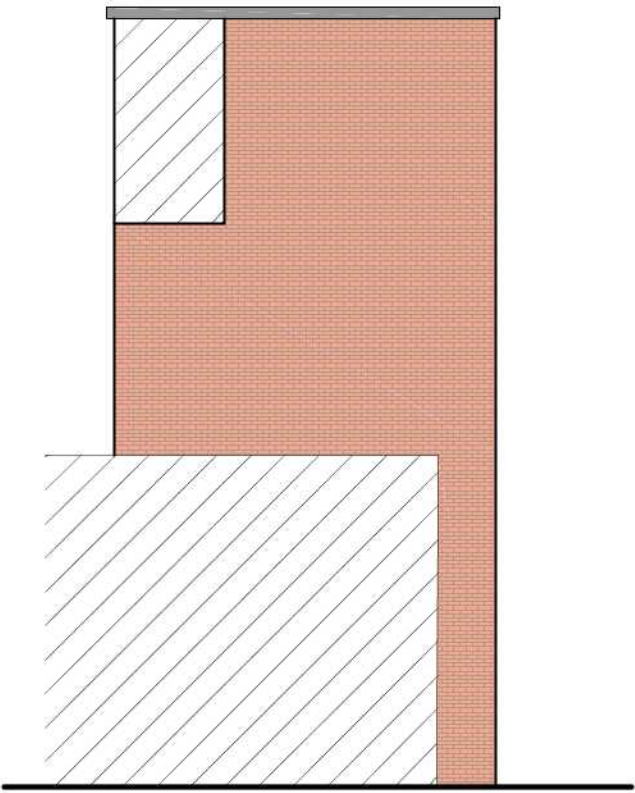


NORTH EAST ELEVATION

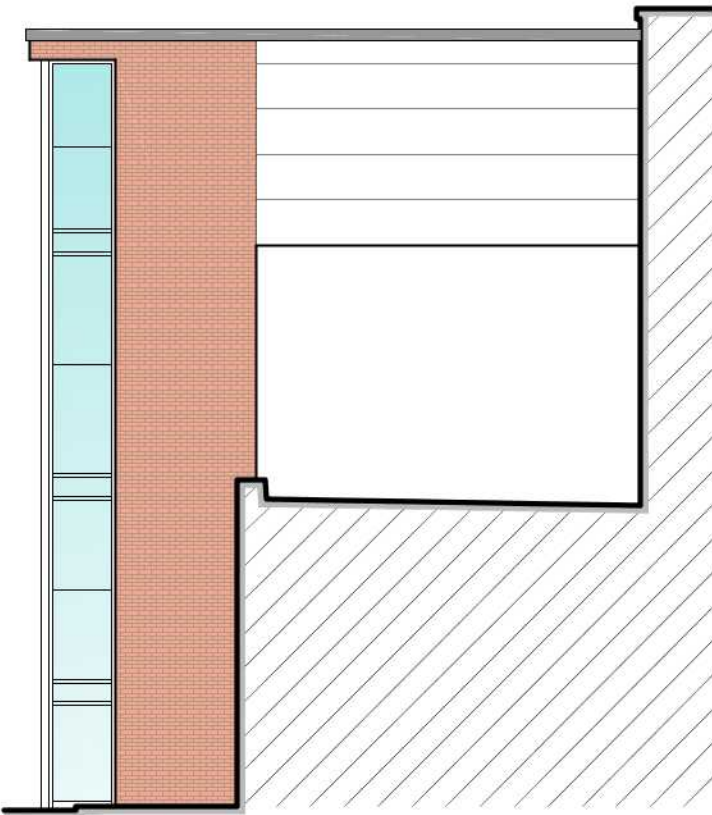


SOUTH EAST ELEVATION


STAIRS 2

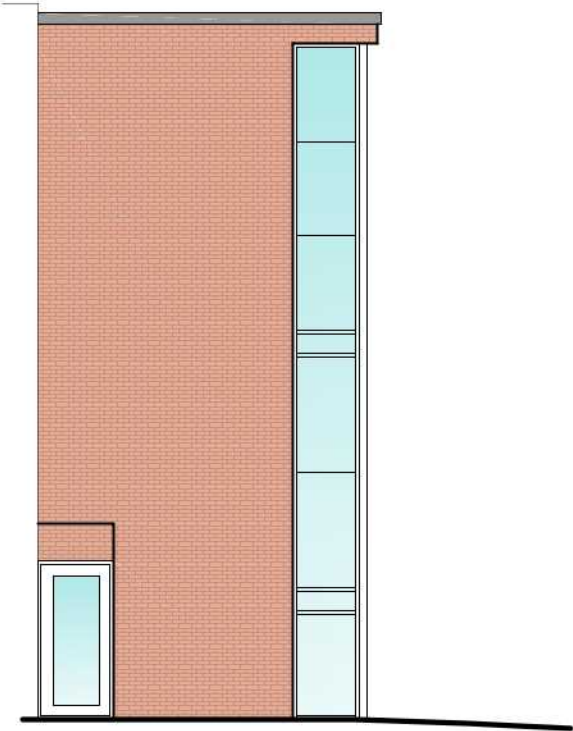

SOUTH WEST ELEVATION

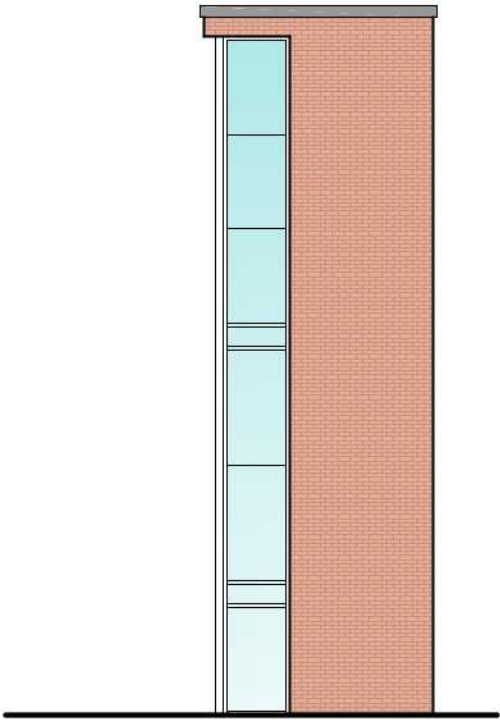

SOUTH EAST ELEVATION

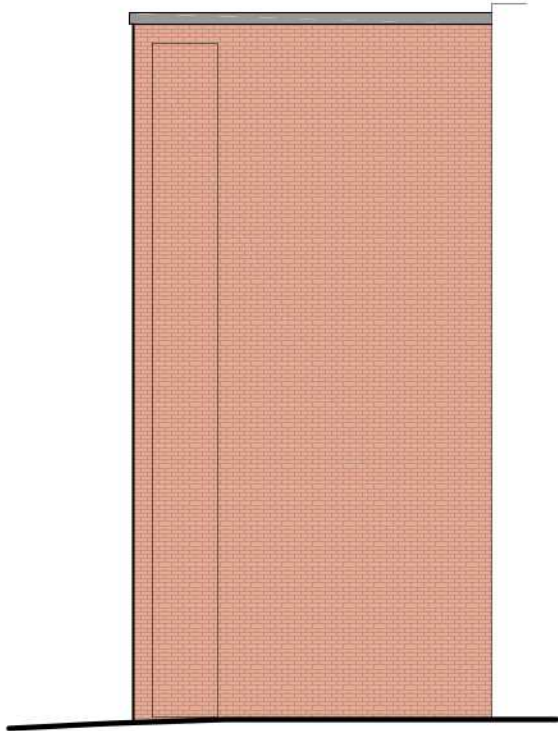

NORTH EAST ELEVATION

NOTES
Do not scale from this drawing. Only figured dimensions are to be taken from this drawing.
Contractor must verify all dimensions on site before commencing any work or shop drawings.
Report any discrepancies to the architect before commencing work. If this drawing exceeds the
quantities taken in any way the architect are to be informed before the work is initiated. Work within
the Construction (Design & Management) Regulations 2015 is not to start until a Health and Safety
Plan has been produced. This drawing is copyright and must not be reproduced without consent of
NW Architects Limited.

DRAWING STATUS/TYPE KEY

F Feasibility	SK Sketch	L Landscape	C Construction
P Planning	M Marketing	S Survey	AB As Built
T Tender	TNT Tenant	OS Ordnance Survey	

A	ADDRESS AMENDED	RAP	11-03-20	NW	11-03-20
REV	DESCRIPTION	DRAWN	DATE	CHECKED	DATE

REVISIONS

NW-ARCHITECTS

27 York Place - Leeds - LS1 2EY
leads@nw-architects.co.uk - Tel: 0113 880 0510 - Fax: 0113 880 0511
www.nw-architects.co.uk

CLIENT
Highgrade Properties Limited

PROJECT
Residential Development
1-17 Crescent Parade, Hillingdon

DRAWING TITLE
Proposed Elevations
Stairs 1 & 2

Scale:	Drawn By RAP	Date Drawn 10-02-20
1:100 @ A3	Checked By NW	Date Checked 10-02-20

Drawing No 19037-P120	Revision A
--------------------------	---------------