

-

TREE STAKING SPECIFICATION

Supported by single non reinforced tie 75mm from top of stake.

Remove stake on onset of or during the second growing season after planting.

Landscaping generally to be carried out in accordance with BS.4428. All new trees to be supplied as selected standards unless otherwise noted.

Site to be cleared of all builders rubble and rotavated levelled and filled before planting commences. Front gardens to be turfed and rear gardens seeded.

All turfing to BS.3936 1990.

Pernicious weeds are to be treated with translocated herbicide during growing season (spot treated).

Tree and shrub planting to BS.3936 Part 1 1992.

Sub-soil areas below planting to be de-compacted before planting commences.



Tree protection to be carried out in accordance with B.S.5837 2012.

Driveway to be finished with permeable resin bound gravel.

Below the above you need a laying course of a 50mm depth of 6mm clean crushed stone, followed with a sub-base of a 200mm depth of 20mm clean crushed stone with well defined edges.
(depth depending on soil conditions)

Crossover to be finished in permeable black tarmac. Construction specification in accordance with local authorities requirements.

0 5 10 15 20 25

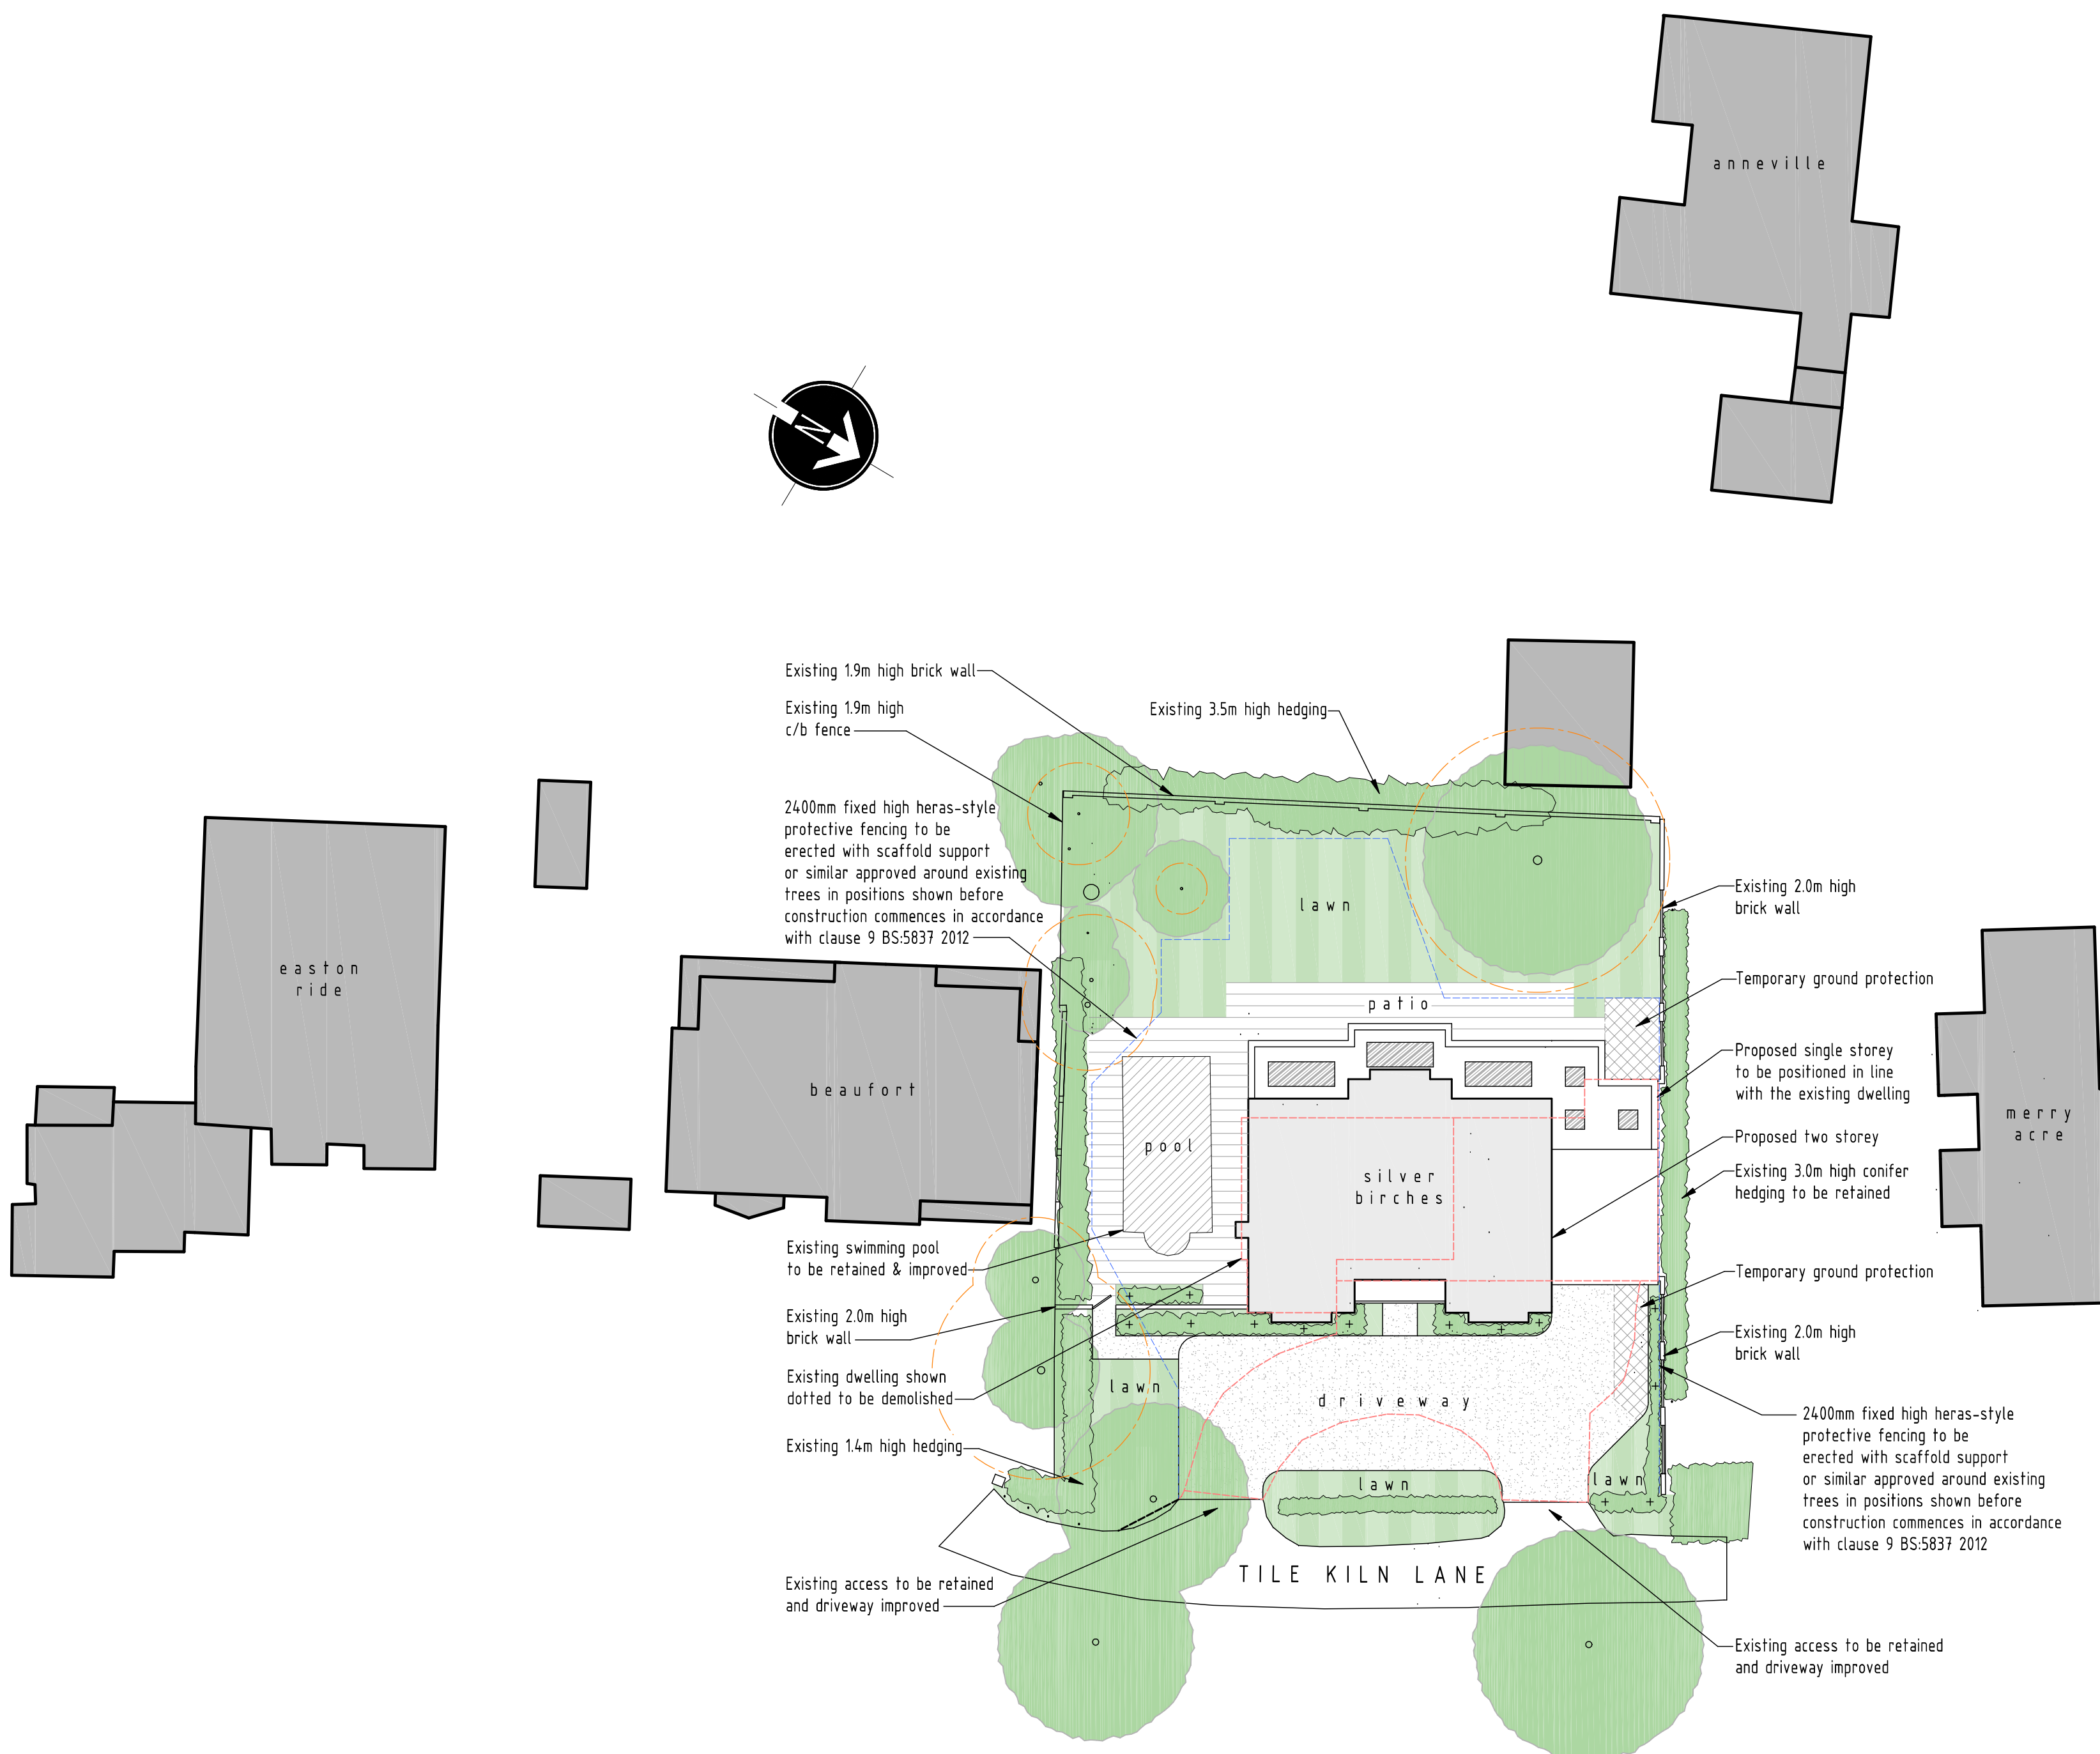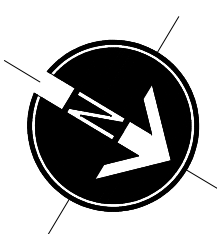

SITE LAYOUT PLAN - SCALE 1:250

TREE AND GROUND PROTECTION DETAILS TO BE READ
IN CONJUNCTION WITH GHA ARBORICULTURAL REPORT

Extent of proposed building

Existing dwelling and structures
to be demolished

Existing trees & planting to remain

Root protection area (RPA)

Fixed tree protective fencing as per GHA tree report

Temporary ground protection

A 25-01-2022 Tree protection extended along hedge line on Northehrn boundary with Merry acres

rev:	date:	description:	
scale:	1 : 250	A1	date: 11 / 03 / 2021
drawing no:	1334 / P2 / 9 ^A		drawn: FJ
drawing:	PLANNING PROPOSALS, TREE PROTECTION PLAN		
project:	LAND AT SILVER BIRCHES, TILE KILN LANE, HAREFIELD, UB9 6LU		
client:	MR P. WILLMOTT		



DUSEK DESIGN ASSOCIATES LTD
ARCHITECTURE + PLANNING

01895 831 103
info@dusek.co.uk
www.dusek.co.uk

print history: Monday, 31 January, 2022 16:08:15