
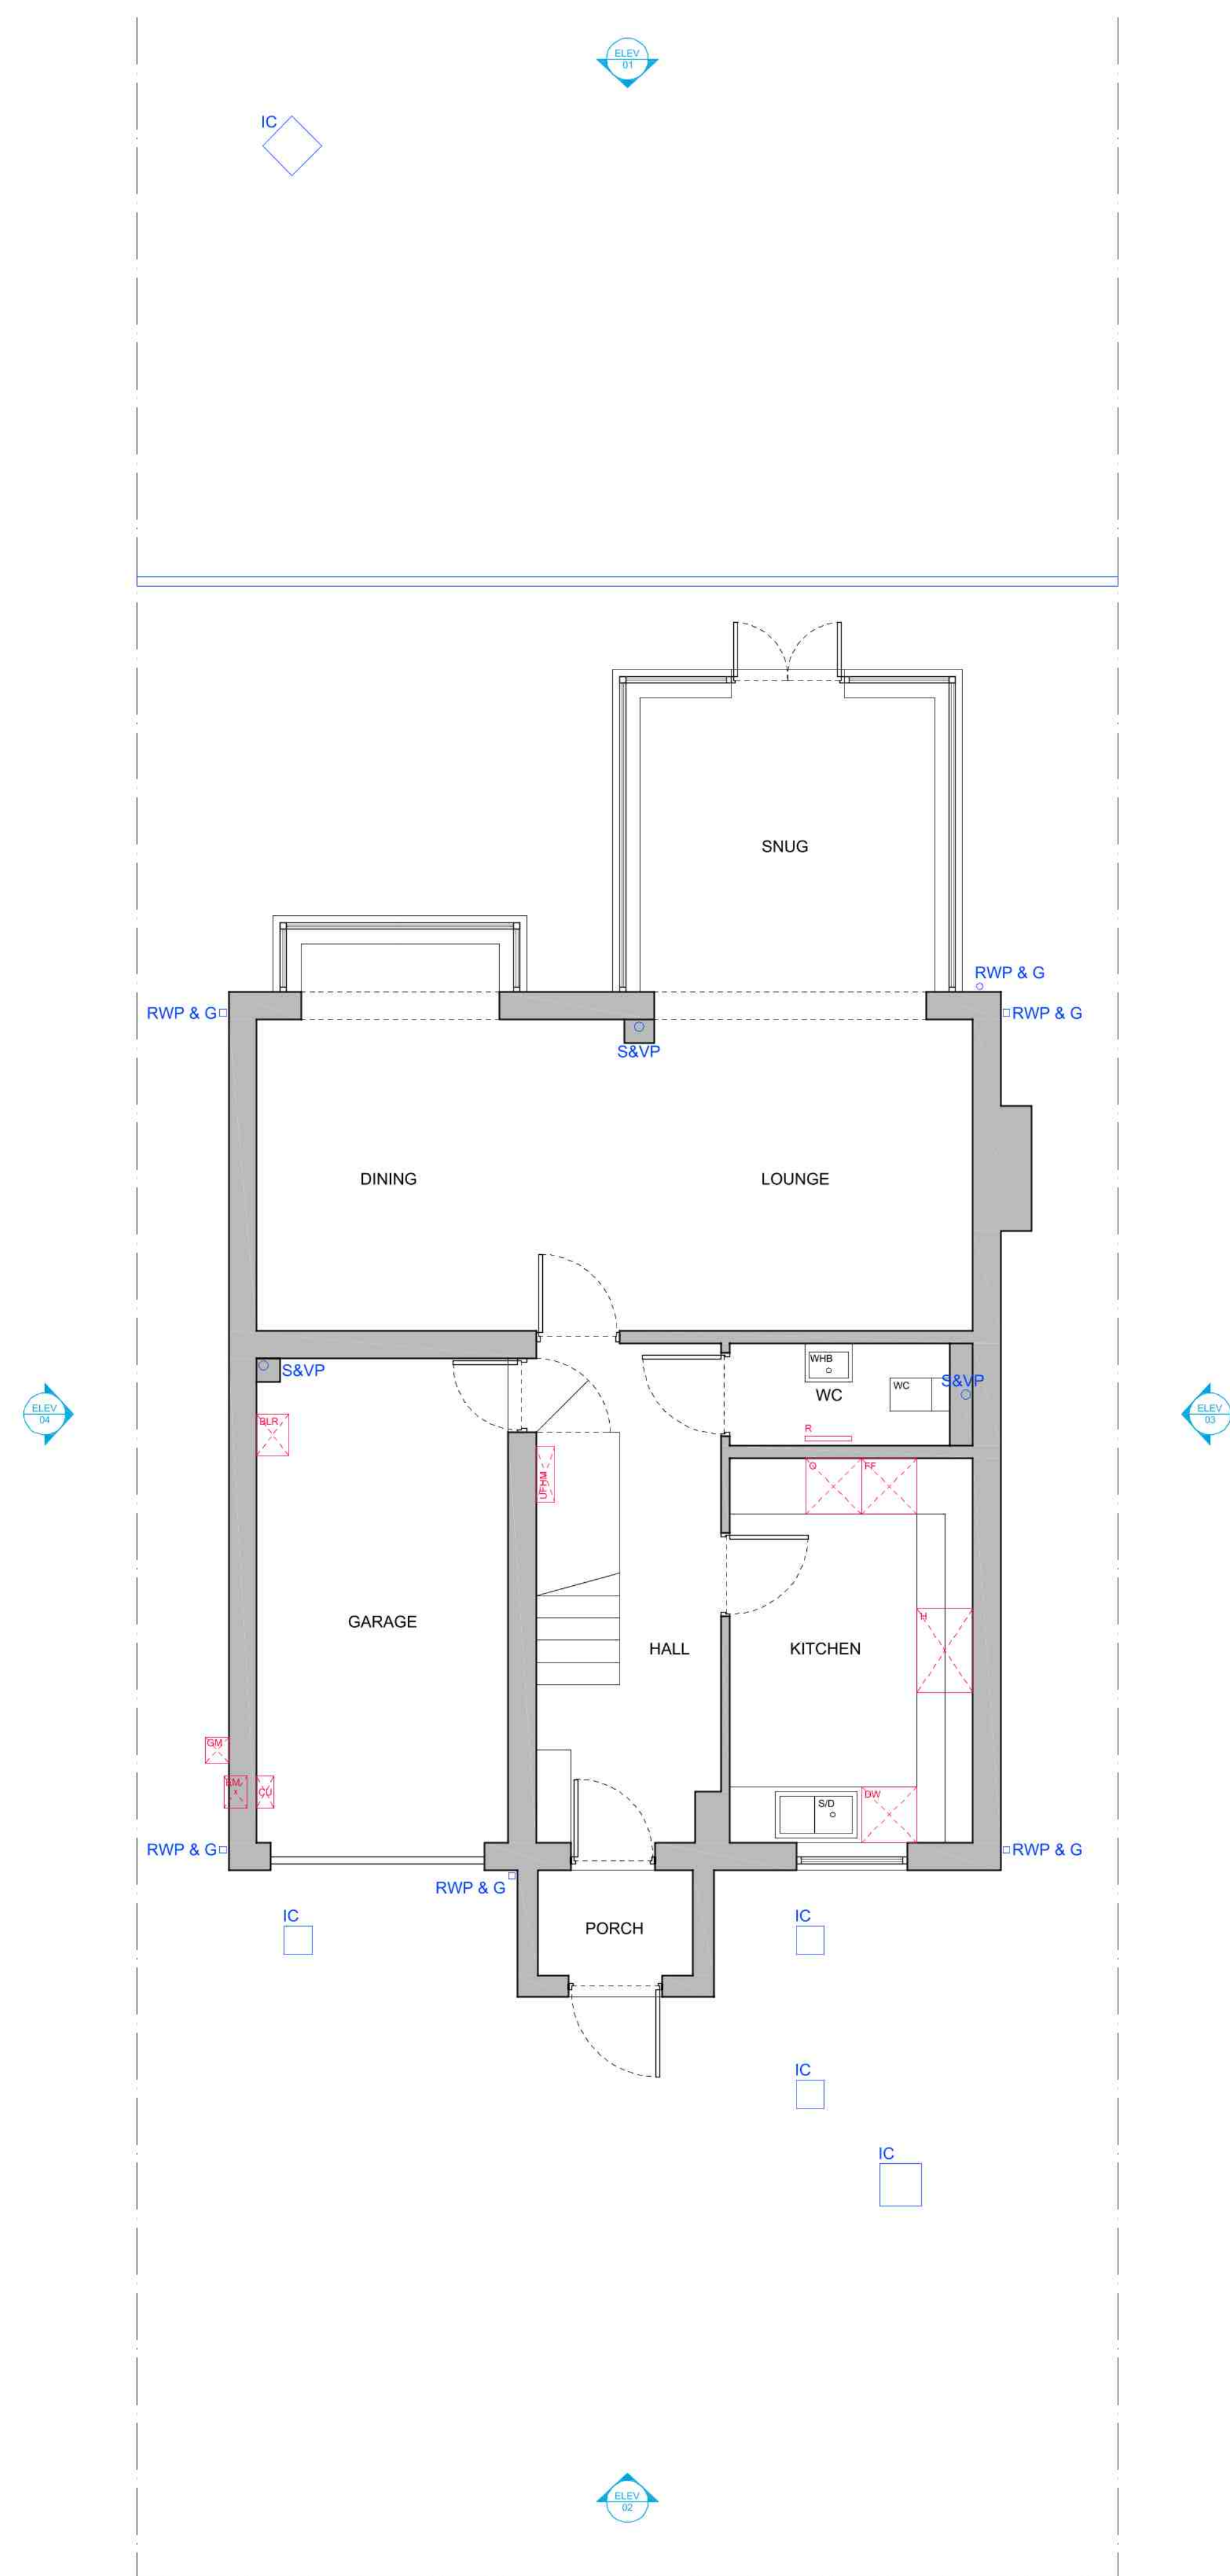


EXISTING PLANS

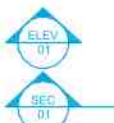

GROUND FLOOR PLAN

It is the Contractor's responsibility to report any inconsistencies on this drawing, or between drawings, to the Design consultant and to request clarification and instruction before proceeding. This drawing and design is the copyright of VISION and may not be reproduced in any form whatsoever without prior express or written consent.

	EXISTING
	DEMOLITION
	PROPOSED
	ELEVATIONAL REFERENCE
	SECTIONAL REFERENCE
S&VP / SS	SOIL & VENT PIPE / STUB STACK
RWP	RAIN WATER PIPE
MH	MAN HOLE
IC	INSPECTION CHAMBER
RE	RODDING EYE
G	BACK INLET GULLEY
AAV	AIR ADMITTANCE VALVE
WM	WASHING MACHINE
DW	DISH WASHER
TD	TUMBLE DRYER
FF	FRIDGE / FREEZER
O	OVEN
H	HOB
S/D	SINK / DRAINER
BLR	BOILER
GM	GAS METER
EM	ELEC METER
CU	ELEC CONSUMER UNIT
WHB	WASH HAND BASIN
WC	WATER CLOSET
BTH/SWR	BATH / SHOWER
R	RADIATOR

[illegible]

PROJECT			
No33 BLAGROVE CRESCENT, EASTCOTE, RUISLIP, HA4 8FS			
TITLE			
EXISTING PLANS			
DRAWING STATUS			
☐ FEASIBILITY ☐ PLANNING ☐ CONTRACT ☐ TENDER ☐ BUILDING CONTROL ☒ AS BUILT			
SCALE	CONTRACT	DRWG No.	REV
1:50 @ A1 1:100 @ A3	VA2011	(00).001	B

