


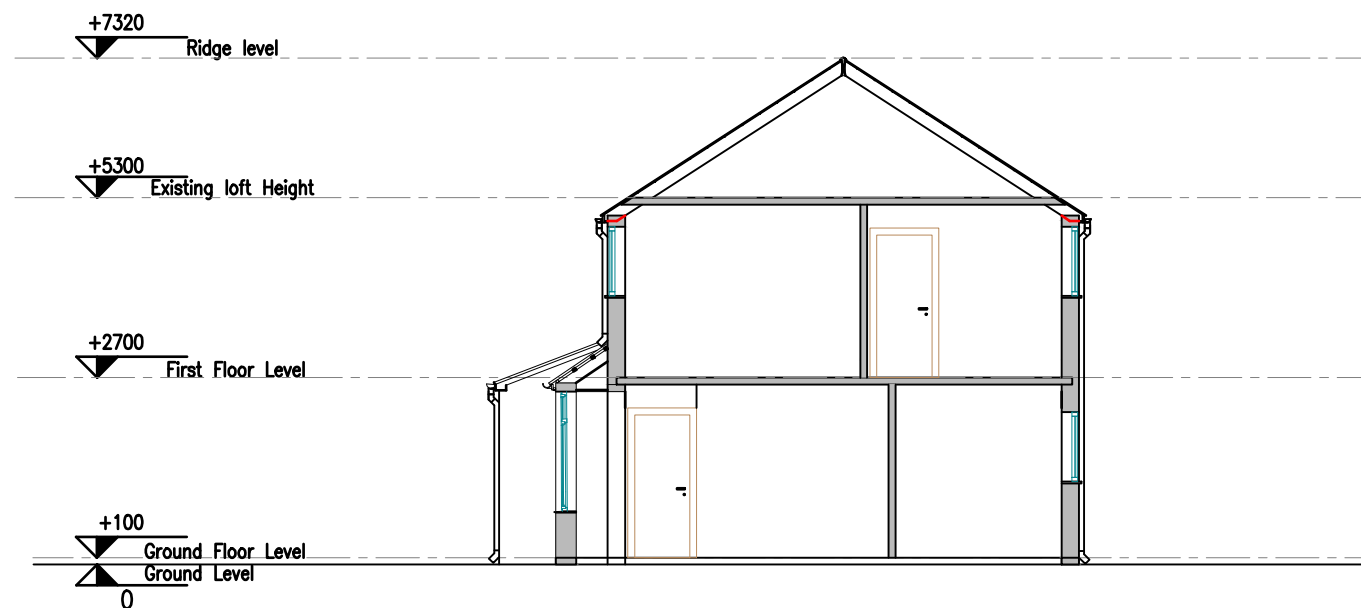

5 EXISTING SECTION (A-A)

Proposed walls Existing walls M.H. Sewage Manhole overhead line JOISTS DEMOLISH

General Notes:
All dimensions are in millimeters unless noted otherwise.
All dimensions to be verified on site.
For any discrepancies and omissions, it is recipient's responsibility to verify the same specifically with the designer.
The copyright of this drawing is held by Statim Build. No unauthorized use or copies are permitted without our consent.



Statim Build
Ealing House,
33 Hanger Lane,
London, W5 3HJ
Contact: 0207 459 4194
Email: support@statimbuild.com

Client:
Mr Tom Moseley
Project Title:
Single Storey Rear Extension
Project Address:
92 Woodrow Av, Hayes,
London UB4 8QW, UK.
Client ID:
466603270

Drawing Title	Date: 03.02.2020
EXISTING SECTION	
Scale	A3
Drawn By: QA/SAR	Checked By: MA
Approved By: TM	
Drawing No. SB20/WA/004	Revisions 00