



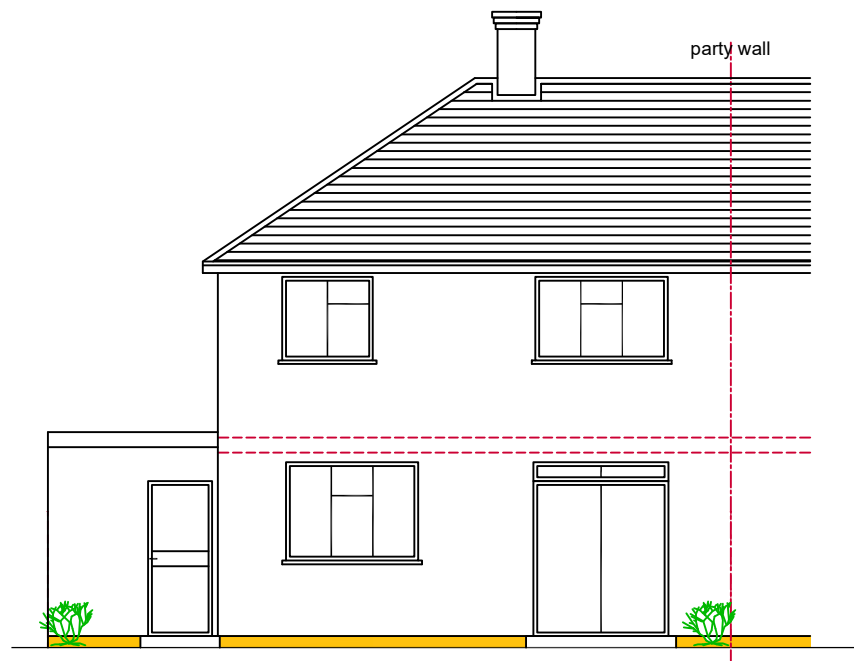

Existing Rear Elevation

33

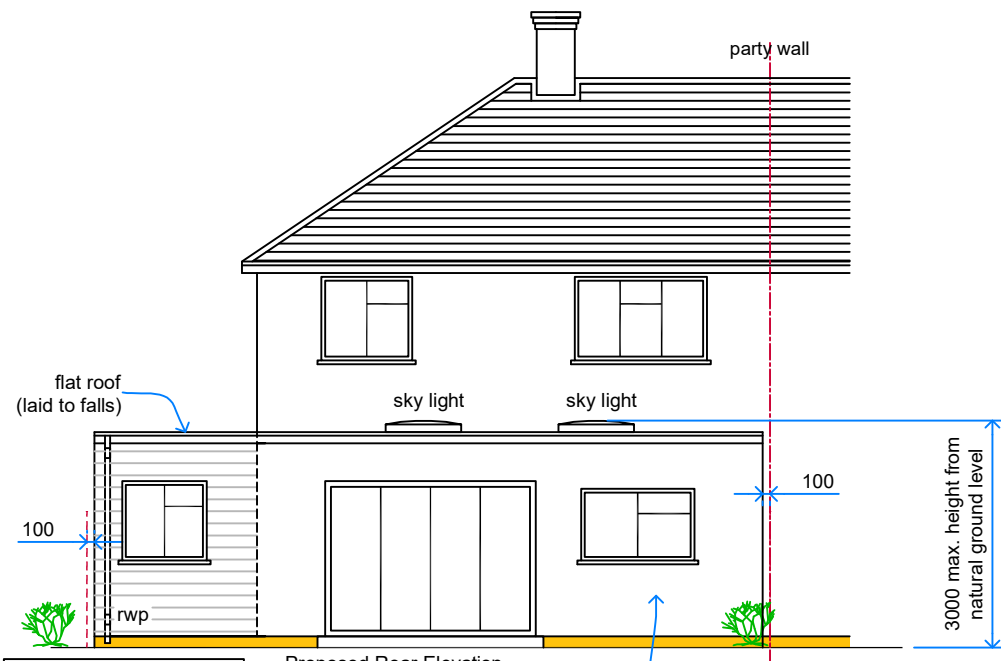

Proposed Rear Elevation


33

all new facing
brickwork/render, roof tiles
to match existing dwelling
(land scapping to suit
natural ground profile)

Rain Water Guttering Not
To Encroach Neighbours
Property


final position of new doors &
windows to clients requirements

Prior Approval Notification
Application Approved

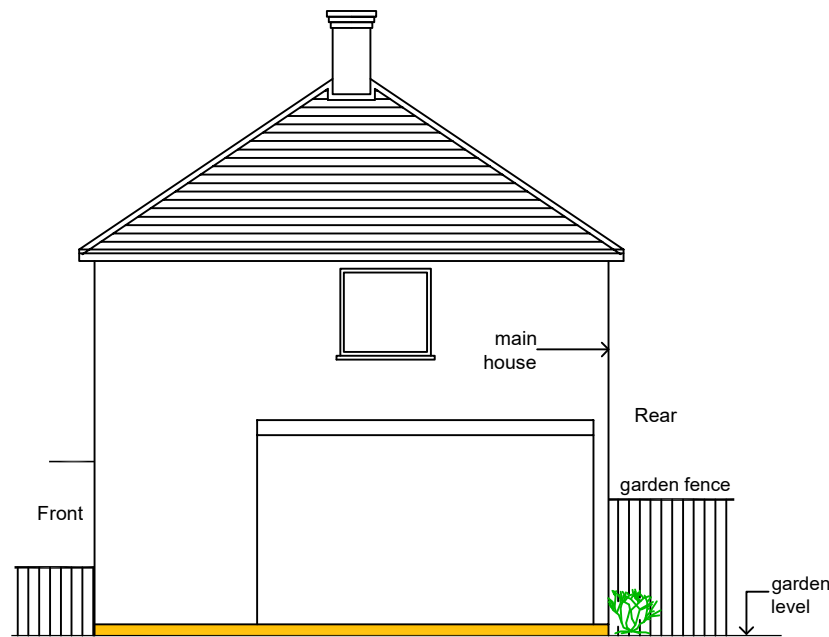

Existing Side Elevation From Right Hand Side

33

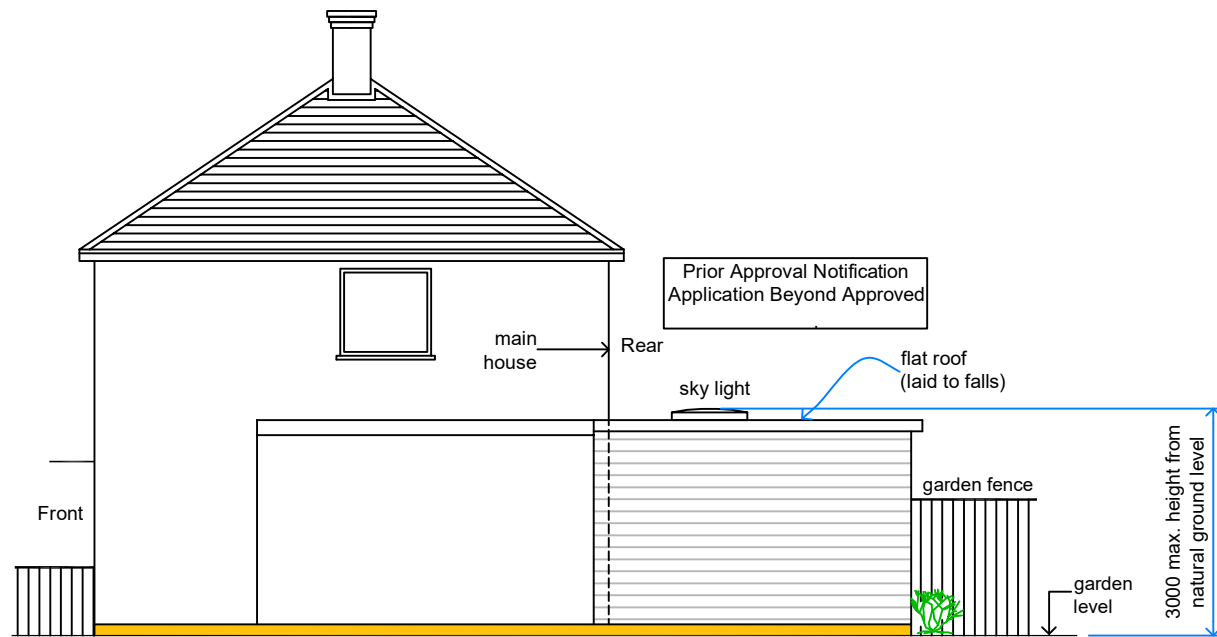

Proposed Side Elevation From Right Hand Side

33

Rain Water Guttering Not
To Encroach Neighbours
Property

final position of new doors &
windows to clients requirements

all new facing
brickwork/render, roof tiles
to match existing dwelling
(land scapping to suit
natural ground profile)

Prior Approval Notification
Application Beyond Approved

NOTES
CONTRACTORS MUST VERIFY ALL DIMENSIONS ON SITE BEFORE
COMMENCING ANY WORK ON SHOP DRAWINGS
DO NOT SCALE FROM THIS DRAWING
RS ATRA COPYRIGHT

- Notes:
1. Do not scale this drawing
 2. All dimensions to be verified on site
and any discrepancy reported to the
client
 3. This drawing to be read in conjunction
with all relevant drawings

owners to serve party wall act notice
on owners of adjacent property and
obtain written agreement, prior to
commencement of any works

client/builder to obtain all
planning permission approvals
from the relevant authority.
commencement of building works
prior to the planning &
building control approvals
is to client/builders own risk


roof lights:
final size and position of
roof lights
to clients requirements

all rainwater guttering, down pipes
locations to be confirmed by architect
& not to encroach neighbors property

client/builder to liaise with
local water board for any new works
on or within the public sewer or drain runs
and obtain approval from the local authority
prior to commencement of any works

Proposed Single Storey Infill Side Extension

REV	AMENDMENT	DATE	CHKD
A	Planning Issue	15.05.20	RS

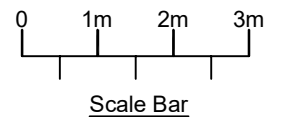

CLIENT
Karthikeyan Krishnaswamy

PROJECT
33 Rutters Close
West Drayton - Middlesex
UB7 9AL

DRAWING TITLE
Proposed Single Storey Infill Side Extension
Existing & Proposed Elevations
Sheet 2

SCALE
1:50 @ A1
1:100 @ A3

DRAWN BY
RS

CHECKED
RS

DATE
15.05.20

DRAWING STATUS
Planning Issue

DRAWING NUMBER
2020 - 38 - 02

REVISION
A