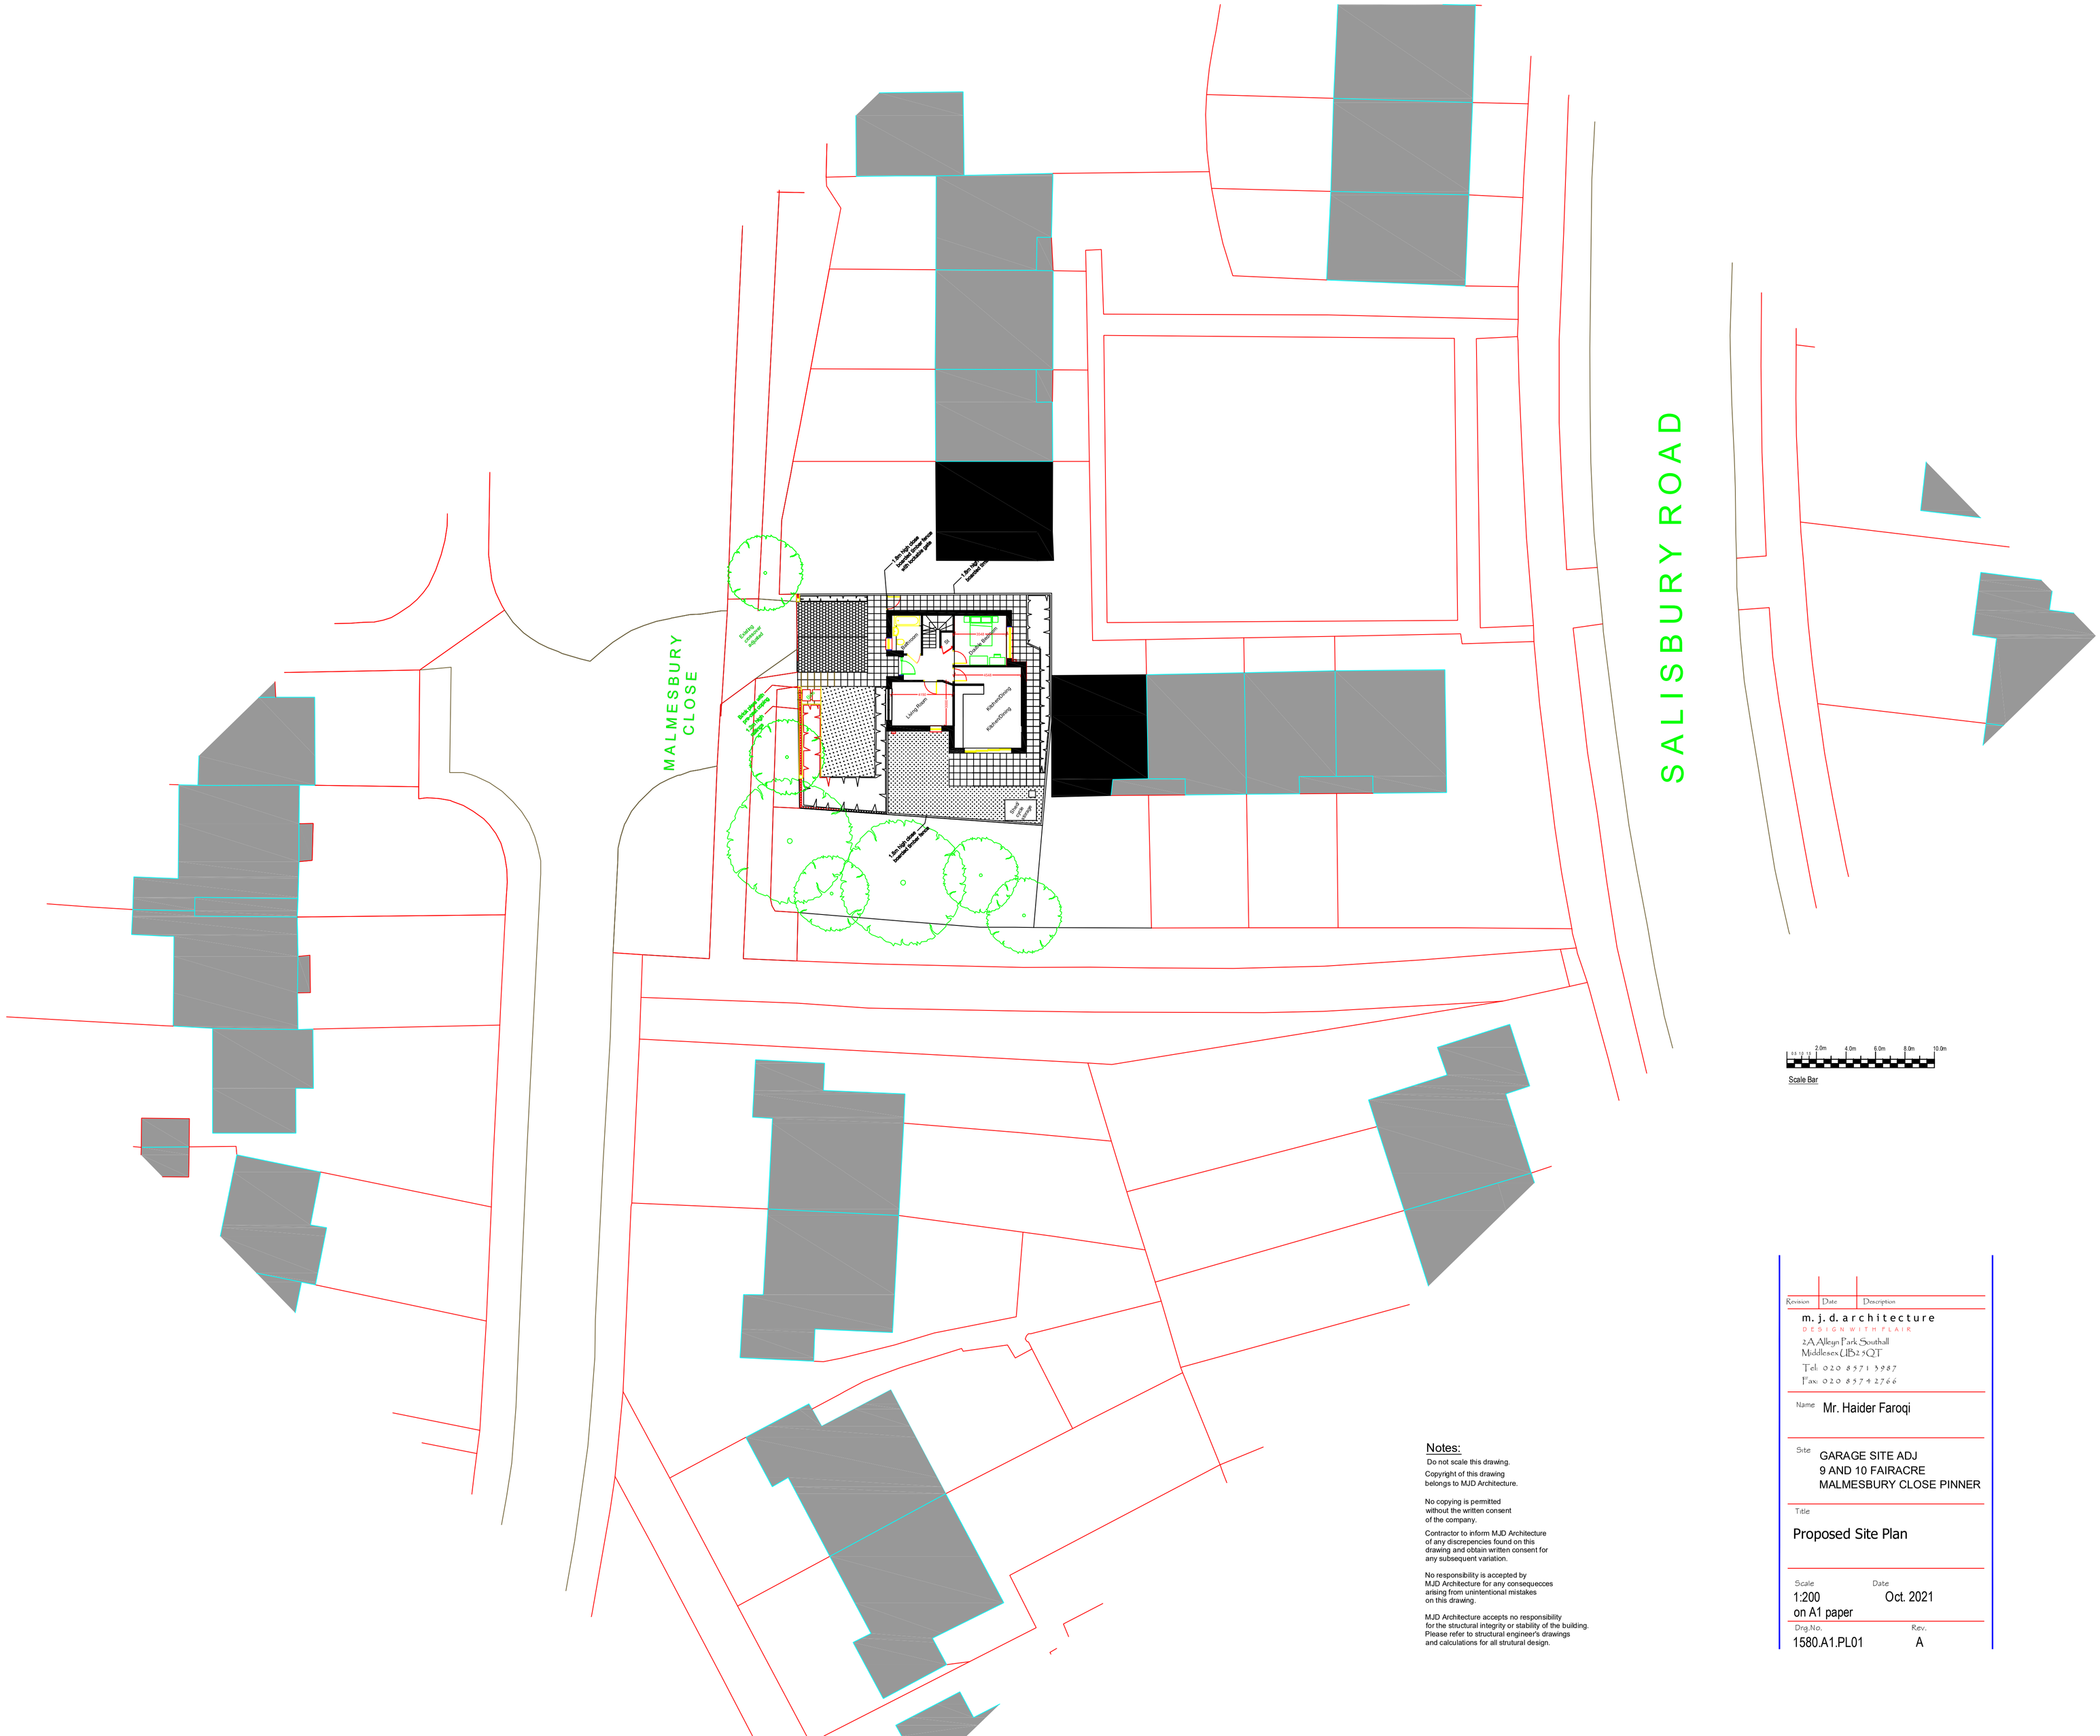

Notes:

Do not scale this drawing.

Copyright of this drawing
belongs to MJD Architecture.

No copying is permitted
without the written consent
of the company.

Contractor to inform MJD Architecture
of any discrepencies found on this
drawing and obtain written consent for
any subsequent variation.

No responsibility is accepted by
MJD Architecture for any consequecces
arising from unintentional mistakes
on this drawing.

MJD Architecture accepts no responsibility
for the structural integrity or stability of the building.
Please refer to structural engineer's drawings
and calculations for all strutural design.

Revision	Date	Description

m. j. d. architecture
DESIGN WITH FLAIR
2A Alleyn Park Southall
Middlesex UB2 5QT
Tel: 020 8571 3987
Fax: 020 8574 2766

Name: Mr. Haider Faroqi

Site: GARAGE SITE ADJ
9 AND 10 FAIRACRE
MALMESBURY CLOSE PINNER

Title: Proposed Site Plan

Scale: 1:200 on A1 paper

Date: Oct. 2021

Drg.No.: 1580.A1.PL01

Rev.: A