

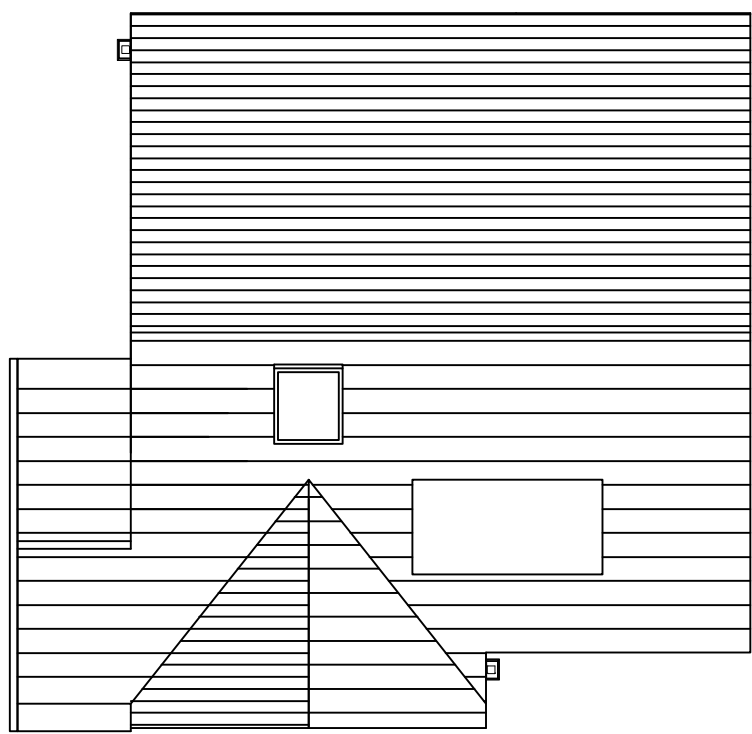
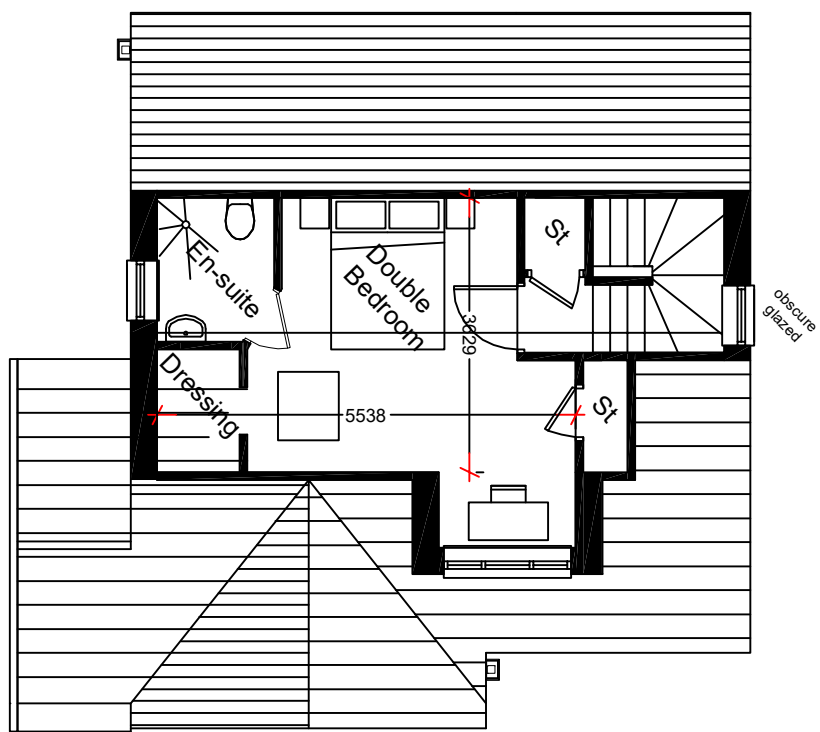


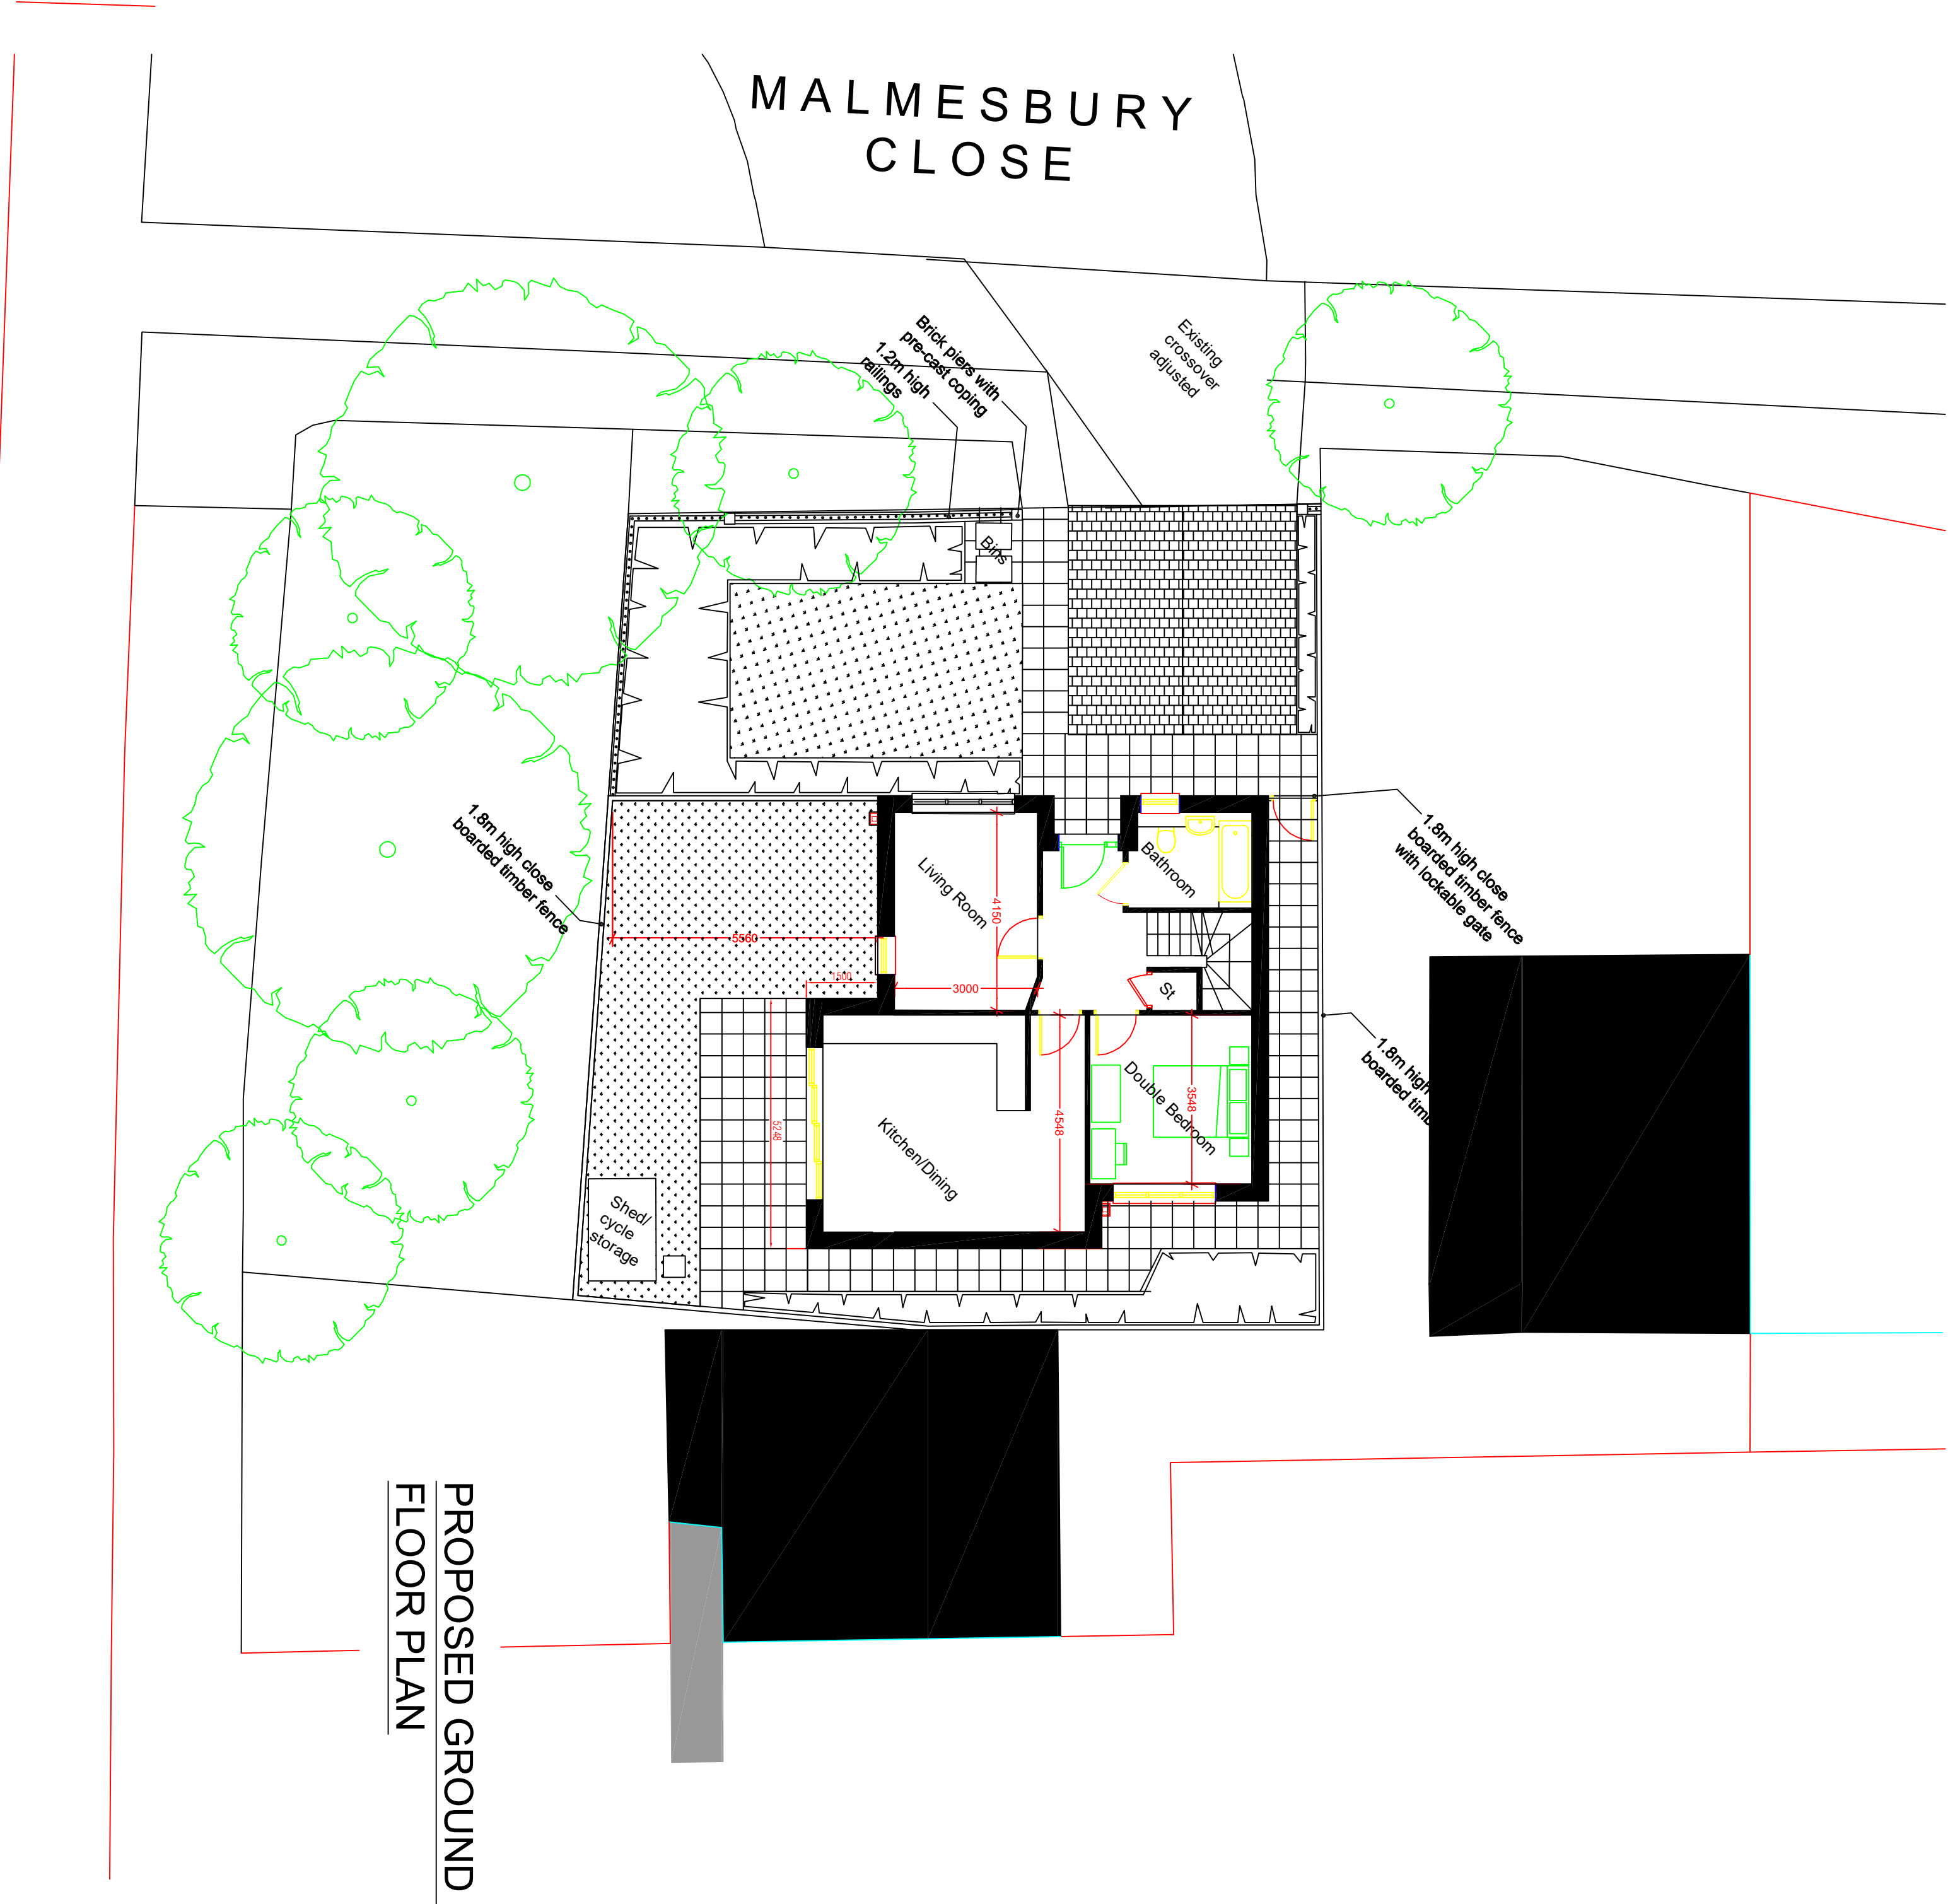

Notes:

Do not scale the drawing.
Copyright of this drawing belongs to MJD Architecture.
No copying is permitted without the written consent of the company.
Contractor to inform MJD Architecture of any changes to the drawing and obtain written consent for any subsequent variation.
No responsibility is accepted by MJD Architecture for any consequences arising from unintentional mistakes on this drawing.
MJD Architecture accepts no responsibility for the structural integrity or stability of the building. Please refer to structural engineer's drawings and calculations for all structural design.

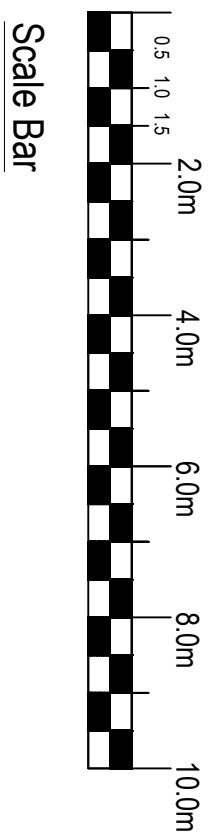

Revision	Date	Description
m.j.d. architecture DESIGN WITH FLAIR		
2/A Allsop Park, Southall Middlesex UB8 3QT Tel: 020 8371 3587 Fax: 020 8374 2766		
Name: Mr. Haider Farooq		
Site: GARAGE SITE ADJ 9 AND 10 FAIRACRE MALMESBURY CLOSE PINNER		
Title:		
Proposed Plans		
Scale: 1:100 on A1 paper	Date: Oct. 2021	Rev.: A
Drawing: 1580.A1.PLO2		