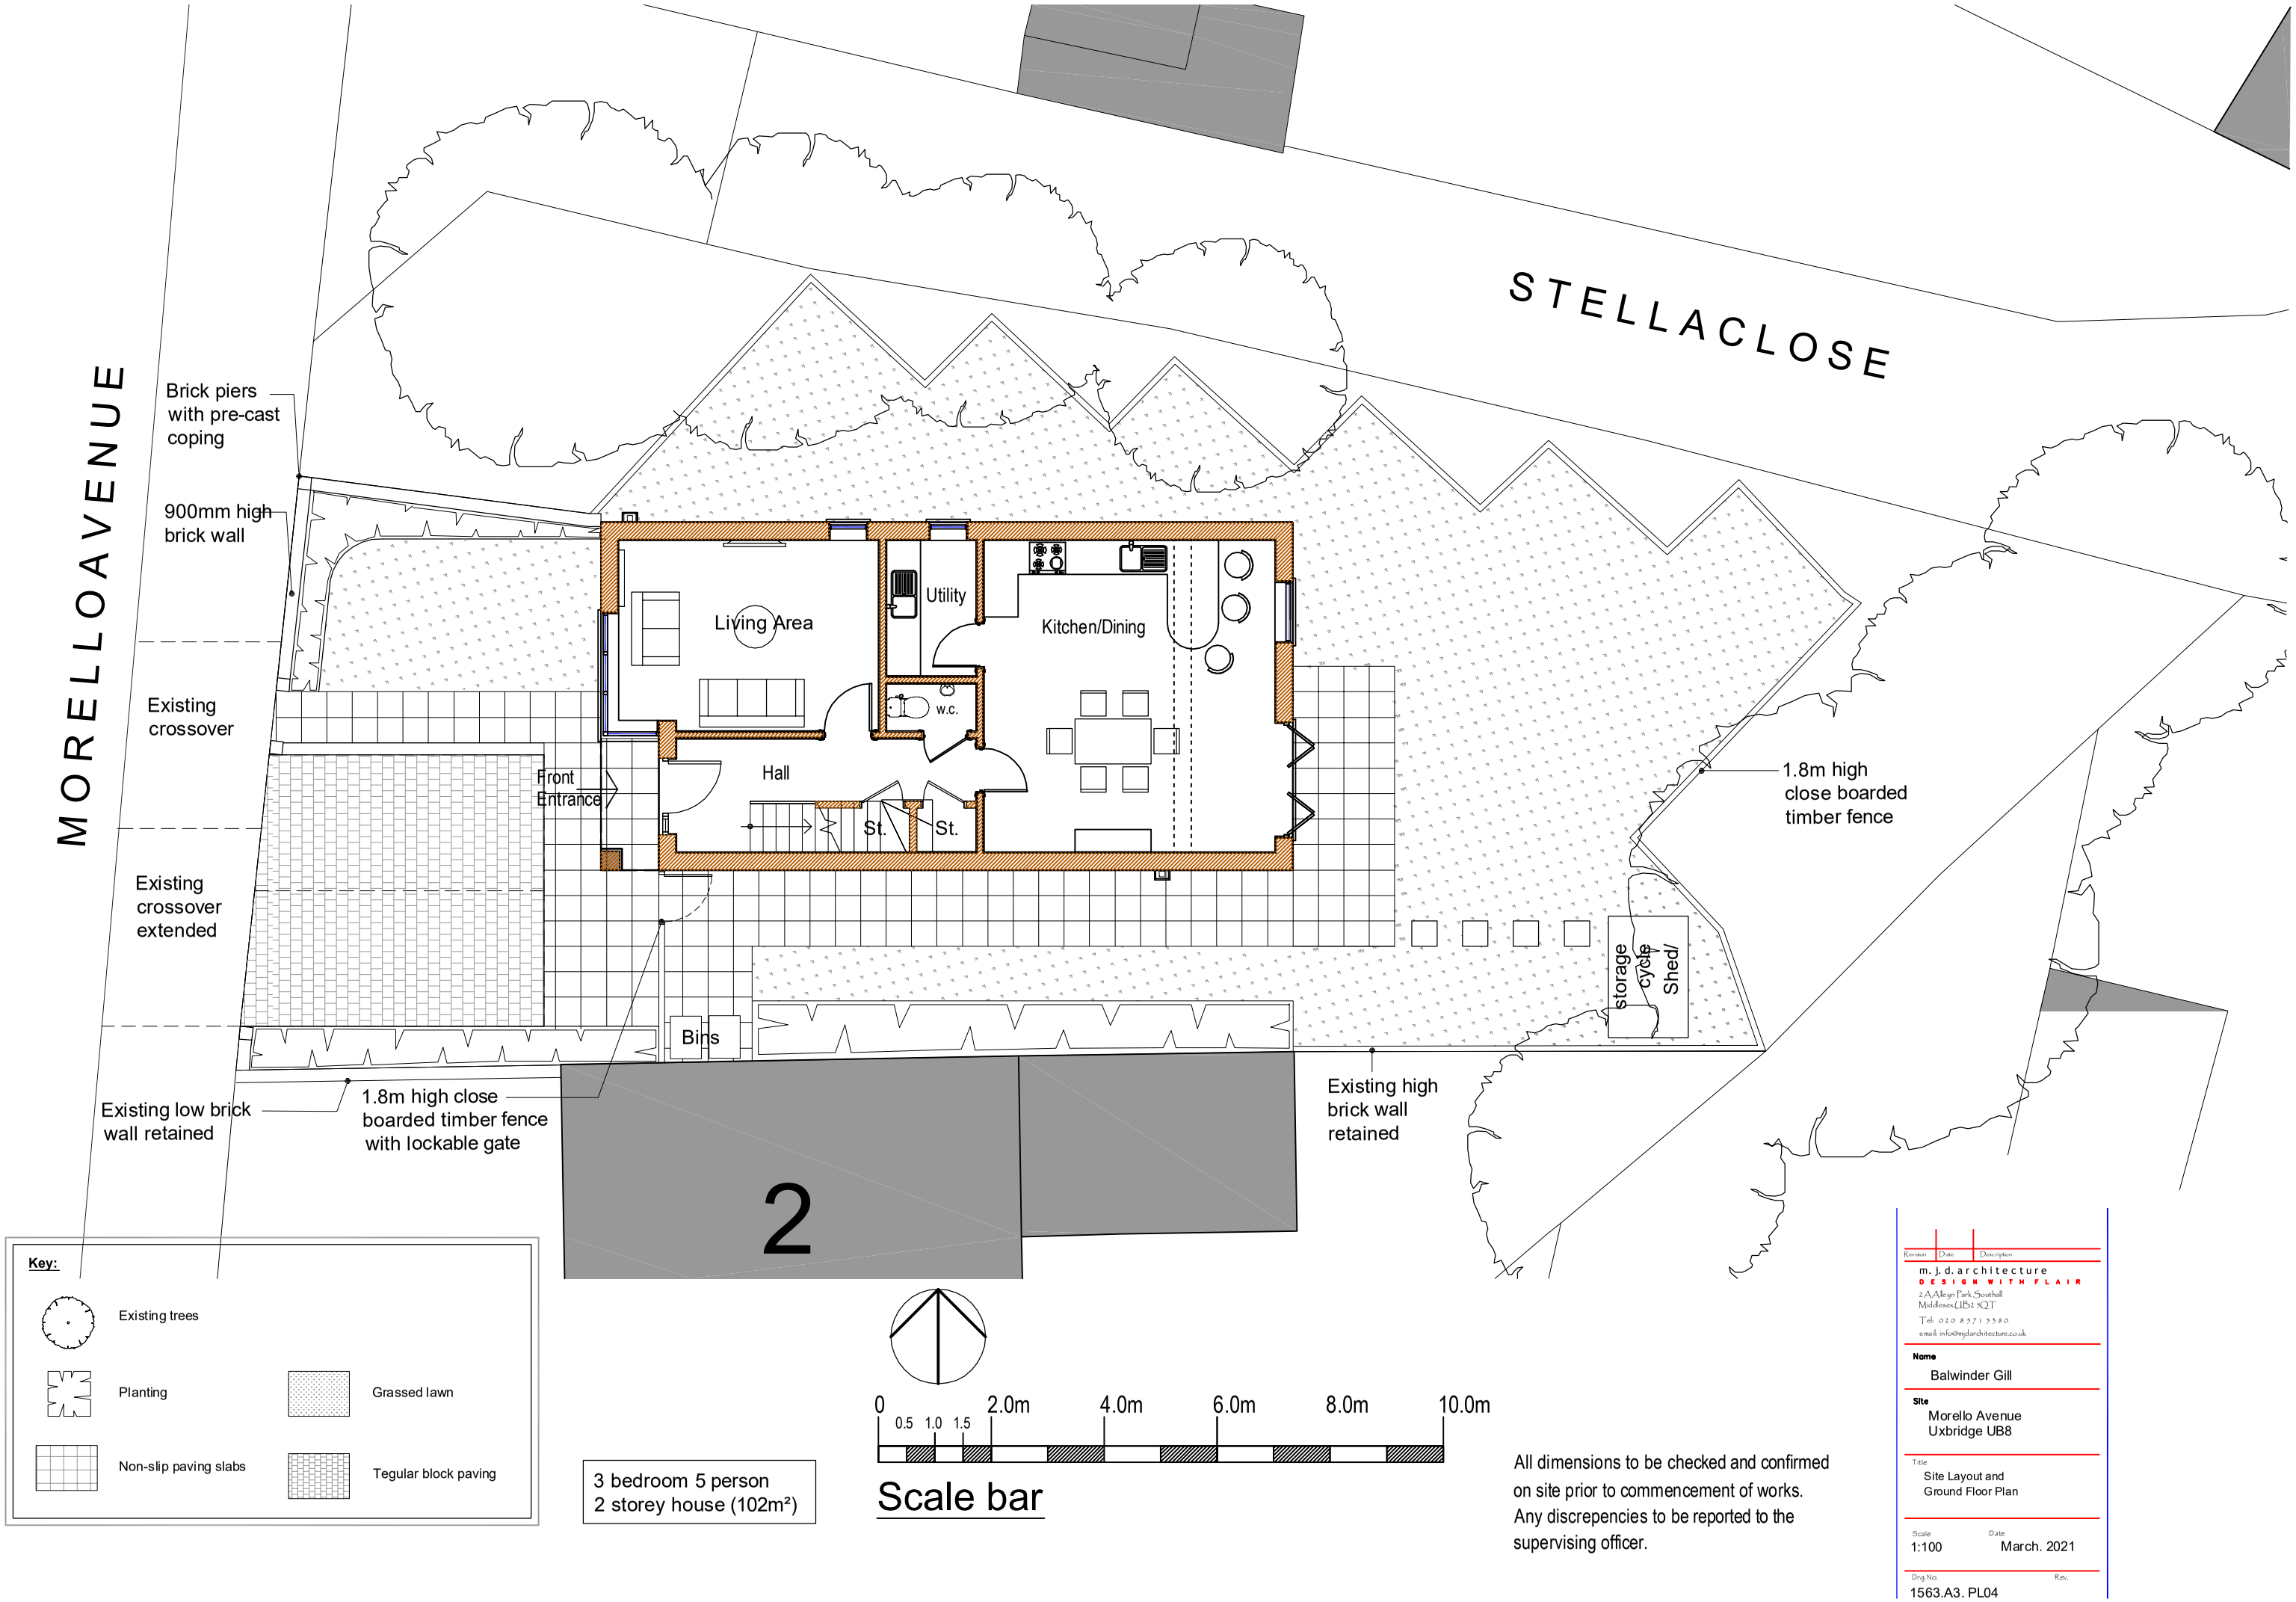

MORELLO AVENUE
STELLA CLOSE
Brick piers with pre-cast coping
900mm high brick wall
Existing crossover
Existing crossover extended
Front Entrance
Living Area
Utility
Kitchen/Dining
w.c.
Hall
St.
St.
1.8m high close boarded timber fence
Storage cycle Shed/
Bins
Existing low brick wall retained
1.8m high close boarded timber fence with lockable gate
Existing high brick wall retained
2
Key:
Existing trees
Planting
Grassed lawn
Non-slip paving slabs
Tegular block paving
3 bedroom 5 person
2 storey house (102m²)
0
0.5
1.0
1.5
2.0m
4.0m
6.0m
8.0m
10.0m
Scale bar
All dimensions to be checked and confirmed on site prior to commencement of works. Any discrepencies to be reported to the supervising officer.
Revision
Date
Description
m. j. d. architecture
DESIGN WITH FLAIR
2A Alwyn Park Southall
Middlesex UB2 5QT
Tel: 020 8571 5580
email: info@mjdarchitecture.co.uk
Name
Balwinder Gill
Site
Morello Avenue
Uxbridge UB8
Title
Site Layout and
Ground Floor Plan
Scale
1:100
Date
March. 2021
Drg.No.
1563.A3. PL04
Rev.