


NOTES:

DIMENSIONS ARE TO CHECKED AND CONFIRMED BEFORE CONSTRUCTION PHASE.


ALL NEW EXTERNAL MATERIALS TO MATCH, AS CLOSE AS POSSIBLE, TO EXISTING EXTERNAL MATERIALS.

THE CLIENT IS RESPONSIBLE FOR PARTY WALL AGREEMENT OR ISSUES RELATING TO PARTY WALL


ALL STRUCTURAL ELEMENTS ARE TO BE DESIGNED AND SPECIFIED BY STRUCTURAL ENGINEER

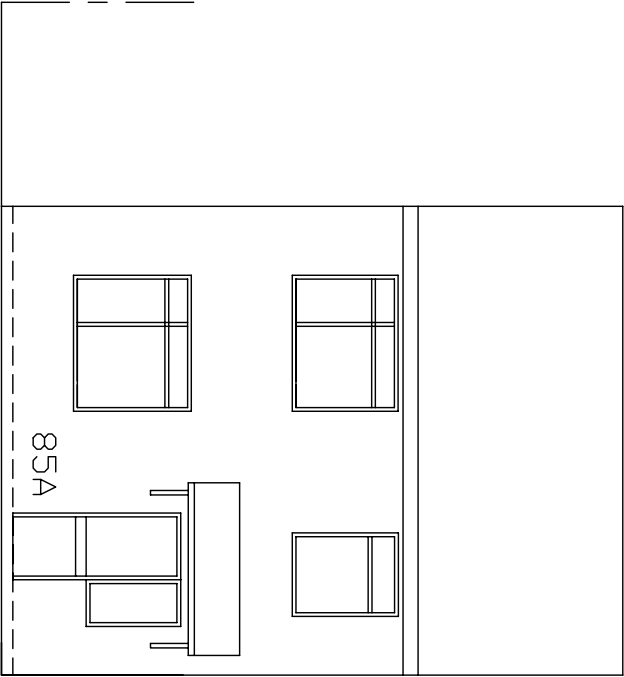


EXISTING FRONT ELEVATION

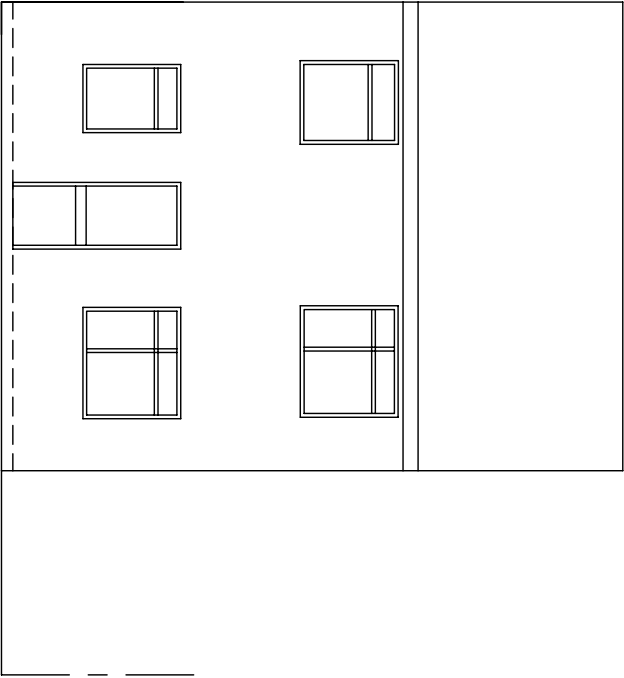


EXISTING REAR ELEVATION

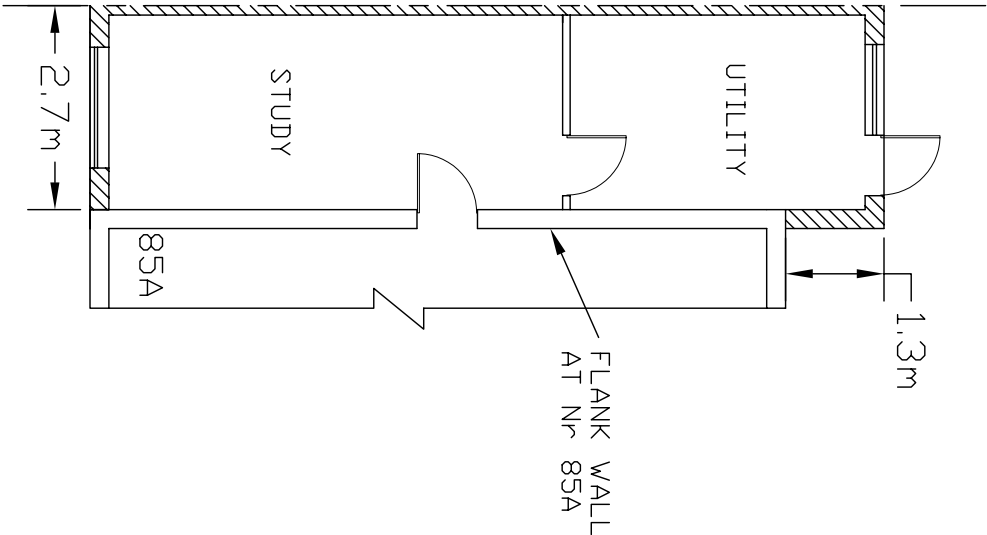


FLOOR PLAN

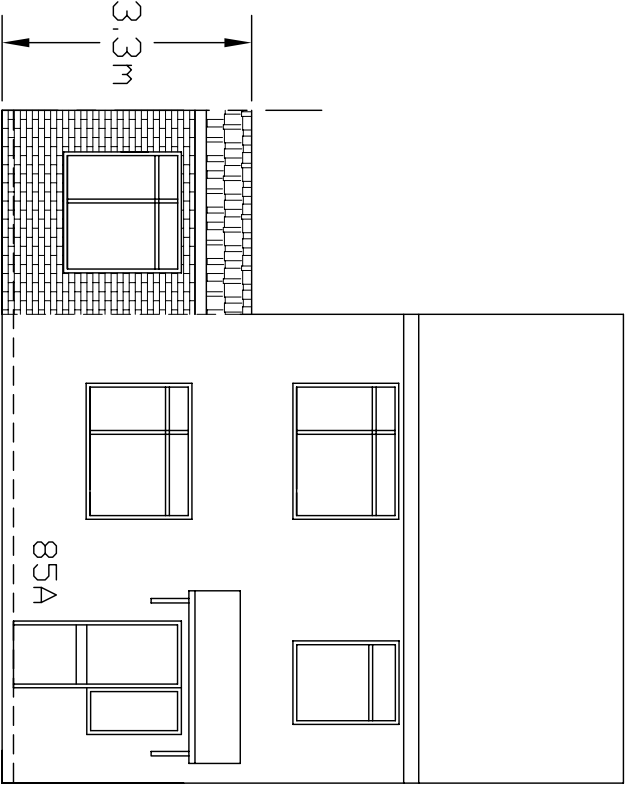


PROPOSED FRONT ELEVATION

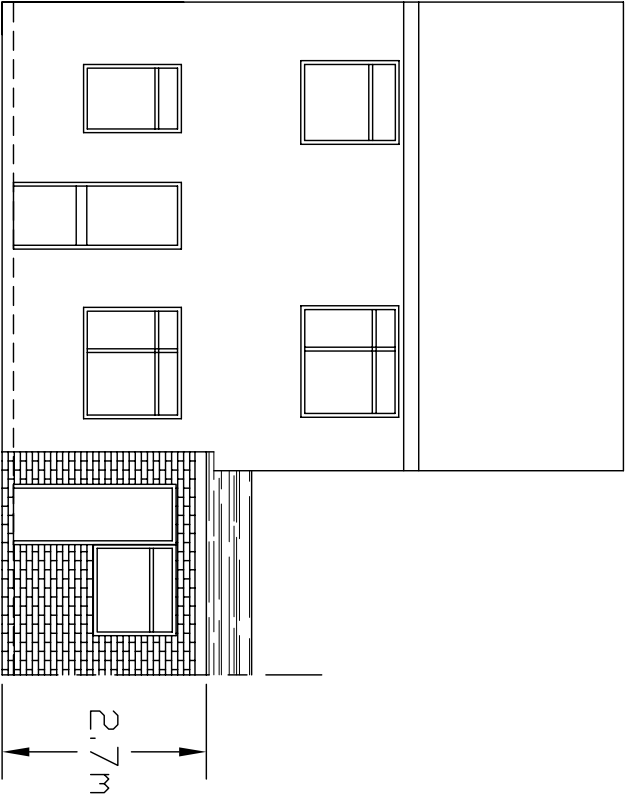


PROPOSED REAR ELEVATION

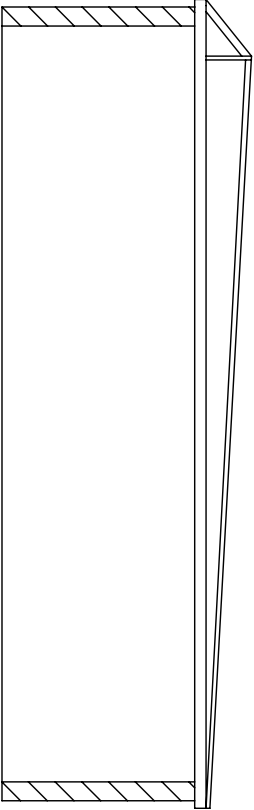


SECTION

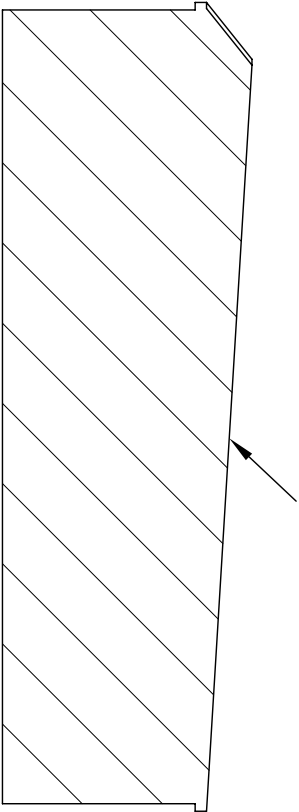

FLANK WALL ATTACHED TO THE FLANK WALL

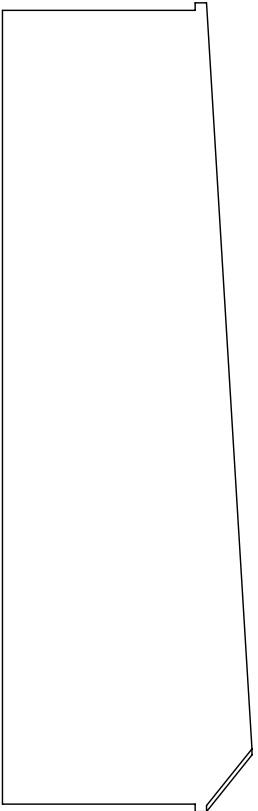

SIDE ELEVATION

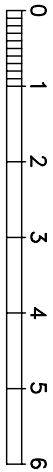

Project	PROPOSED SIDE SINGLE STOREY SIDE EXTENSION AT 85A LARCH CRESCENT HAYES MIDDLESEX UB4 9EB		
Drawing Title	FLOOR PLAN AND ELEVATIONS		
Scale	1:100@A3		
Date	JANUARY 2022		
Drawing No.	85A/LC/11		