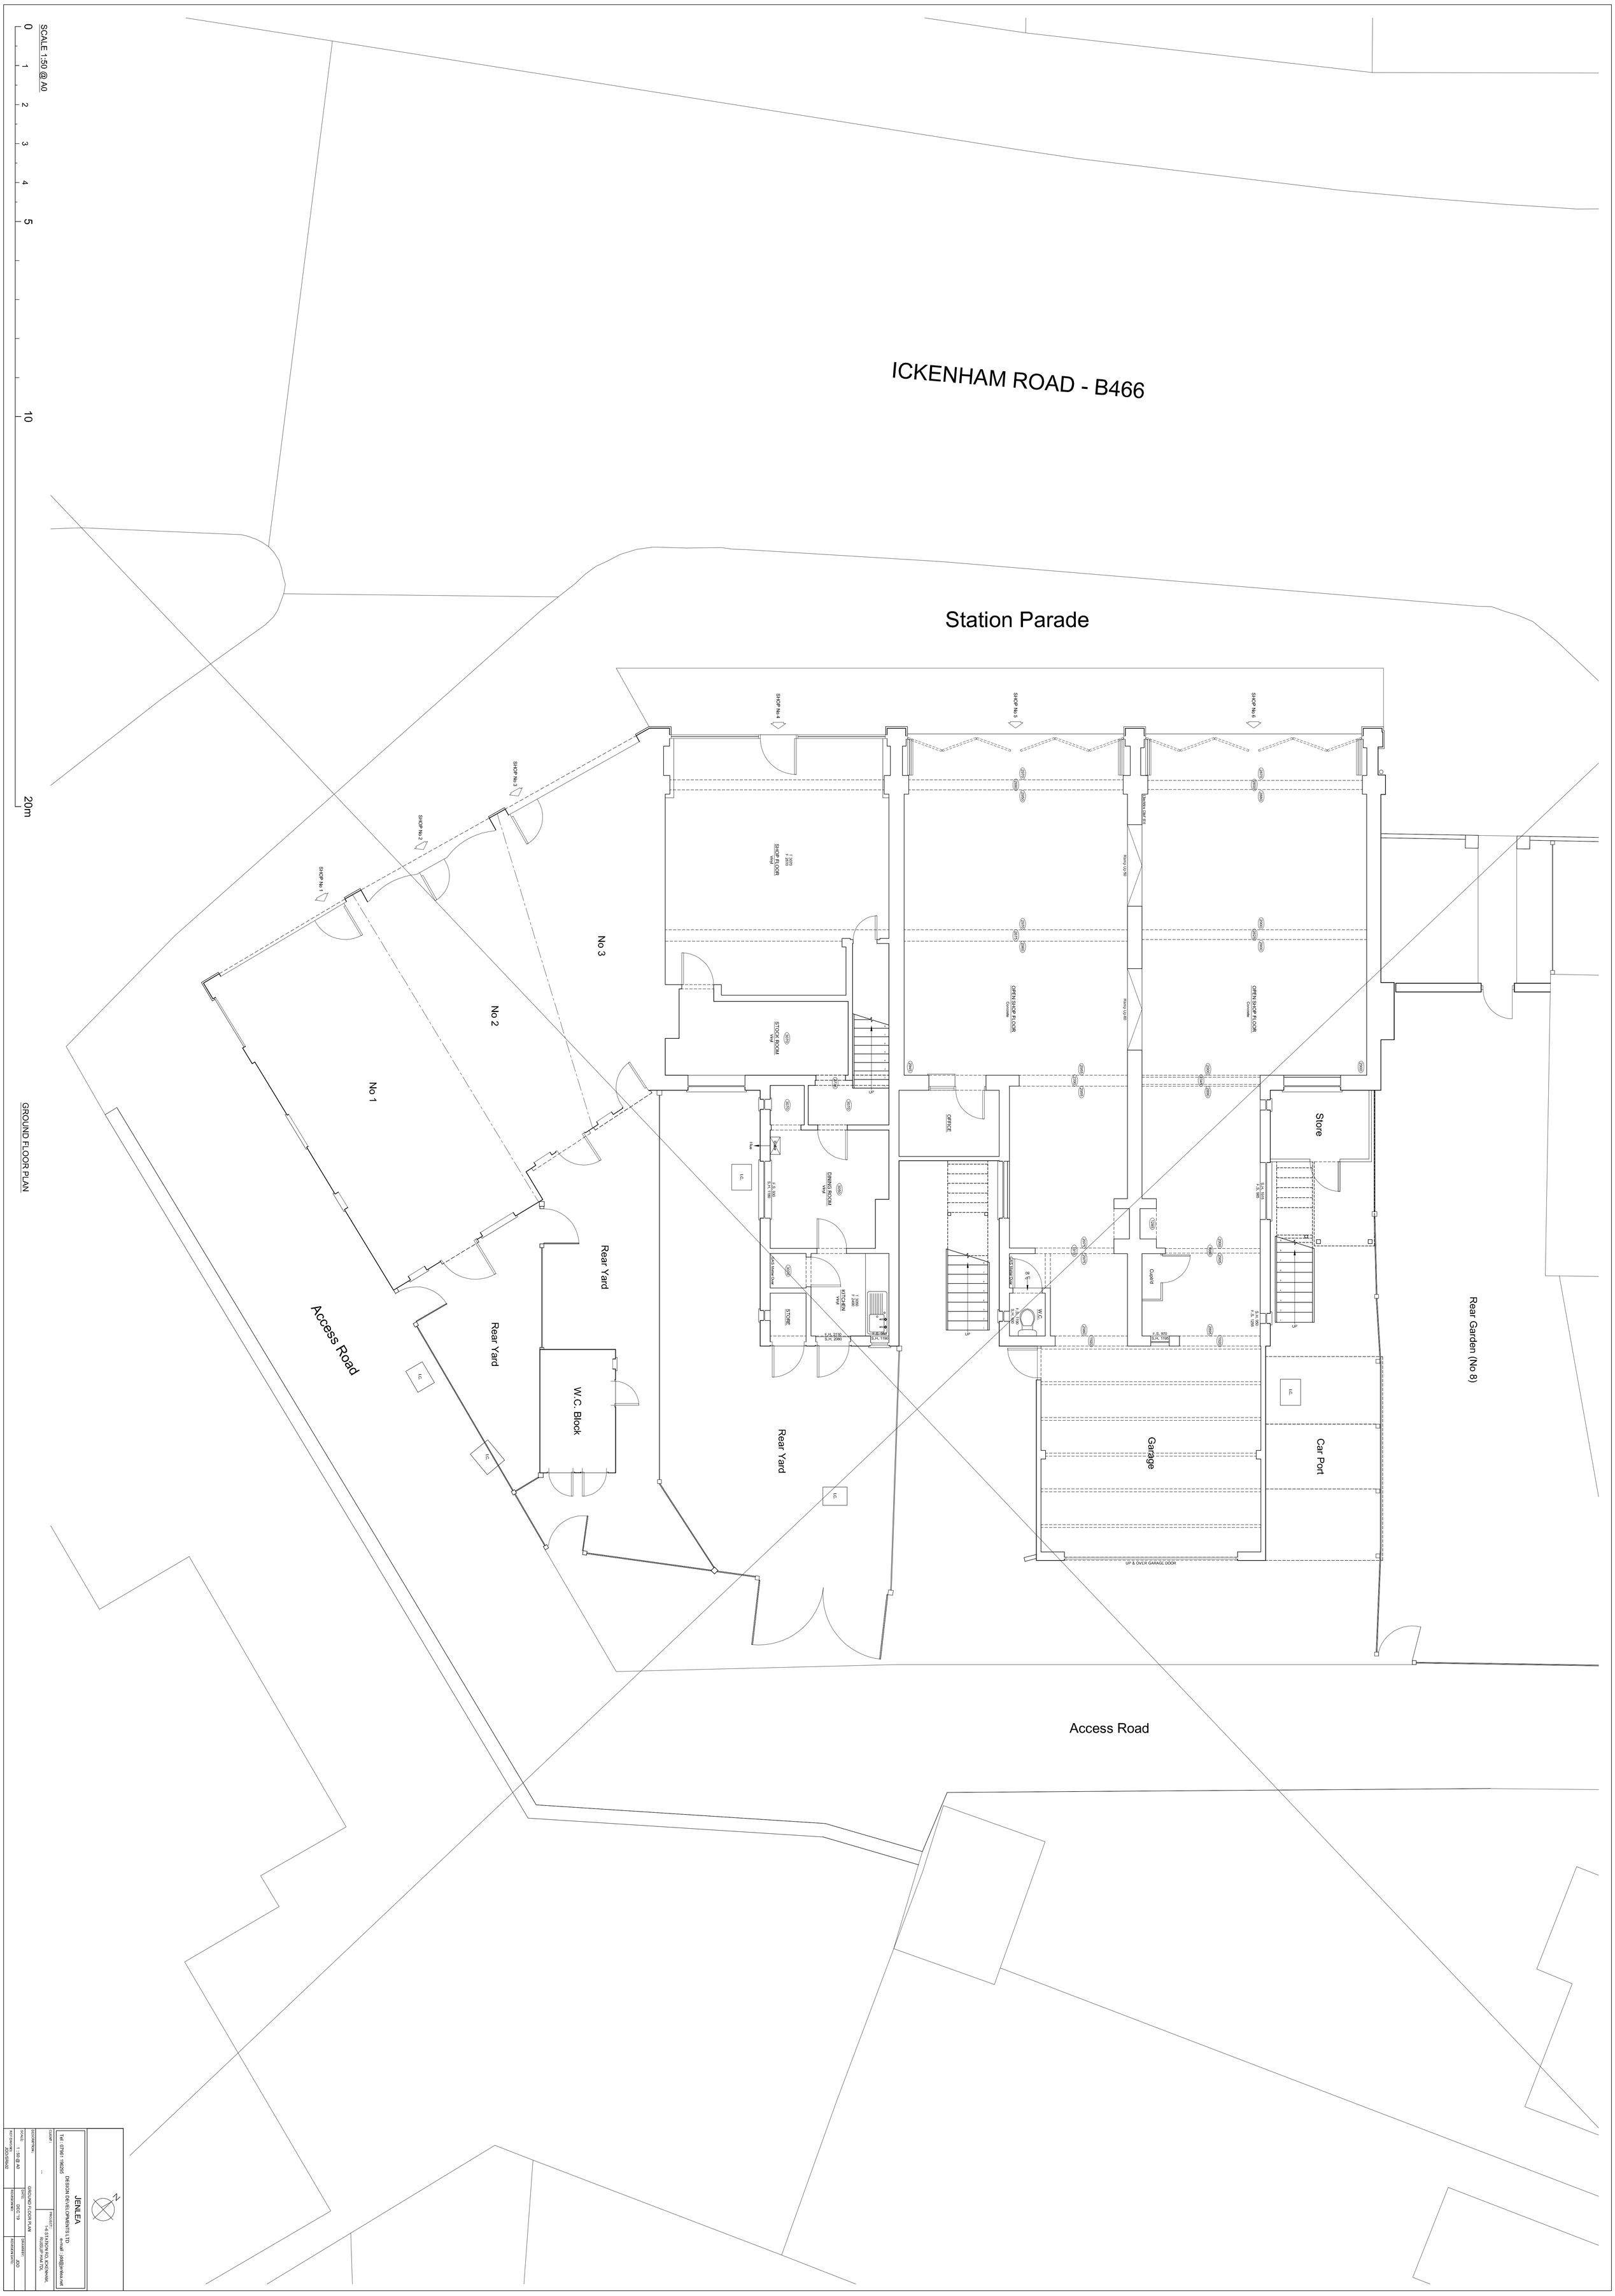
SCALE 1:50 @ A0
0
1
2
3
4
5
10
20m
ICKENHAM ROAD - B466
Station Parade
SHOP No 1
SHOP No 2
SHOP No 3
SHOP No 4
SHOP No 5
SHOP No 6
No 1
No 2
No 3
Access Road
Rear Yard
Rear Yard
Rear Yard
W.C. Block
SHOP FLOOR
STOCK ROOM
DINING ROOM
KITCHEN
STORE
OFFICE
OPEN SHOP FLOOR
OPEN SHOP FLOOR
Cupbd
W.C.
Store
Garage
Car Port
UP & OVER GARAGE DOOR
Rear Garden (No 8)
Access Road
GROUND FLOOR PLAN
JENLEA
Tel : 07961 196055 DESIGN DEVELOPMENTS LTD e-mail : jdd@jenlea.net
CLIENT : ...
PROJECT : 1-4 STATION RD, ICKENHAM. NUSKUP PHA1 FDL
DRAWING : GROUND FLOOR PLAN
SCALE : 1:50 @ A0
DATE : DEC '19
DRAWN BY : JDD
REFERENCE : JDD/2540
REVISION DATE :
REVISION NO :