


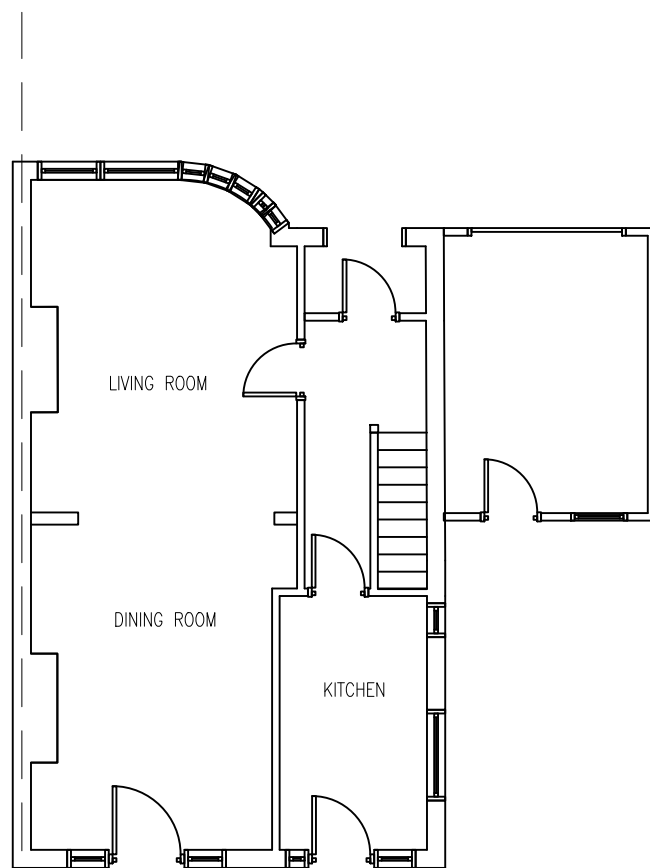


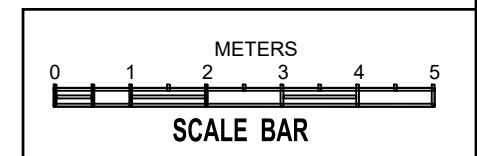

EXISTING GROUND FLOOR PLAN


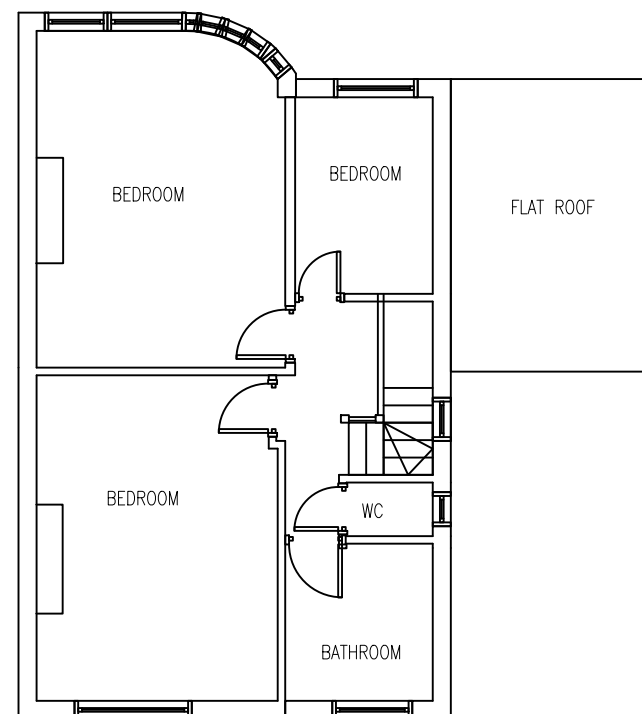


EXISTING FIRST FLOOR PLAN

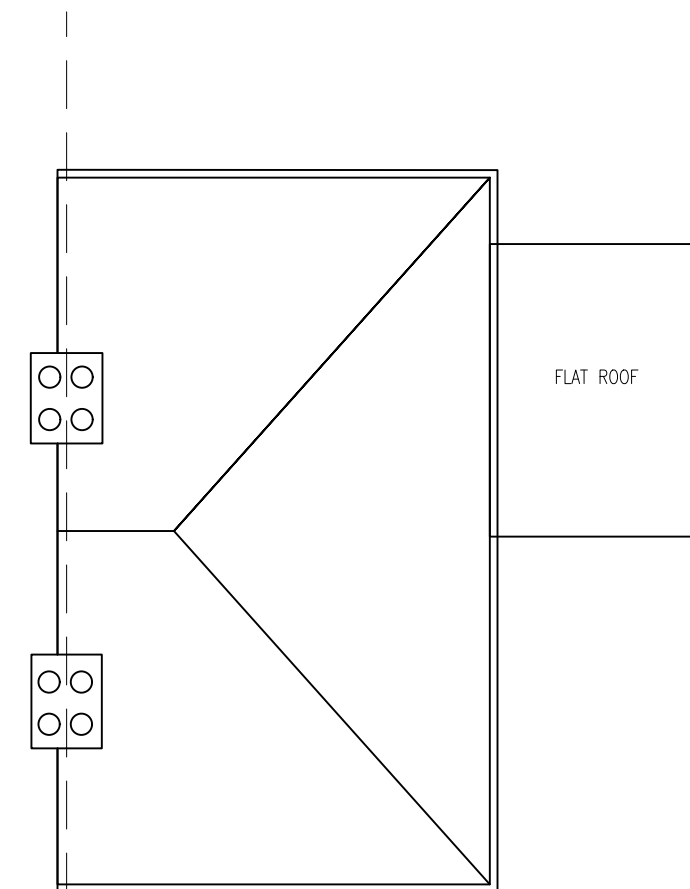


EXISTING ROOF PLAN




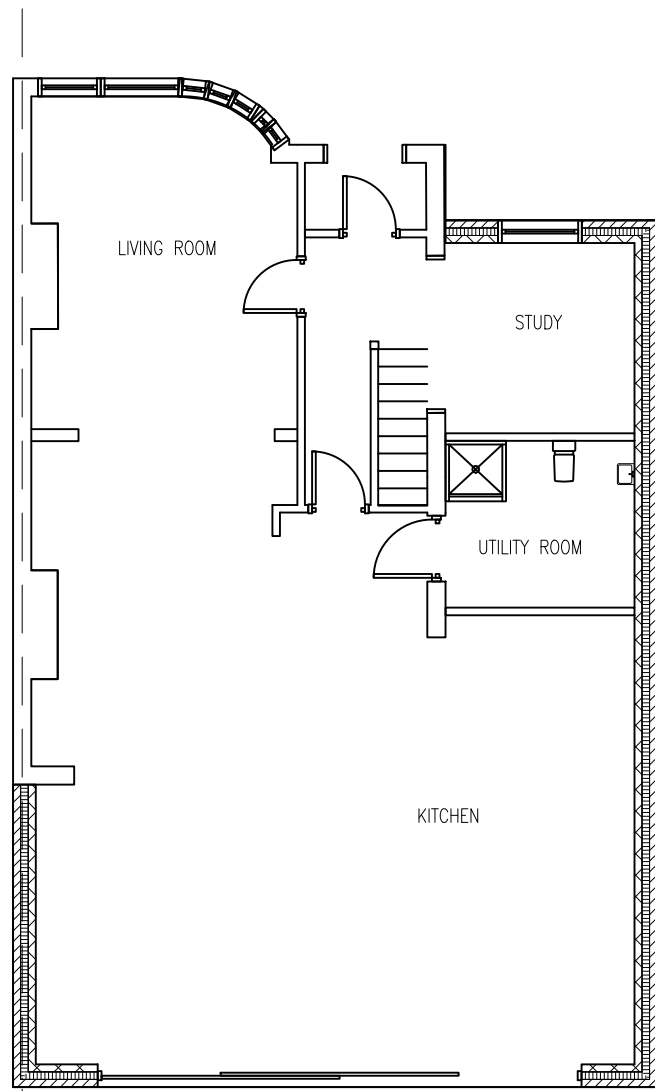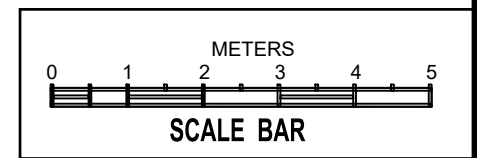


PROPOSED GROUND FLOOR PLAN

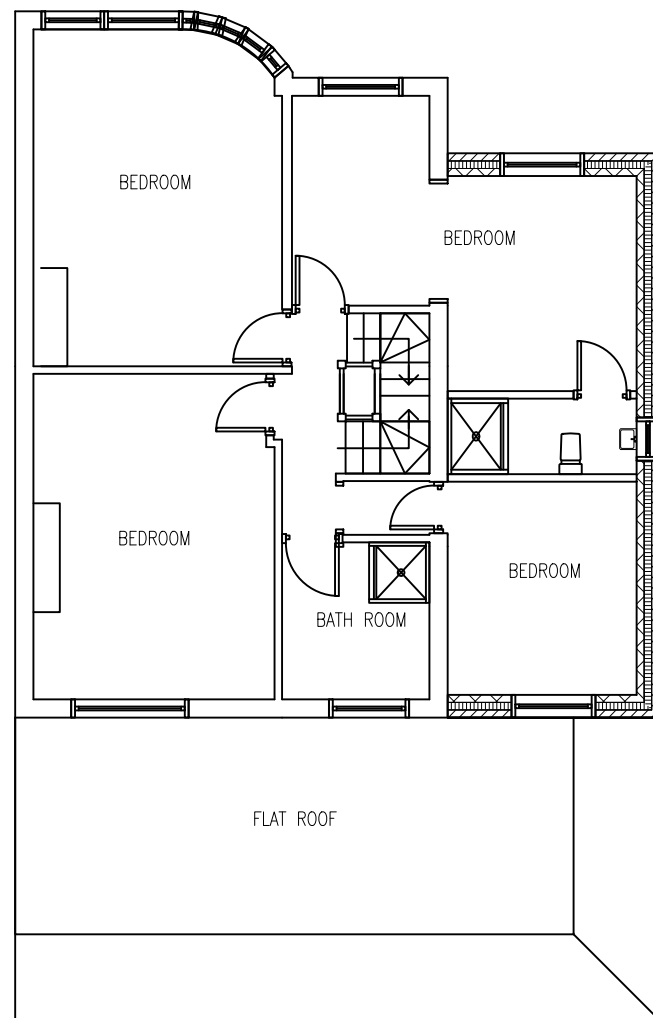

PROPOSED FIRST FLOOR PLAN


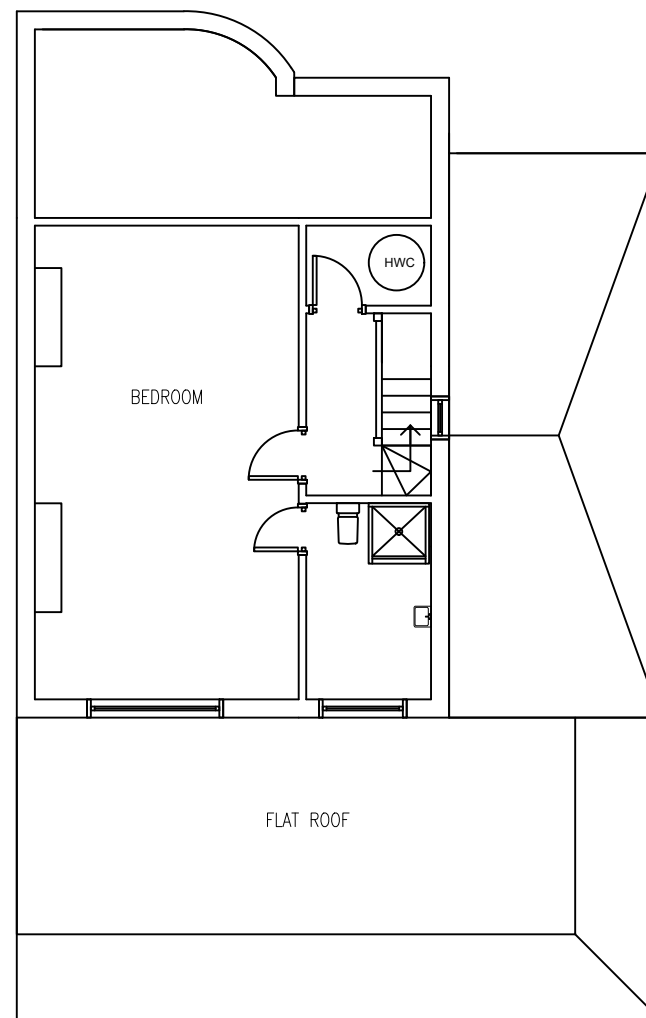


PROPOSED 2ND FLOOR PLAN

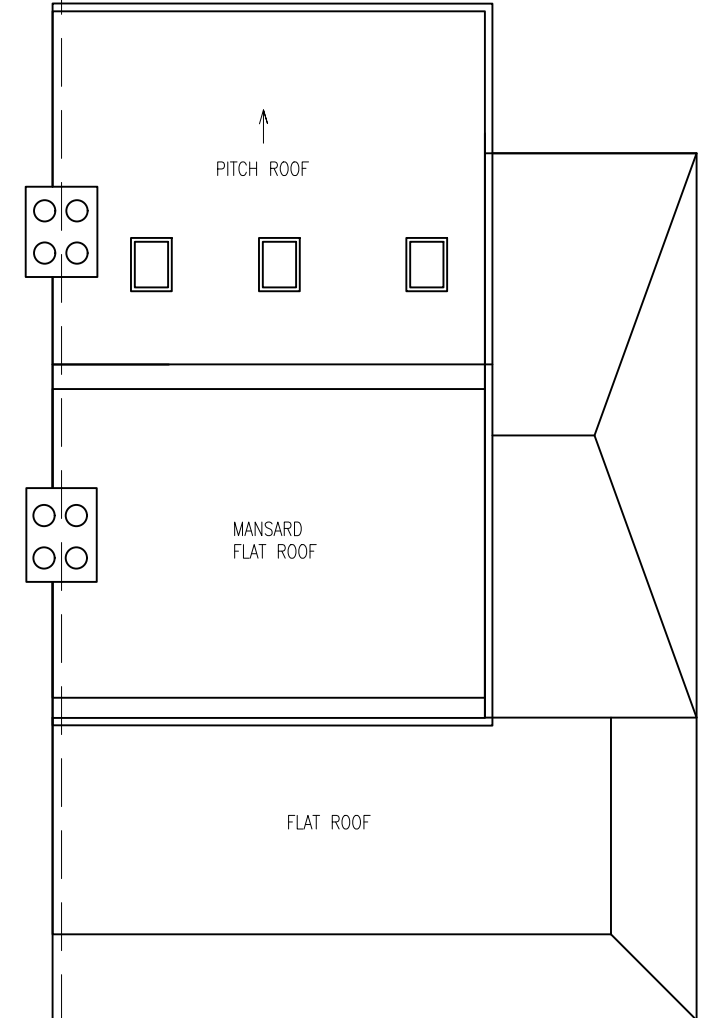

PROPOSED ROOF PLAN



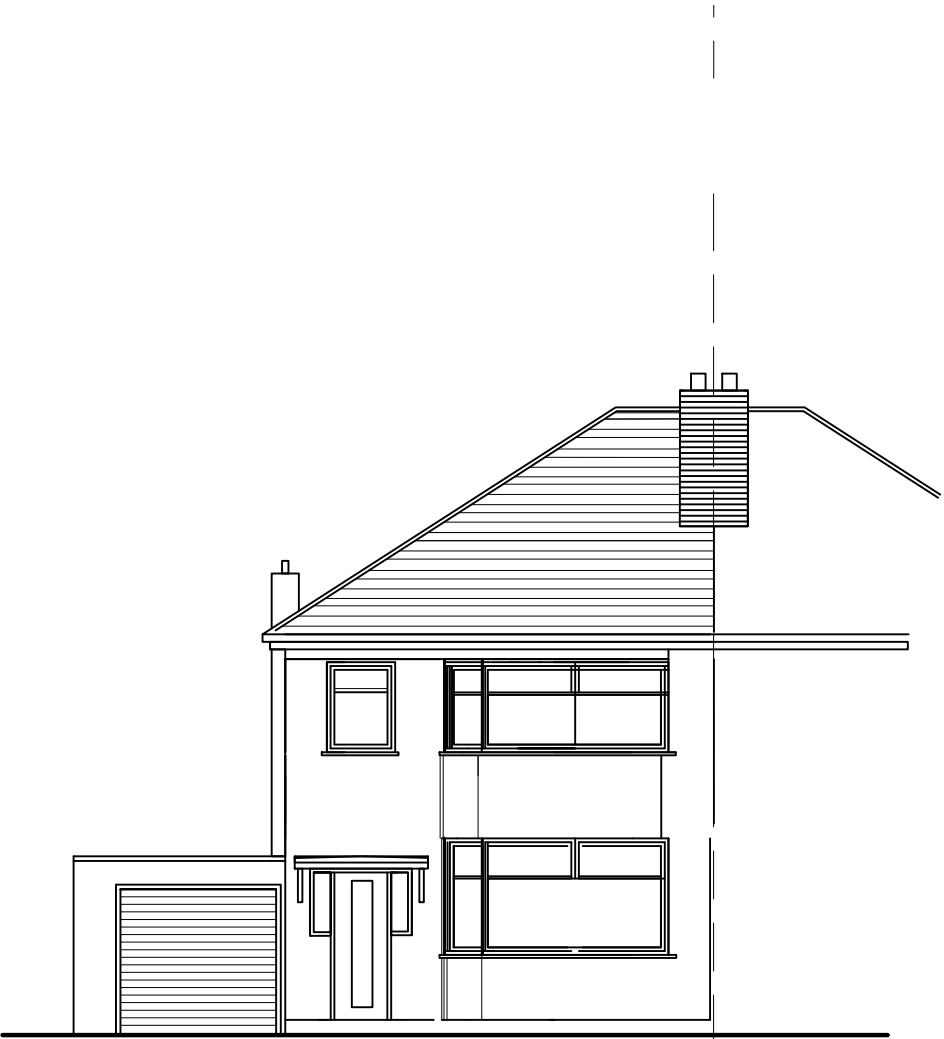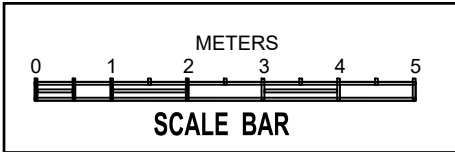

EXISTING FRONT ELEVATION



EXISTING REAR ELEVATION



JB ASSOCIATES
CHARTERED SURVEYORS & ENGINEERS
140 Morton Way, Southgate, London N14 7AL
Tel: 07967 966 097
ALL DRAWINGS REMAIN THE COPYRIGHT OF JB ASSOCIATES.

PROJECT

368 VICTORIA ROAD, RUISLIP, HA4 0ET.
LOFT EXTENSION
2 STOREY SIDE AND GROUND FLOOR REAR EXTENSION

SCALE

1:100@A3

DATE



20/5/2020

DRAWING NO.

E/1

REVISION

A

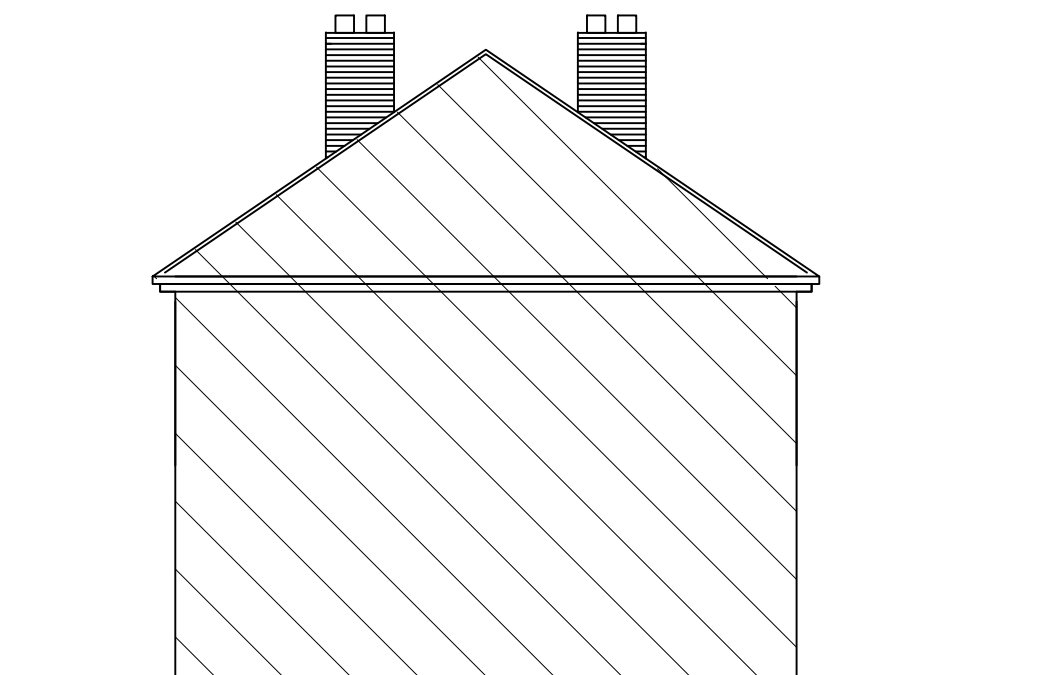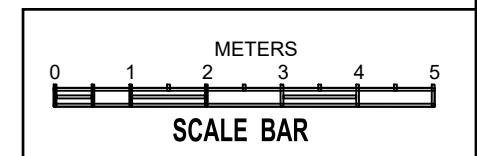

EXISTING SIDE ELEVATION (ADJACENT TO NO.9)



EXISTING SIDE ELEVATION (DETACHED END)



JB ASSOCIATES
CHARTERED SURVEYORS & ENGINEERS
140 Morton Way, Southgate, London N14 7AL
Tel: 07967 966 097
ALL DRAWINGS REMAIN THE COPYRIGHT OF JB ASSOCIATES.

PROJECT

368 VICTORIA ROAD, RUISLIP, HA4 0ET.
LOFT EXTENSION
2 STOREY SIDE AND GROUND FLOOR REAR EXTENSION

SCALE

1:100@A3

DATE


20/5/2020

DRAWING NO.

E/3

REVISION

A

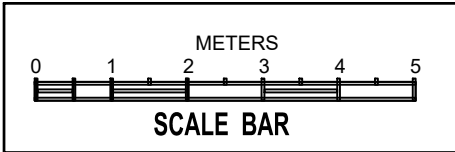

PROPOSED FRONT ELEVATION



PROPOSED REAR ELEVATION



J B ASSOCIATES
CHARTERED SURVEYORS & ENGINEERS
140 Morton Way, Southgate, London N14 7AL
Tel: 07967 966 097
ALL DRAWINGS REMAIN THE COPYRIGHT OF J.B. ASSOCIATES.

PROJECT

368 VICTORIA ROAD, RUISLIP, HA4 0ET.
LOFT EXTENSION
2 STOREY SIDE AND GROUND FLOOR REAR EXTENSION

SCALE

1:100@A3

DATE




20/5/2020

DRAWING NO.

E/13

REVISION

A

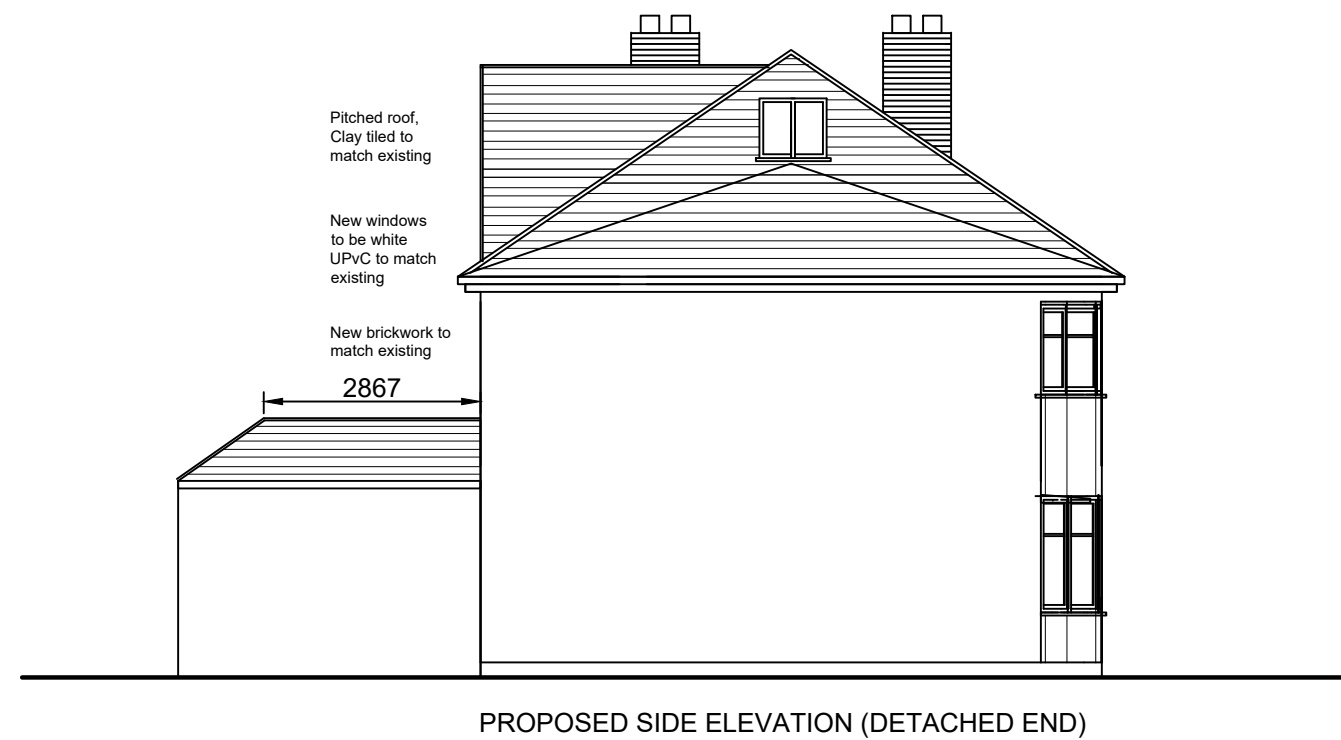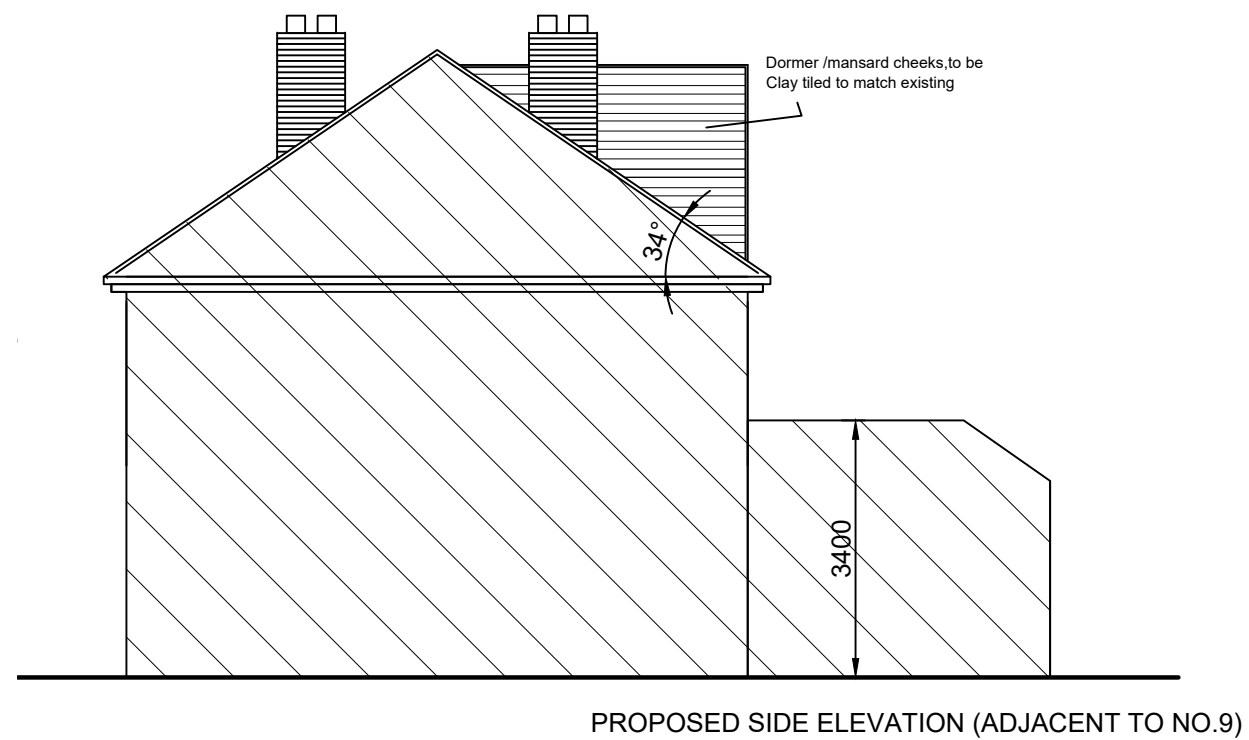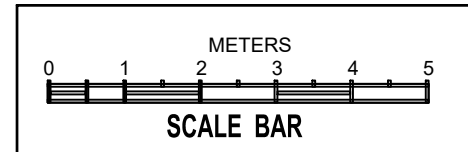

JB ASSOCIATES
CHARTERED SURVEYORS & ENGINEERS
140 Morton Way, Southgate, London N14 7AL
Tel: 07967 966 097
ALL DRAWINGS REMAIN THE COPYRIGHT OF JB ASSOCIATES.

PROJECT

368 VICTORIA ROAD, RUISLIP, HA4 0ET.
LOFT EXTENSION
2 STOREY SIDE AND GROUND FLOOR REAR EXTENSION

SCALE

1:100@A3

DATE



20/5/2020

DRAWING NO.

E/12

REVISION

A

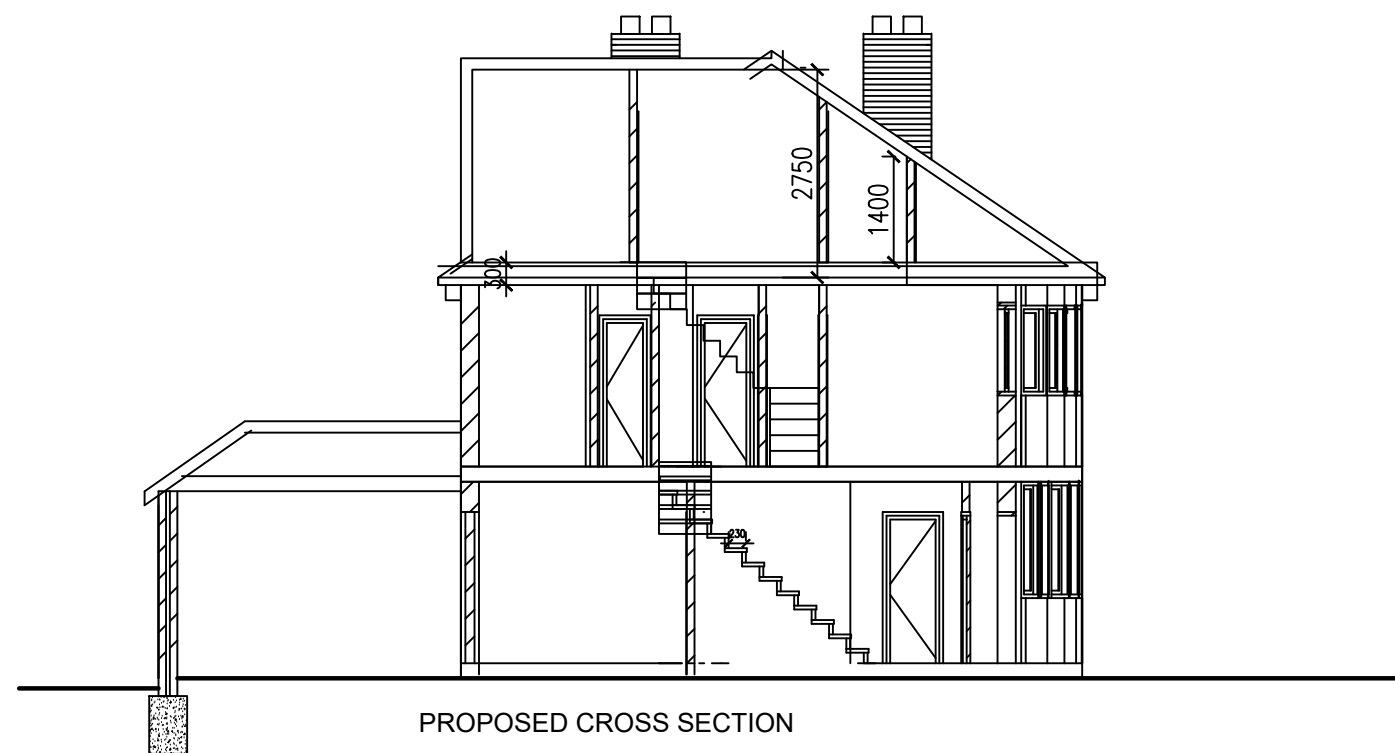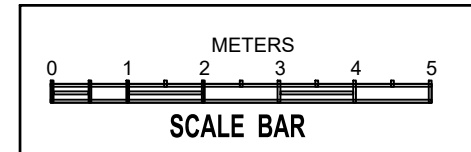

JB ASSOCIATES
CHARTERED SURVEYORS & ENGINEERS
140 Morton Way, Southgate, London N14 7AL
Tel: 07967 966 097
ALL DRAWINGS REMAIN THE COPYRIGHT OF JB ASSOCIATES.

PROJECT

368 VICTORIA ROAD, RUISLIP, HA4 0ET.
LOFT EXTENSION
2 STOREY SIDE AND GROUND FLOOR REAR EXTENSION

SCALE

1:100@A3

DATE

20/5/2020

DRAWING NO.

E/11

REVISION

A