




Existing Front Elevation

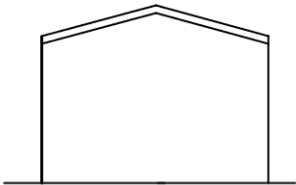


Existing Rear Elevation

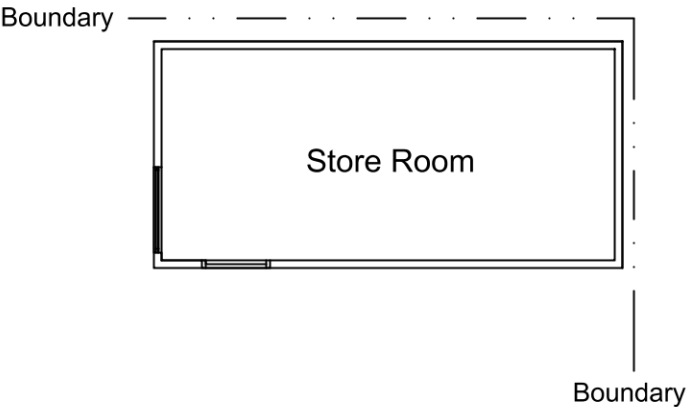

Existing Floor Plan

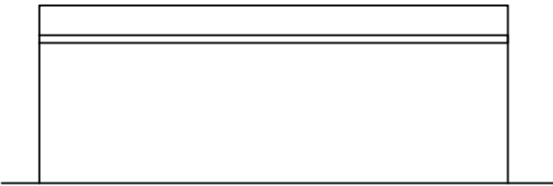

Existing Side Elevation View From
McMillan Nursery School

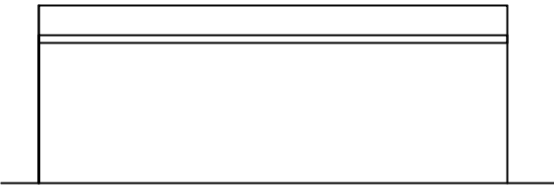

Existing Side Elevation View From
Wood End Park Academy

Notes:

1. All dimensions are in mm unless otherwise stated.
2. This drawing is to be read in conjunction with any other relevant drawings.
3. All drawings are copyright©
4. Foundation depth of 1200mm relates only to subsoil conditions which are either gravel or sand

Scale Bar:

Site Address:

103 Judge Heath Lane, Hayes UB3 2PB

Drawing Title:

Existing Store Floor Plan and Elevations

Scale:

1:100

Date:

20th February 2021

Ref:

103JUDGEHEATHLANE 02