





SITE LOCATION

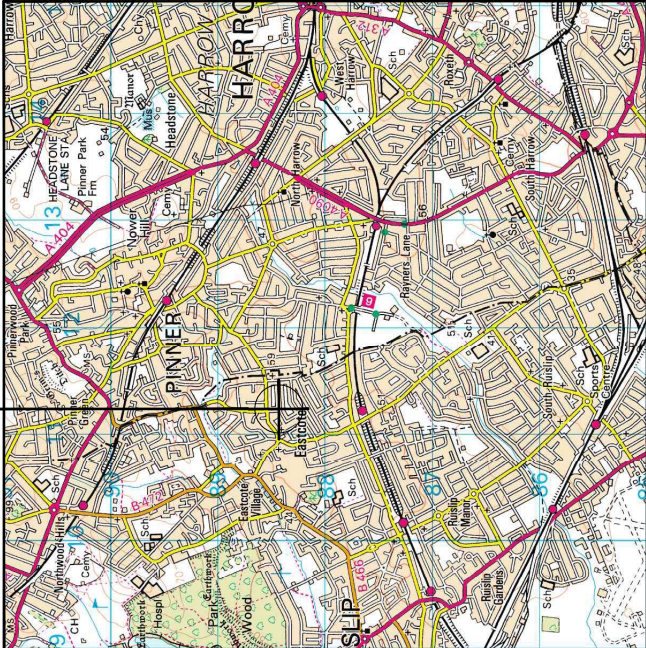


Reproduced by permission of Ordnance Survey on behalf of the Controller of Her Majesty's Stationary Office
All rights reserved. © Crown Copyright licence no. 100022432

SITE AREA PLAN

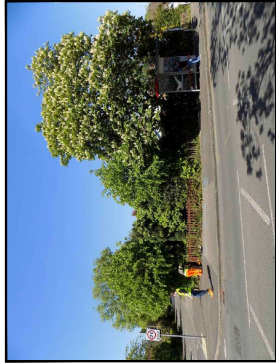

SITE PHOTOGRAPH

511200

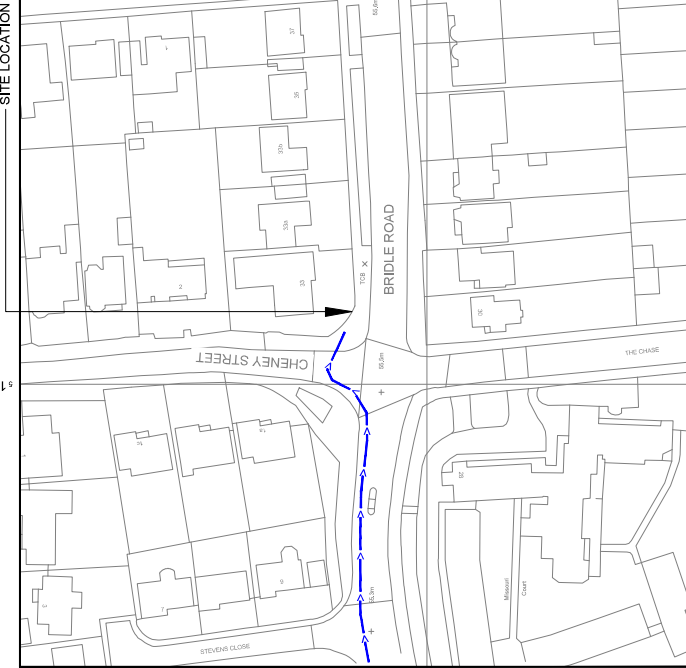

Reproduced by permission of Ordnance Survey on behalf of the Controller of Her Majesty's Stationary Office
All rights reserved. © Crown Copyright licence no. 100022432

SITE LOCATION PLAN



GOOGLE MAPS QR CODE
GOOGLE MAPS - <https://goo.gl/maps/hx12ga2mN98hrVu6>
STREETVIEW - <https://goo.gl/maps/atYt9SqmornkCjy7>

NOTES:

1. ALL DIMENSIONS IN MM UNLESS OTHERWISE NOTED.

Access Route To Site:



REV	MODIFICATION	BY	CH	DATE
A	Issued for Planning	TCL	MT	21.07.20



Hutchison 3G UK Limited
Star House, 20 Gerald Road
Maidenhead, SL6 1EH
Tel: 01628 755 000
Fax: 01628 755 001
H3G Base Station Information Line:
01628 755 002
Available 8am-6pm Monday to Friday

Design Consultant & Principal Contractor



Great British Communications
Loring House, Block 3, Forest Park,
Ten House Lane, Wilmslow, Cheshire, WA9 0SL
T: 44 (0)151 420 4128
www.greatbritishcommunications.co.uk

Site Name: STREETWORKS AT BRIDLE ROAD

SUK Cell ID: HGN12189

Address:
BRIDLE ROAD
EASTCOTE
LONDON
HA5 2TH

Title: 002 SITE LOCATION PLAN

Project: H3G UNILATERAL SW

Purpose of Issue:

PLANNING

Site ID


-

Drawing No: HGN12189_PLANNING_REV_A

Issue: A



EXISTING SITE PLAN

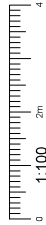

ELEVATION A

NOTES:
1. ALL DIMENSIONS IN MM UNLESS OTHERWISE NOTED.

REV	Issued for Planning	MODIFICATION	BY	CH	DATE
A			TCL	MT	21.07.20



Hutchison 3G UK Limited
Star House, 20 Gerald Road
Maidenhead, S.G. 1EH
Tel: 01628 755 000
Fax: 01628 755 001
H3G Base Station Information Line:
01628 755 002
Available 8am-6pm Monday to Friday

Design Consultant & Principal Contractor



Site Name: STREETWORKS AT BRIDLE ROAD

SUK Cell ID: HGN12189

Address:

BRIDLE ROAD
EASTCOTE
LONDON
HA5 2TH

Title:

100 EXISTING SITE PLAN

Project:

H3G UNILATERAL SW

Purpose of Issue:

PLANNING

Site ID


-

Drawing No:

HGN12189_PLANNING_REV_A

Issue:

A

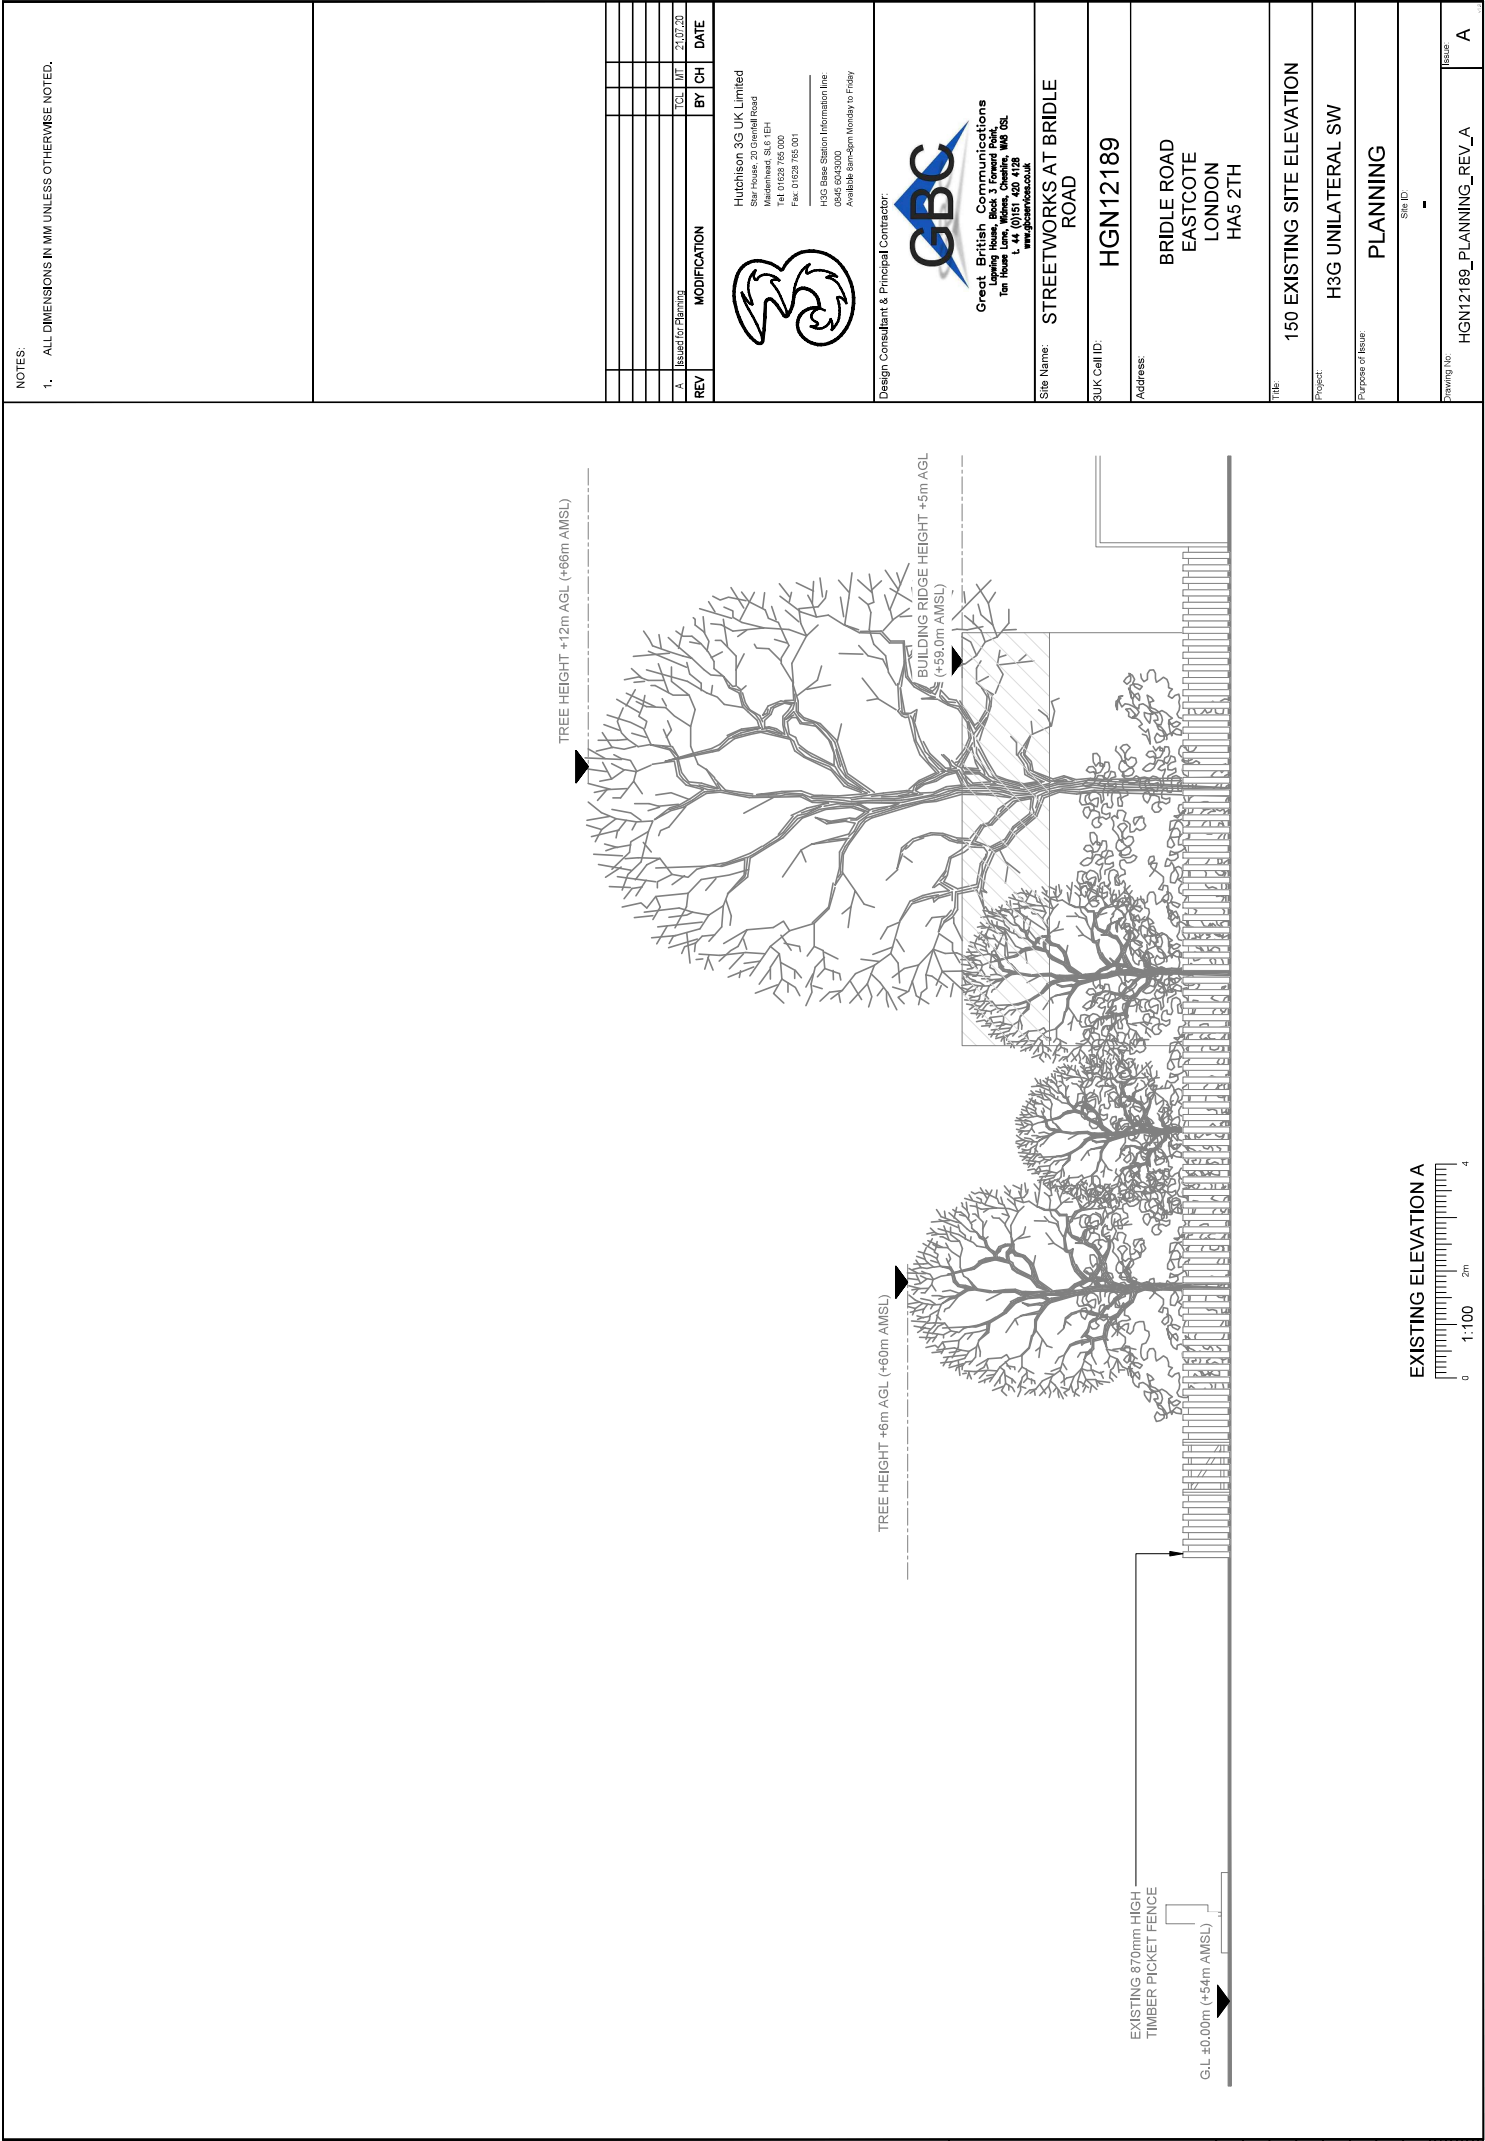

NOTES:
1. ALL DIMENSIONS IN MM UNLESS OTHERWISE NOTED.

REV	Issued for Planning	MODIFICATION	BY	CH	DATE
A			TCL	MT	21.07.20



Hutchison 3G UK Limited
Star House, 20 Gerald Road
Maidenhead, S.G. 1EH
Tel: 01628 755 000
Fax: 01628 755 001
H3G Data Station Information line:
01628 755 002
Available 8am-6pm Monday to Friday

Design Consultant & Principal Contractor



Grect British Communications
Loring House, Box 3, Forest Road,
Ten House Lane, Mares, Queens, MK6 0SL
T: 44 (0)151 420 4128
www.grect.co.uk

Site Name: STREETWORKS AT BRIDLE ROAD

SUK Cell ID: HGN12189

Address: BRIDLE ROAD
EASTCOTE
LONDON
HA5 2TH

Title: 150 EXISTING SITE ELEVATION

Project: H3G UNILATERAL SW


Purpose of Issue:

PLANNING

Site ID

-

Drawing No	Issue
HGN12189_PLANNING_REV_A	A

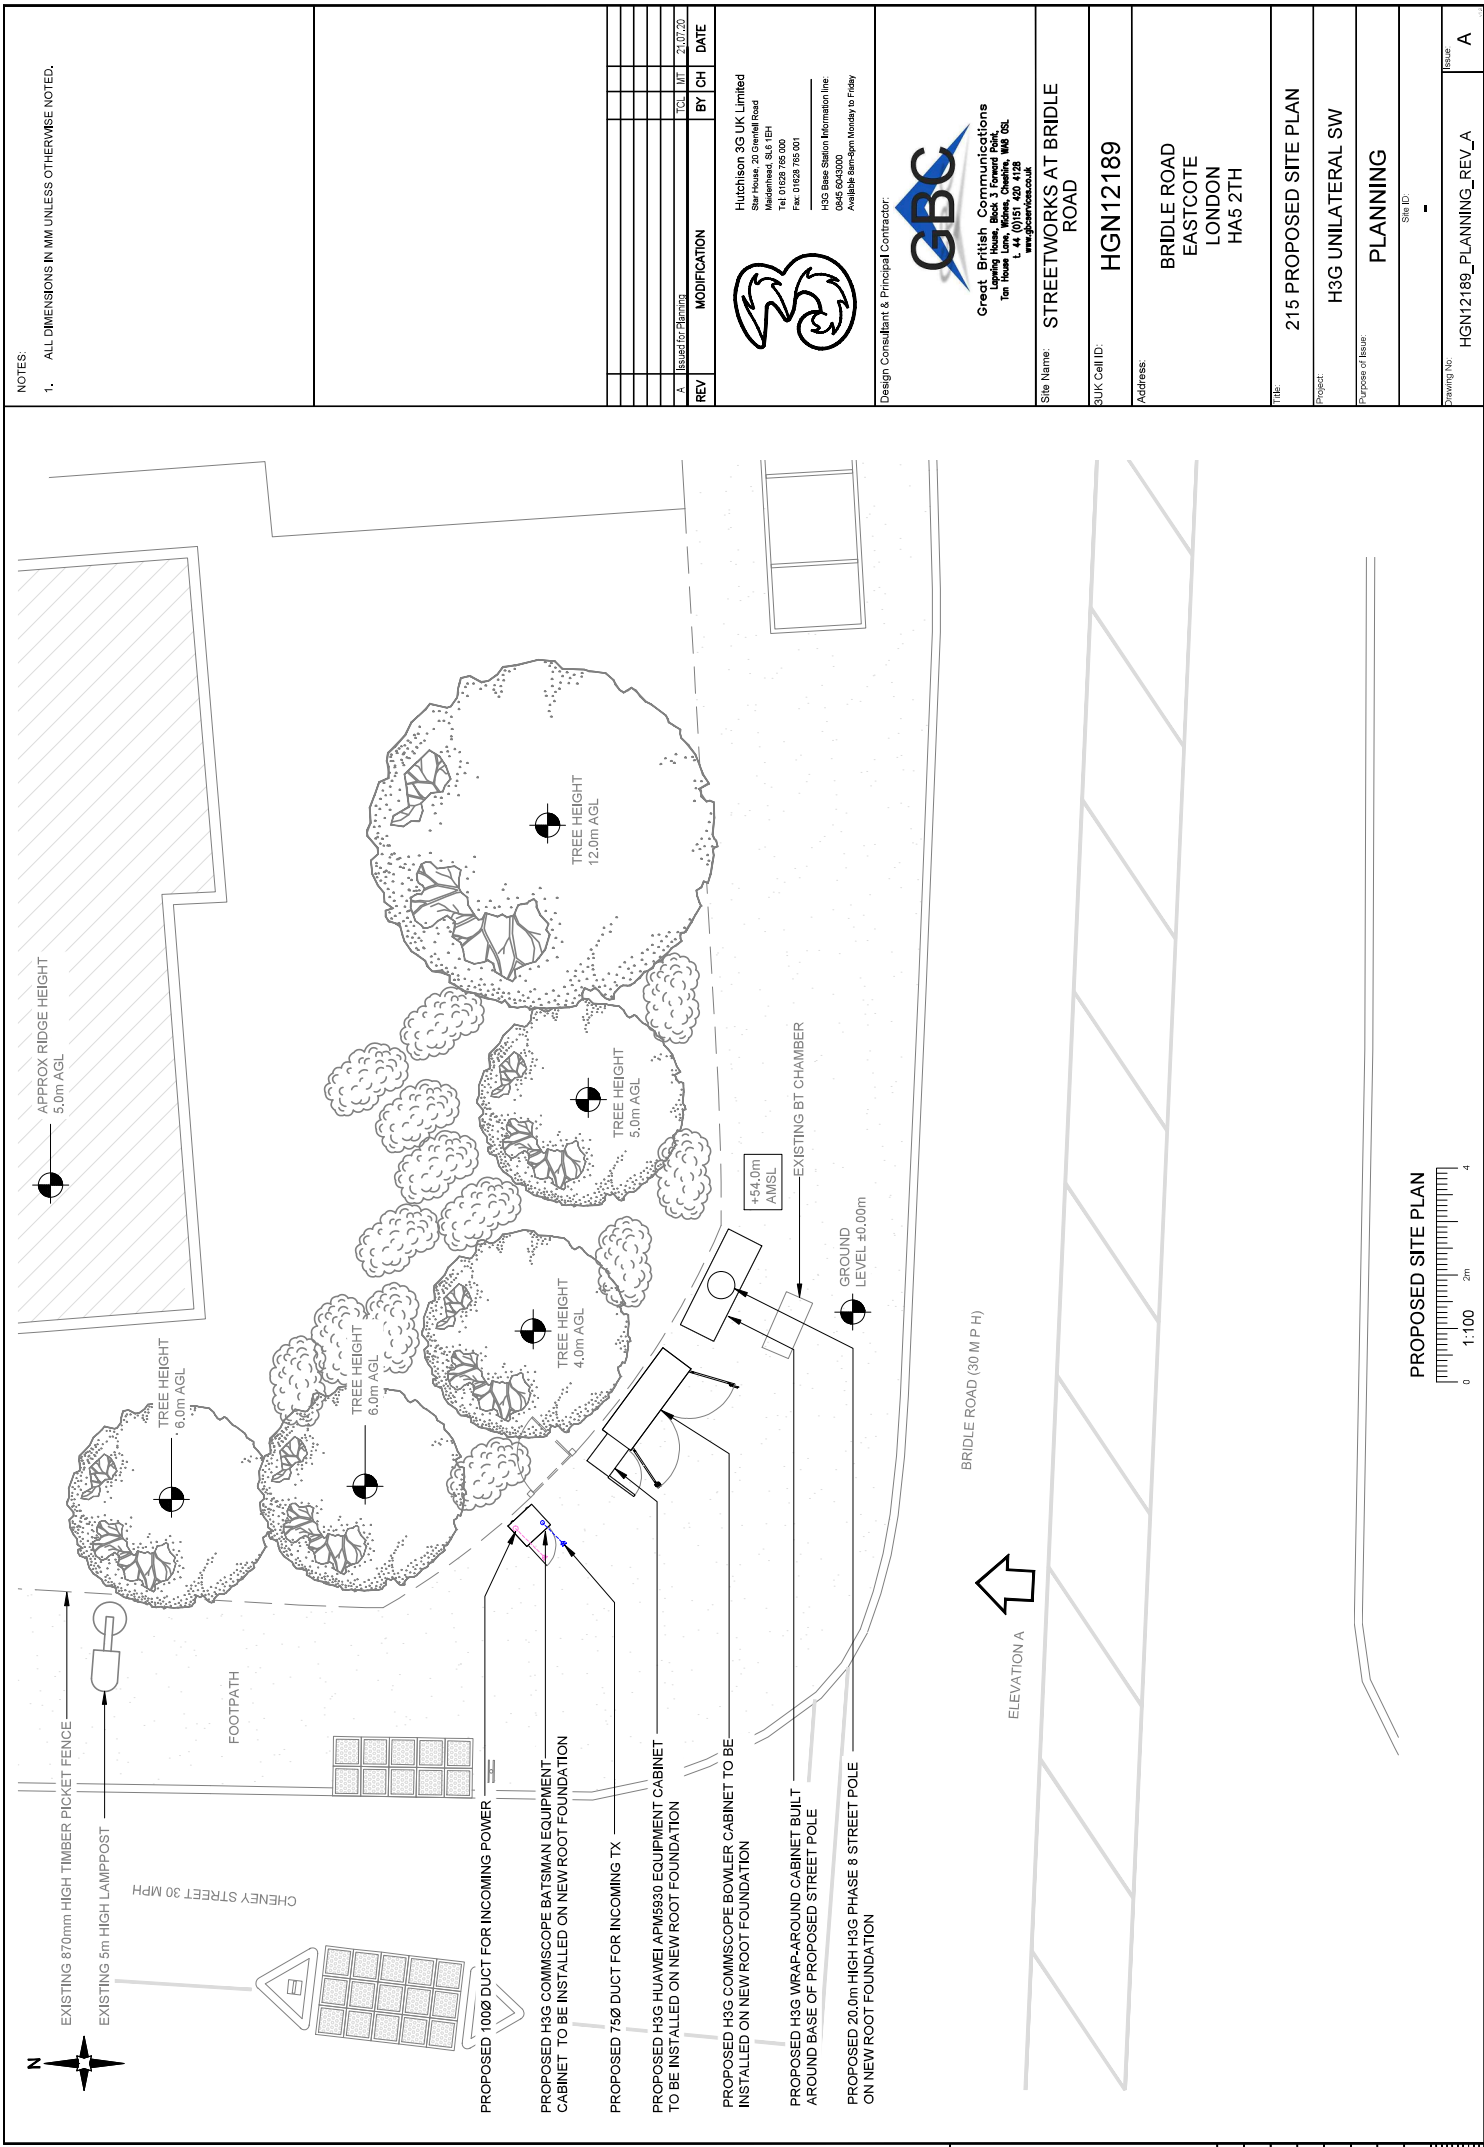

NOTES:

1. ALL DIMENSIONS IN MM UNLESS OTHERWISE NOTED.

REV	Issued for Planning	MODIFICATION	BY	CH	DATE
A			TGL	MT	2.07.20



Hutchison 3G UK Limited
Star House, 20 Grenfell Road
Maidenhead, S6 1EH
Tel: 01628 755 000
Fax: 01628 755 001
H3G Base Station Information line:
01628 755 002
Available 8am-6pm Monday to Friday

Design Consultant & Principal Contractor



GBC
Great British Communications
Loring House, Box 1 Forest Park,
Ten House Lane, Wilms, Cheshire, M9 0SL
T: 44 (0)151 420 4128
www.greatbritishcommunications.co.uk

Site Name: STREETWORKS AT BRIDLE ROAD

SUK Cell ID: HGN12189

Address:

BRIDLE ROAD
EASTCOTE
LONDON
HA5 2TH

Title:

215 PROPOSED SITE PLAN

Project:

H3G UNILATERAL SW

Purpose of Issue:

PLANNING

Site ID:


-

Drawing No:

HGN12189_PLANNING_REV_A

Issue:

A

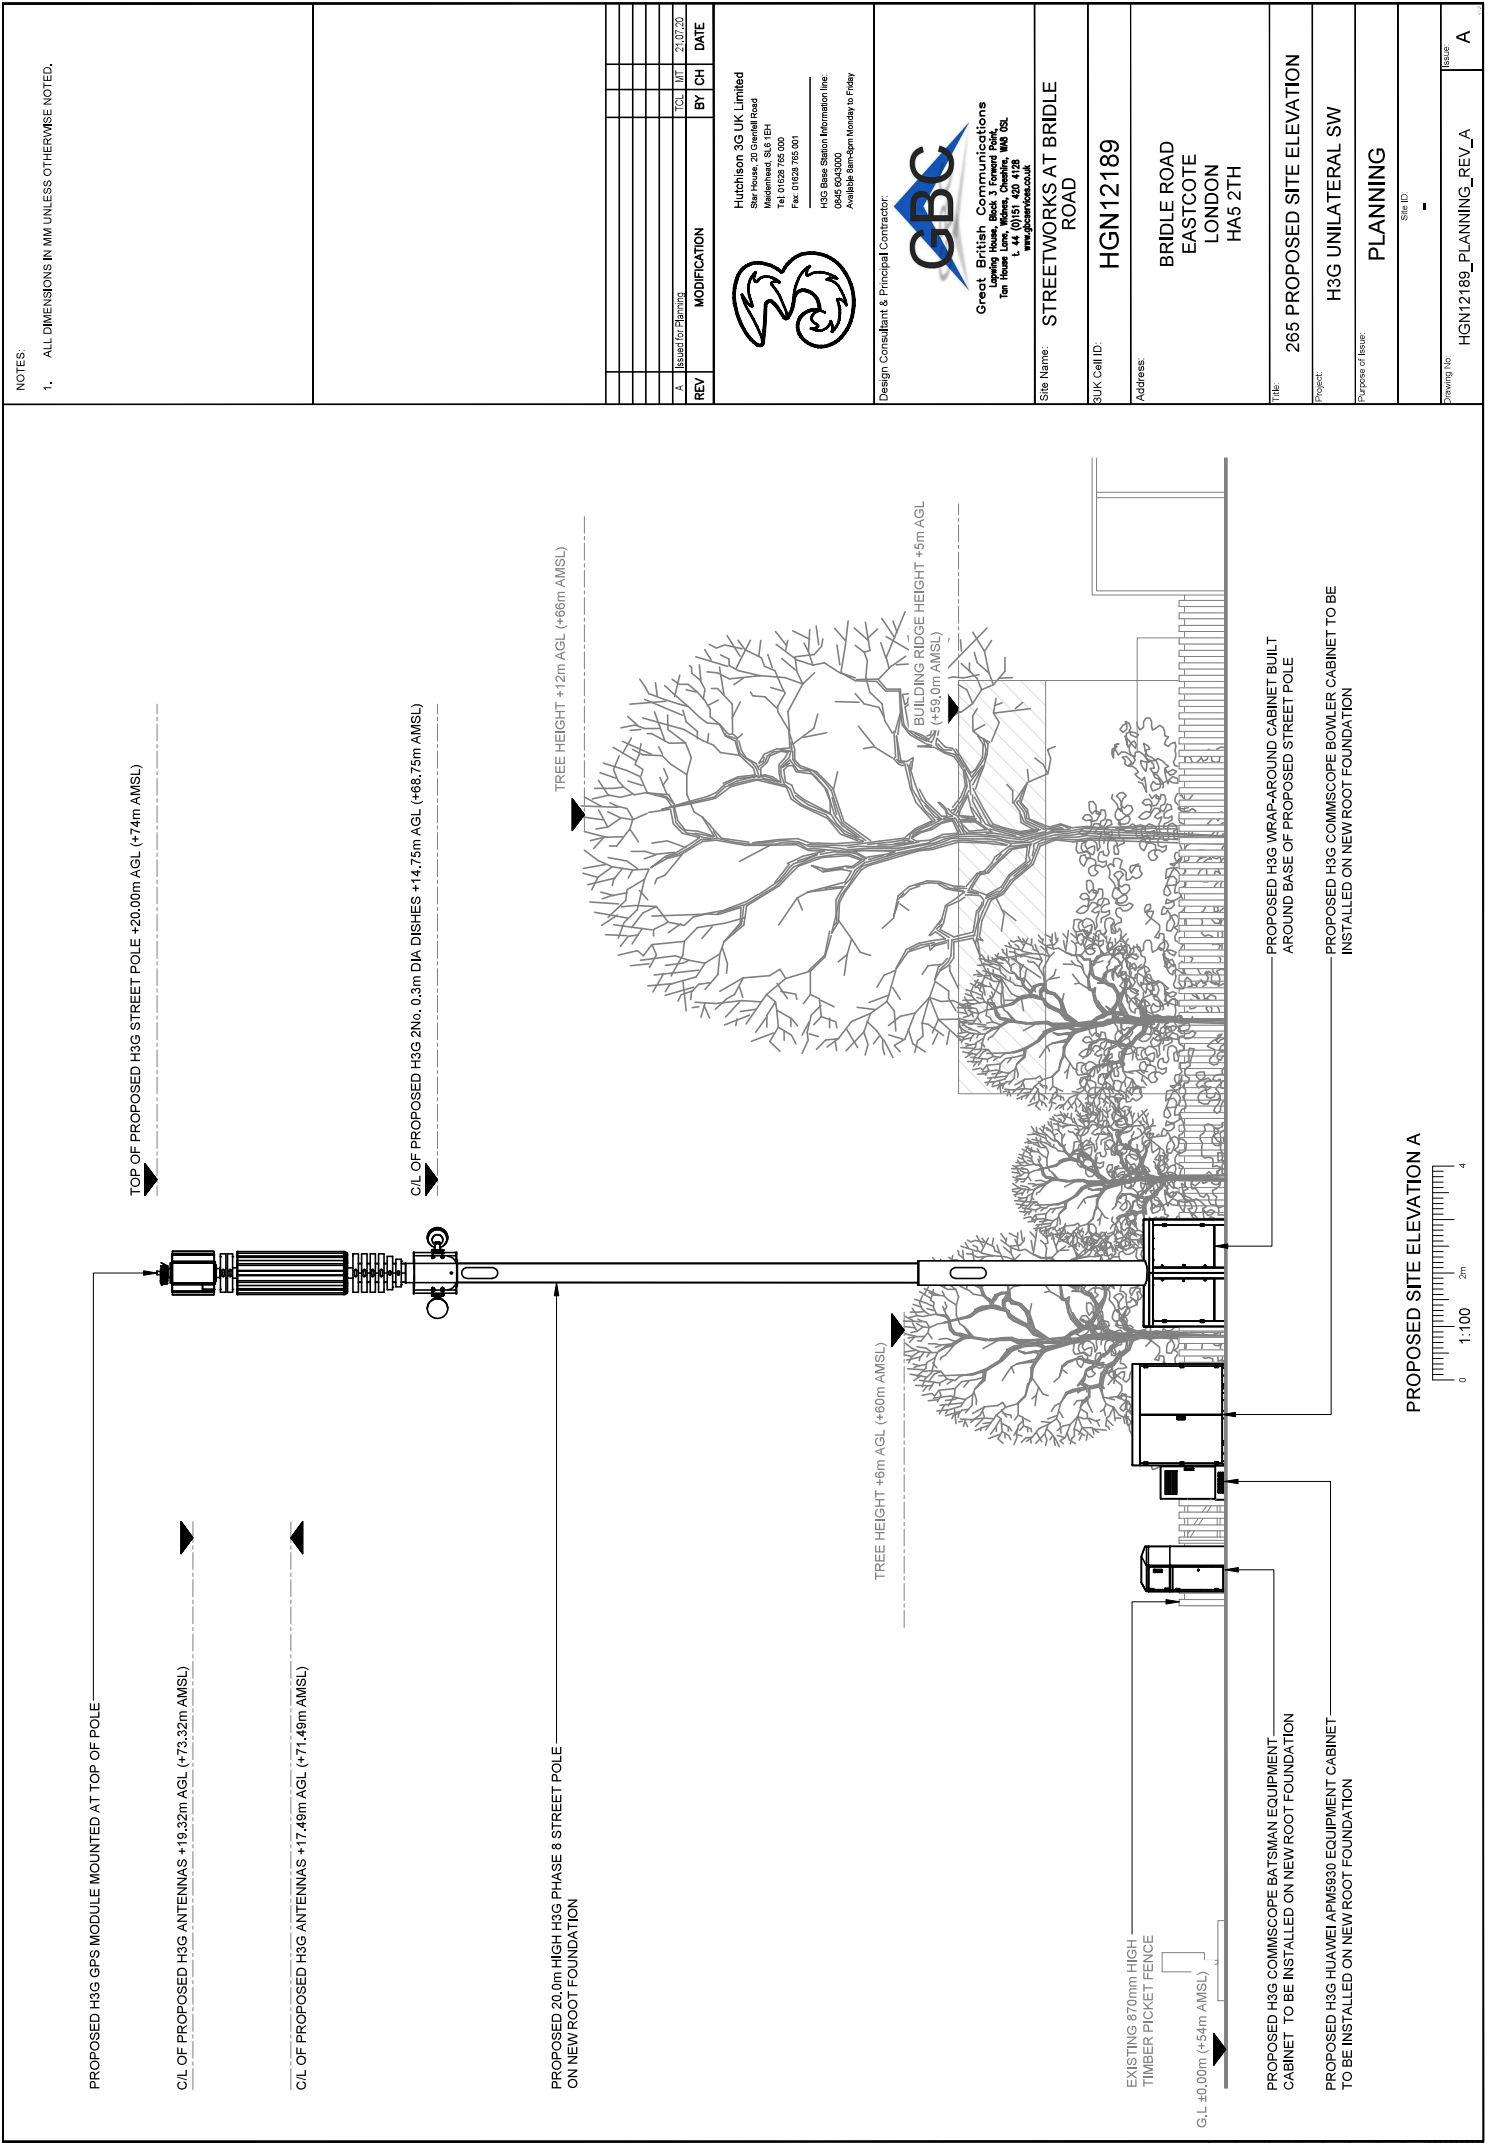

NOTES:
1. ALL DIMENSIONS IN MM UNLESS OTHERWISE NOTED.

REV	MODIFICATION	BY	CH	DATE
A	Issued for Planning	TCL	MT	21.07.20



Hutchison 3G UK Limited
Star House, 20 Grenfell Road
Maidenhead, S6 1EH
Tel: 01628 755 000
Fax: 01628 755 001
H3G Base Station Information line:
01628 755 002
Available 8am-6pm Monday to Friday

Design Consultant & Principal Contractor



Grect British Communications
Loring House, Block 3 Forest Park,
Ten House Lane, Wotton, Cheshire, WA9 0SL
Tel: 0191 420 4128
www.grect.co.uk

Site Name: STREETWORKS AT BRIDLE ROAD

SUK Cell ID: HGN12189

Address: BRIDLE ROAD
EASTCOTE
LONDON
HA5 2TH

Title: 265 PROPOSED SITE ELEVATION

Project: H3G UNILATERAL SW

Purpose of Issue:

PLANNING

Site ID: -

Drawing No: HGN12189_PLANNING_REV_A
Issue: A

PROPOSED ANTENNA & RF EQUIPMENT SCHEDULE																	
EXISTING/PROPOSED	ANTENNA REFERENCE	FUNCTION	FEEDER/FIBRE				BIAS T's/RRU's			ANTENNAS							
			LENGTH(m) & DIAMETER (SEE GUIDANCE NOTES BELOW)	TYPE (COAX OR FIBRE)	FEEDERS QTY	FIBRE LENGTH	BIAS T	RRU QTY (N/A=INCLUDE IN ENCLOSURE)	ANT. REF. MANUFACTURERS PART No.	BRG° TO TOP C/L (m)	HEIGHT TO C/L (m)	HEIGHT TO U/S C/L (m)	LOCATION (POLE-MOUNTED HEADFRAME WITHIN SHROUD ETC)				
SECTOR 1	PROPOSED	A1	5G	-	-	DC FIBRE	-	1	-	-	A1a	0°	19.72	19.32	18.92	UPPER HEADFRAME	
			800	$\frac{1}{2}"=17$	$\frac{1}{2}"=7m^{(2)}$	24m	DC FIBRE-COAX	4	-	-	-	A2a					
			1400	$\frac{1}{2}"=17$	$\frac{1}{2}"=7m^{(2)}$	24m	DC FIBRE-COAX	4	-	-	-	A2c					
			1800 /2100	$\frac{1}{2}"=17$	$\frac{1}{2}"=7m^{(2)}$	24m	DC FIBRE-COAX	4	-	-	1	A2b					
			-	-	-	-	-	-	-	-	-	A2f					
SECTOR 2	PROPOSED	B1	5G	-	-	DC FIBRE	-	1	-	-	B1a	120°	19.72	19.32	18.92	UPPER HEADFRAME	
			800	$\frac{1}{2}"=17$	$\frac{1}{2}"=7m^{(2)}$	24m	DC FIBRE-COAX	4	-	-	-	B2b					
			1400	$\frac{1}{2}"=17$	$\frac{1}{2}"=7m^{(2)}$	24m	DC FIBRE-COAX	4	-	-	-	B2c					
			1800 /2100	$\frac{1}{2}"=17$	$\frac{1}{2}"=7m^{(2)}$	24m	DC FIBRE-COAX	4	-	-	1	B2e					
			-	-	-	-	-	-	-	-	-	B2g					
SECTOR 3	PROPOSED	C1	5G	-	-	DC FIBRE	-	1	-	-	C1a	240°	19.72	19.32	18.92	UPPER HEADFRAME	
			800	$\frac{1}{2}"=17$	$\frac{1}{2}"=7m^{(2)}$	24m	DC FIBRE-COAX	4	-	-	-	C2a					
			1400	$\frac{1}{2}"=17$	$\frac{1}{2}"=7m^{(2)}$	24m	DC FIBRE-COAX	4	-	-	-	C2c					
			1800 /2100	$\frac{1}{2}"=17$	$\frac{1}{2}"=7m^{(2)}$	24m	DC FIBRE-COAX	4	-	-	1	C2e					
			-	-	-	-	-	-	-	-	-	C2g					
SECTOR 3	PROPOSED	C2	5G	-	-	DC FIBRE	-	1	-	-	C1a	240°	19.72	19.32	18.92	UPPER HEADFRAME	
			800	$\frac{1}{2}"=17$	$\frac{1}{2}"=7m^{(2)}$	24m	DC FIBRE-COAX	4	-	-	-	C2a					
			1400	$\frac{1}{2}"=17$	$\frac{1}{2}"=7m^{(2)}$	24m	DC FIBRE-COAX	4	-	-	-	C2c					
			1800 /2100	$\frac{1}{2}"=17$	$\frac{1}{2}"=7m^{(2)}$	24m	DC FIBRE-COAX	4	-	-	1	C2e					
			-	-	-	-	-	-	-	-	-	C2g					

TRANSMISSION DISH SCHEDULE

Dish ID	Status	Size Ø (mm)	Colour (RAL Colour)	Height (C/L) AGL	Bearing (°) EGN	B End CellID	Link Ref:	Comments
TD1	PROPOSED	300mm	GREY	14.75m	TBC°	-	-	Transmission Solution TBC - 2No 300mm Dishes shown for planning
TD2	PROPOSED	300mm	GREY	14.75m	TBC°	-	-	Transmission Solution TBC - 2No 300mm Dishes shown for planning

GPS LINE KEY

SECTOR ID	NODE TYPE	NODE C/L (m) AGL	GPS NODE CABLE LENGTH (m)
1	GPS	20.00m	35m

REV	MODIFICATION	BY	CH	DATE
A	Issued for Planning	TCL	MT	21.07.20



Hutchison 3G UK Limited
Star House, 20 Greenall Road
Madinhead, S6 1EH
Tel 01629 765 000
Fax 01629 765 001
N/GS Base Station Information Line:
01629 765 002
Available 8am-6pm Monday to Friday

Design Consultant & Principal Contractor:



Grect British Communications
Loring House, Box 3 Forward Road,
Ten House Lane, Wilms, Cheshire, WA9 0SL
T: 44 (0)151 420 4128
www.grect.co.uk

Site Name: STREETWORKS AT BRIDLE ROAD

SUK Cell ID: HGN12189

Address:

BRIDLE ROAD
EASTCOTE
LONDON
HA5 2TH

Title: 304 PROPOSED CONFIGURATION
ANTENNA SCHEDULE

Project: H3G UNILATERAL SW

Purpose of Issue:

PLANNING

Sheet ID: -

Drawing No: HGN12189_PLANNING_REV_A

Issue: A

Equipment Schedule

DEPENDENCY	STATUS
RF Compliance	Sector A - Step 1.0 SW Sector B - Step 1.0 SW Sector C - Step 1.0 SW
Building Regulations Approval	N/A
Asbestos	N/A
Planning Conditions	TBC by Local Authority
Geotech Report	N/A
Structural Calculations	N/A
Intrusive Building Survey	N/A
Global Design Check	N/A
Rigging Survey	N/A
FIXITS	N/A
Power	Proposed 1 phase 100A supply - DNO Quote Approval Required
Transmission Solution	TBC: Microwave only/Fibre only/Microwave+ Fibre 2No 0.3m DIA dishes shown for planning
Cooling Solution	N/A
Line of Site Survey	TBC - Dependant on Transmission Solution
Services Search	Completed - 29.04.2020
Trial Hole Report	Completed - 18.05.2020 - Clear
Other	-

Hutchison 3G UK Limited
Star House, 20 Grenfell Road
Maidenhead, SL6 1EH
Tel 01628 765 000
Fax 01628 765 001

H3G Base Station Information Line:
0845 6043000
Available 8am-8pm Monday to Friday

Design Consultant & Principal Contractor:



Great British Communications
Lapwing House, Block 3 Forward Point,
Tan House Lane, Widnes, Cheshire, W48 0SL
t. 44 (0)151 420 4128
www.gbcservices.co.uk

Site Name: **STREETWORKS AT BRIDLE
ROAD**

HGN12189

Address:

BRIDLE ROAD
EASTCOTE
LONDON
HA5 2TH

Title: 306 EQUIPMENT SCHEDULES & DEPENDENCIES

H3G UNILATERAL SW

Purpose of Issue

PLANNING

Site ID

1

Drawing No:	HGN12189 PLANNING REV A	Issue:	A
-------------	-------------------------	--------	---