



PROPOSED MATERIALS
PITCHED ROOF: BROWN PLAIN TILES TO MATCH EXISTING
DORMER WALLS: BROWN PLAIN TILES
UPPER WALLS: PAINTED RENDER TO MATCH
LOWER WALLS: YELLOW STOCK BRICK WITH RED BRICK DETAILING TO MATCH

SOLAR PANELS
SOLAR PANELS TO BE SIZED AND
INSTALLED ON DORMER ROOF

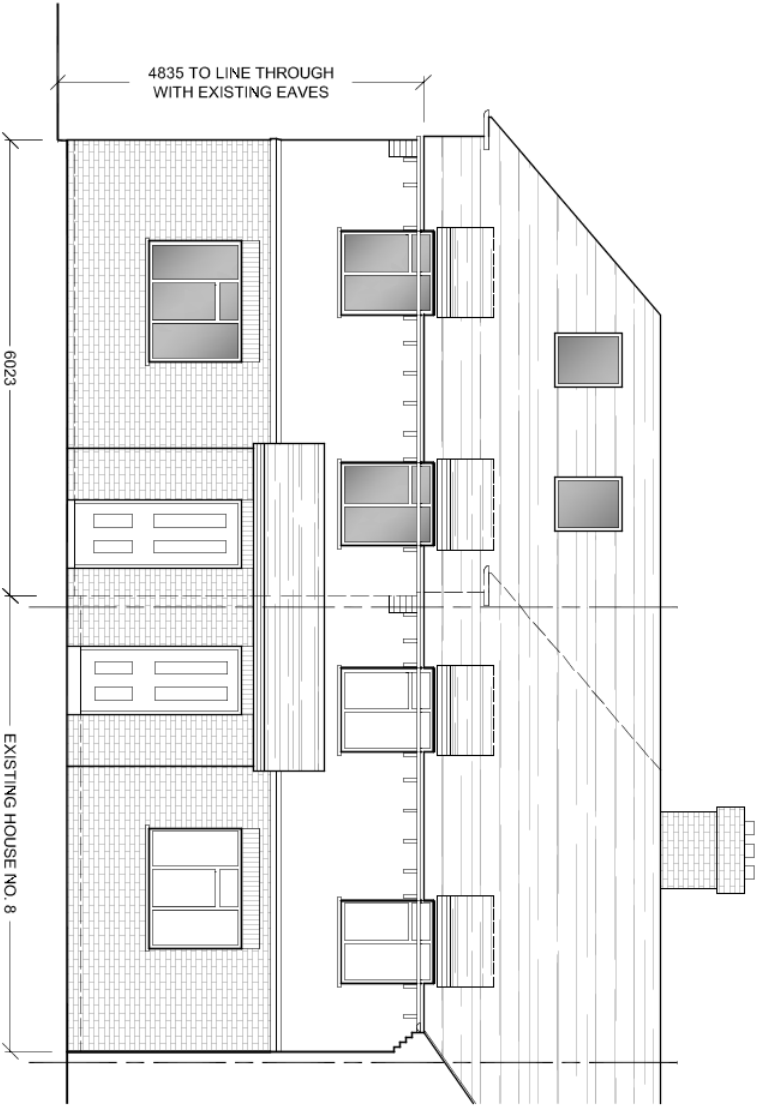


NORTH ELEVATION

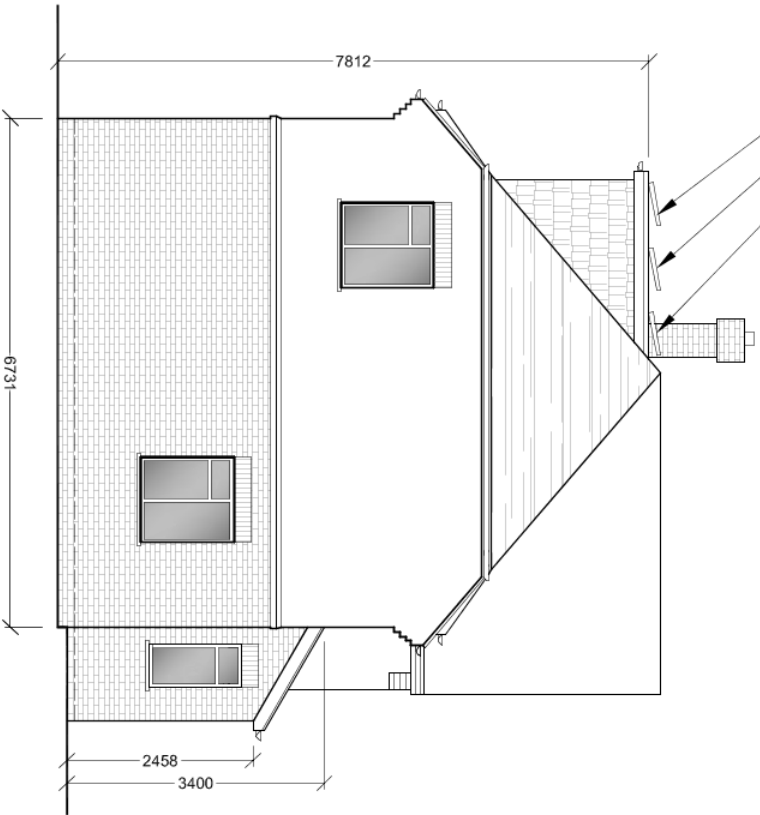


EAST ELEVATION

OBSURED GLAZING
NEW WINDOW WITH OBSURED GLAZING
AND NON-OPENABLE SECTIONS BELOW
1700MM ABOVE FLOOR LEVEL

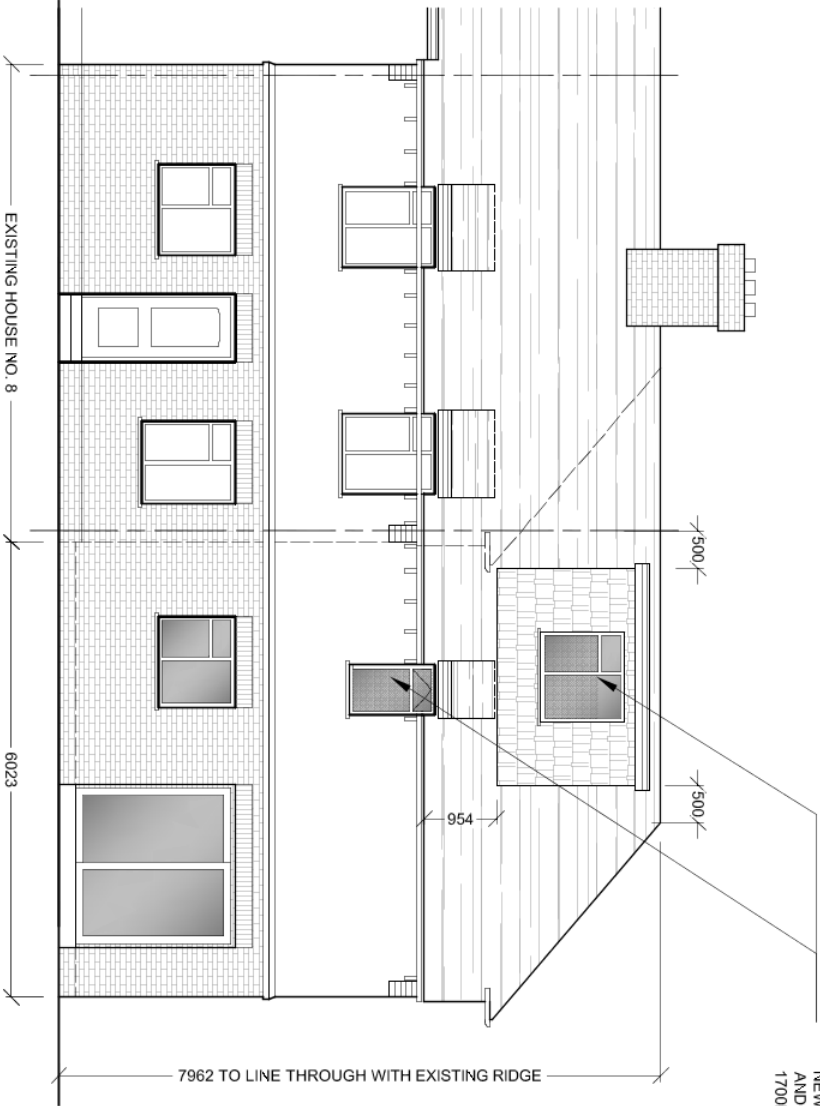

SOUTH ELEVATION

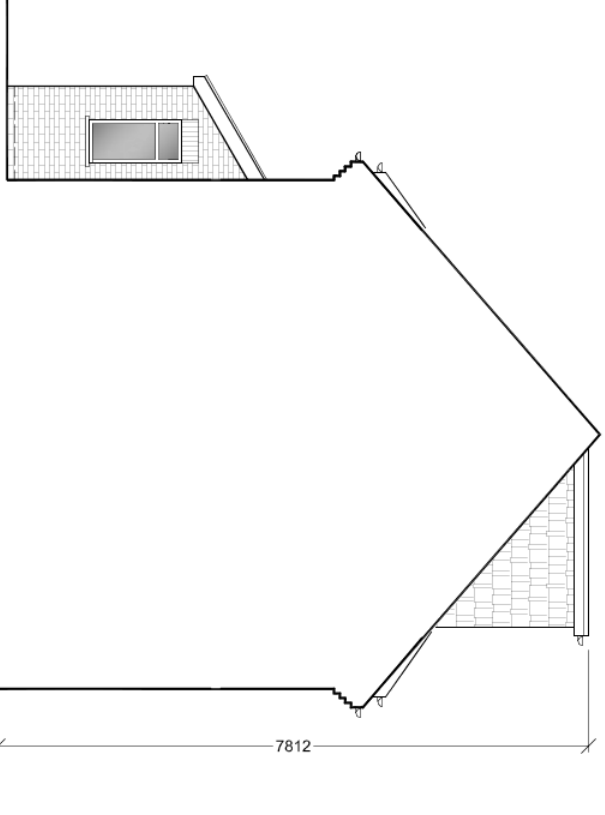

WEST ELEVATION



DORMER WINDOW	JUN 2020	B
DORMER	JUN 2020	A
AMENDMENTS	DATE	REV.

Drawings are to be checked and signed by the architect and the client. The architect is responsible for the accuracy of the drawings and the client is responsible for the accuracy of the information provided. The architect is not responsible for the accuracy of the information provided by the client.



bernard murray design
chartered architect

78 BRIDGE ROAD, UXBRIDGE, MIDDLESEX UB8 3QW
TEL: 01898 471714 EMAIL: B.MURRAY@BERNARDMURRAY.CO.UK

PROJECT
8 BIRCH AVENUE
WEST DRAYTON
UB7 8DD

CLIENT
BARRY HAMILTON

DRAWING
PROPOSED ELEVATIONS

SCALE	1:100 @ A3	DRAWING NUMBER	REV.
DATE	MAY 2020	1133-11	B
DRAWN	BM		