




PROPOSED MATERIALS
PITCHED ROOF: BROWN PLAIN TILES TO MATCH EXISTING
UPPER WALLS: PAINTED RENDER TO MATCH
LOWER WALLS: YELLOW STOCK BRICK WITH RED BRICK DETAILING TO MATCH

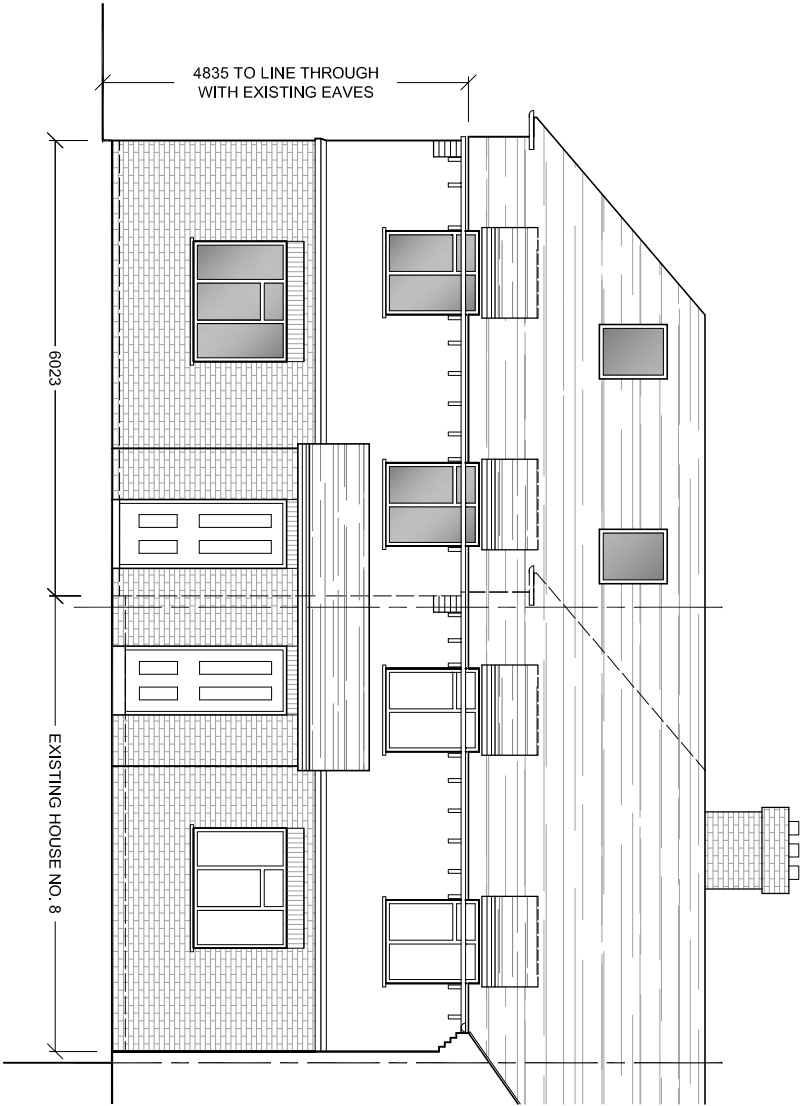


NORTH ELEVATION

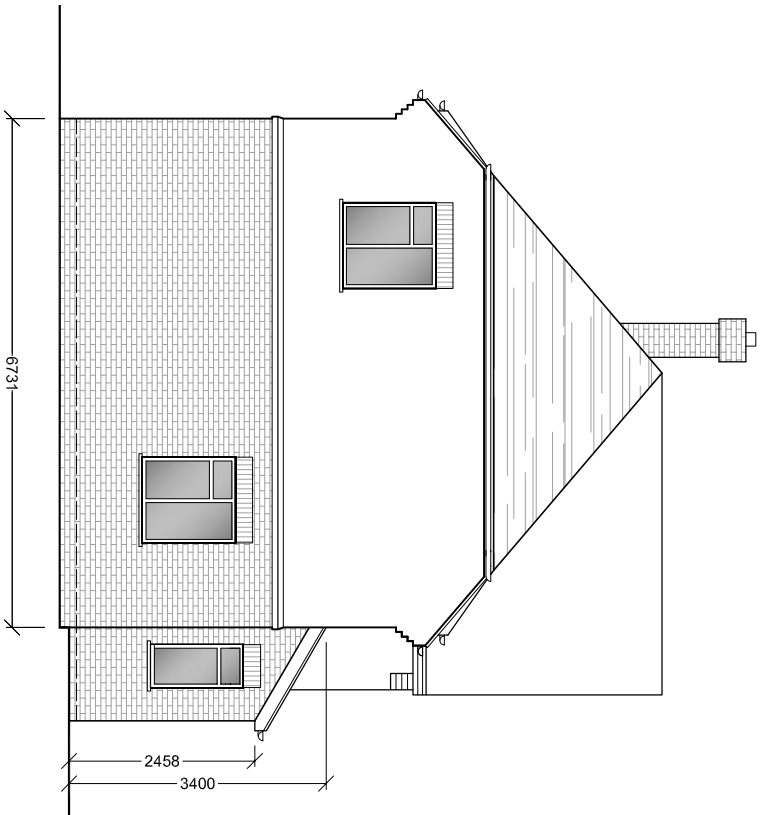

EAST ELEVATION

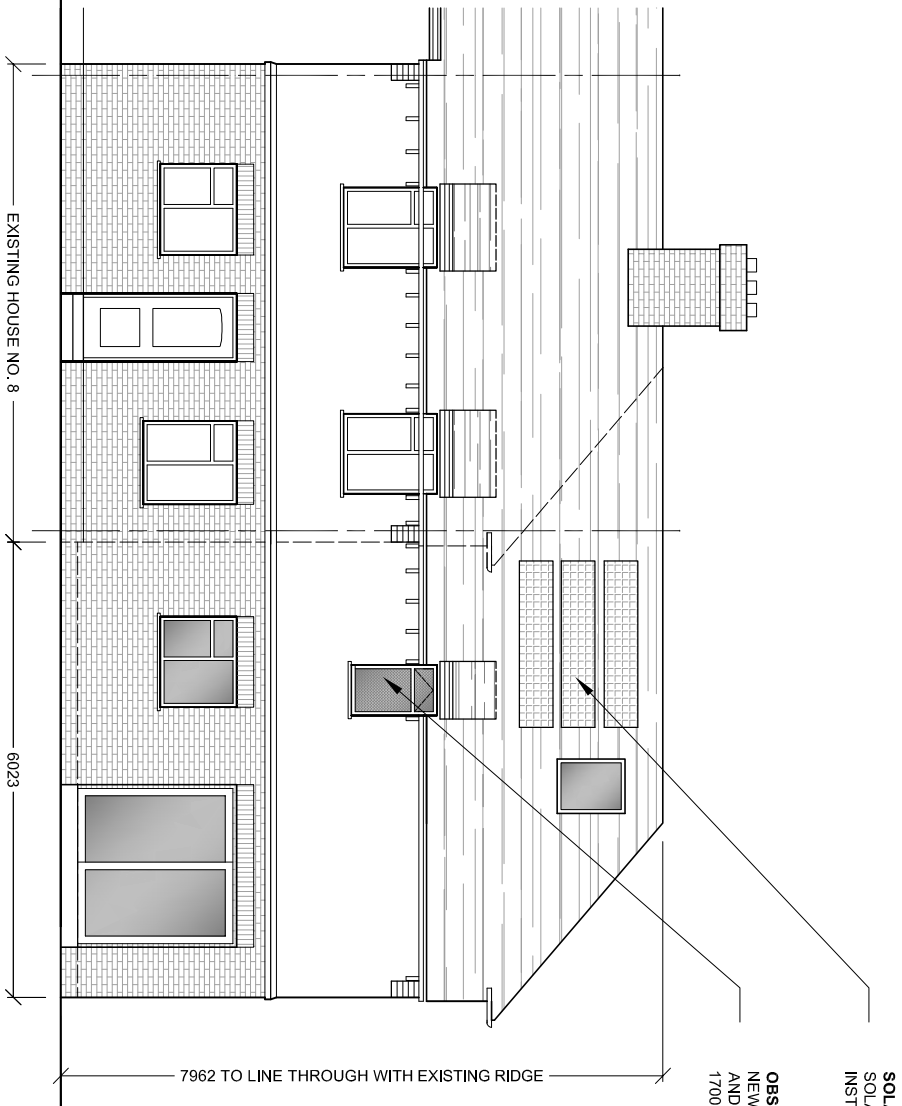

SOUTH ELEVATION

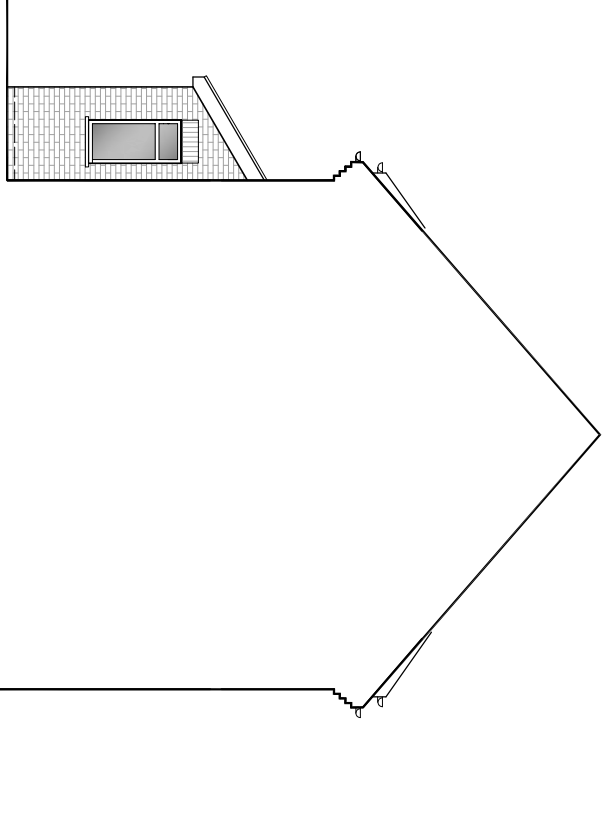

WEST ELEVATION

SOLAR PANELS
SOLAR PANELS TO BE SIZED AND
INSTALLED ON PITCHED ROOF

OBSCURED GLAZING
NEW WINDOW WITH OBSCURED GLAZING
AND NON-OPENABLE SECTIONS BELOW
1700MM ABOVE FLOOR LEVEL



DORMER REMOVED	AUG 2020	C
DORMER WINDOW	JUN 2020	B
DORMER	JUN 2020	A
AMENDMENTS	DATE	REV.

Drawings, areas and levels where glass are only approximate and subject to the owner's discretion. All dimensions are to be measured from the face of the wall unless otherwise stated. The drawings are to be used for the purpose of the project and are not to be used for any other purpose.



bernard murray design
chartered architect

7/8 BRIDGE ROAD, UXBRIDGE, MIDDLESEX UB8 3QW
TEL: 07958 471714 EMAIL: BMURRAYDESIGN@YAHOO.CO.UK

PROJECT
8 BIRCH AVENUE
WEST DRAYTON
UB7 8DD

CLIENT
BARRY HAMILTON

DRAWING
PROPOSED ELEVATIONS

SCALE	1:100 @ A3	DRAWING NUMBER	REV.
DATE	MAY 2020	1133-11	C
DRAWN	BM		