


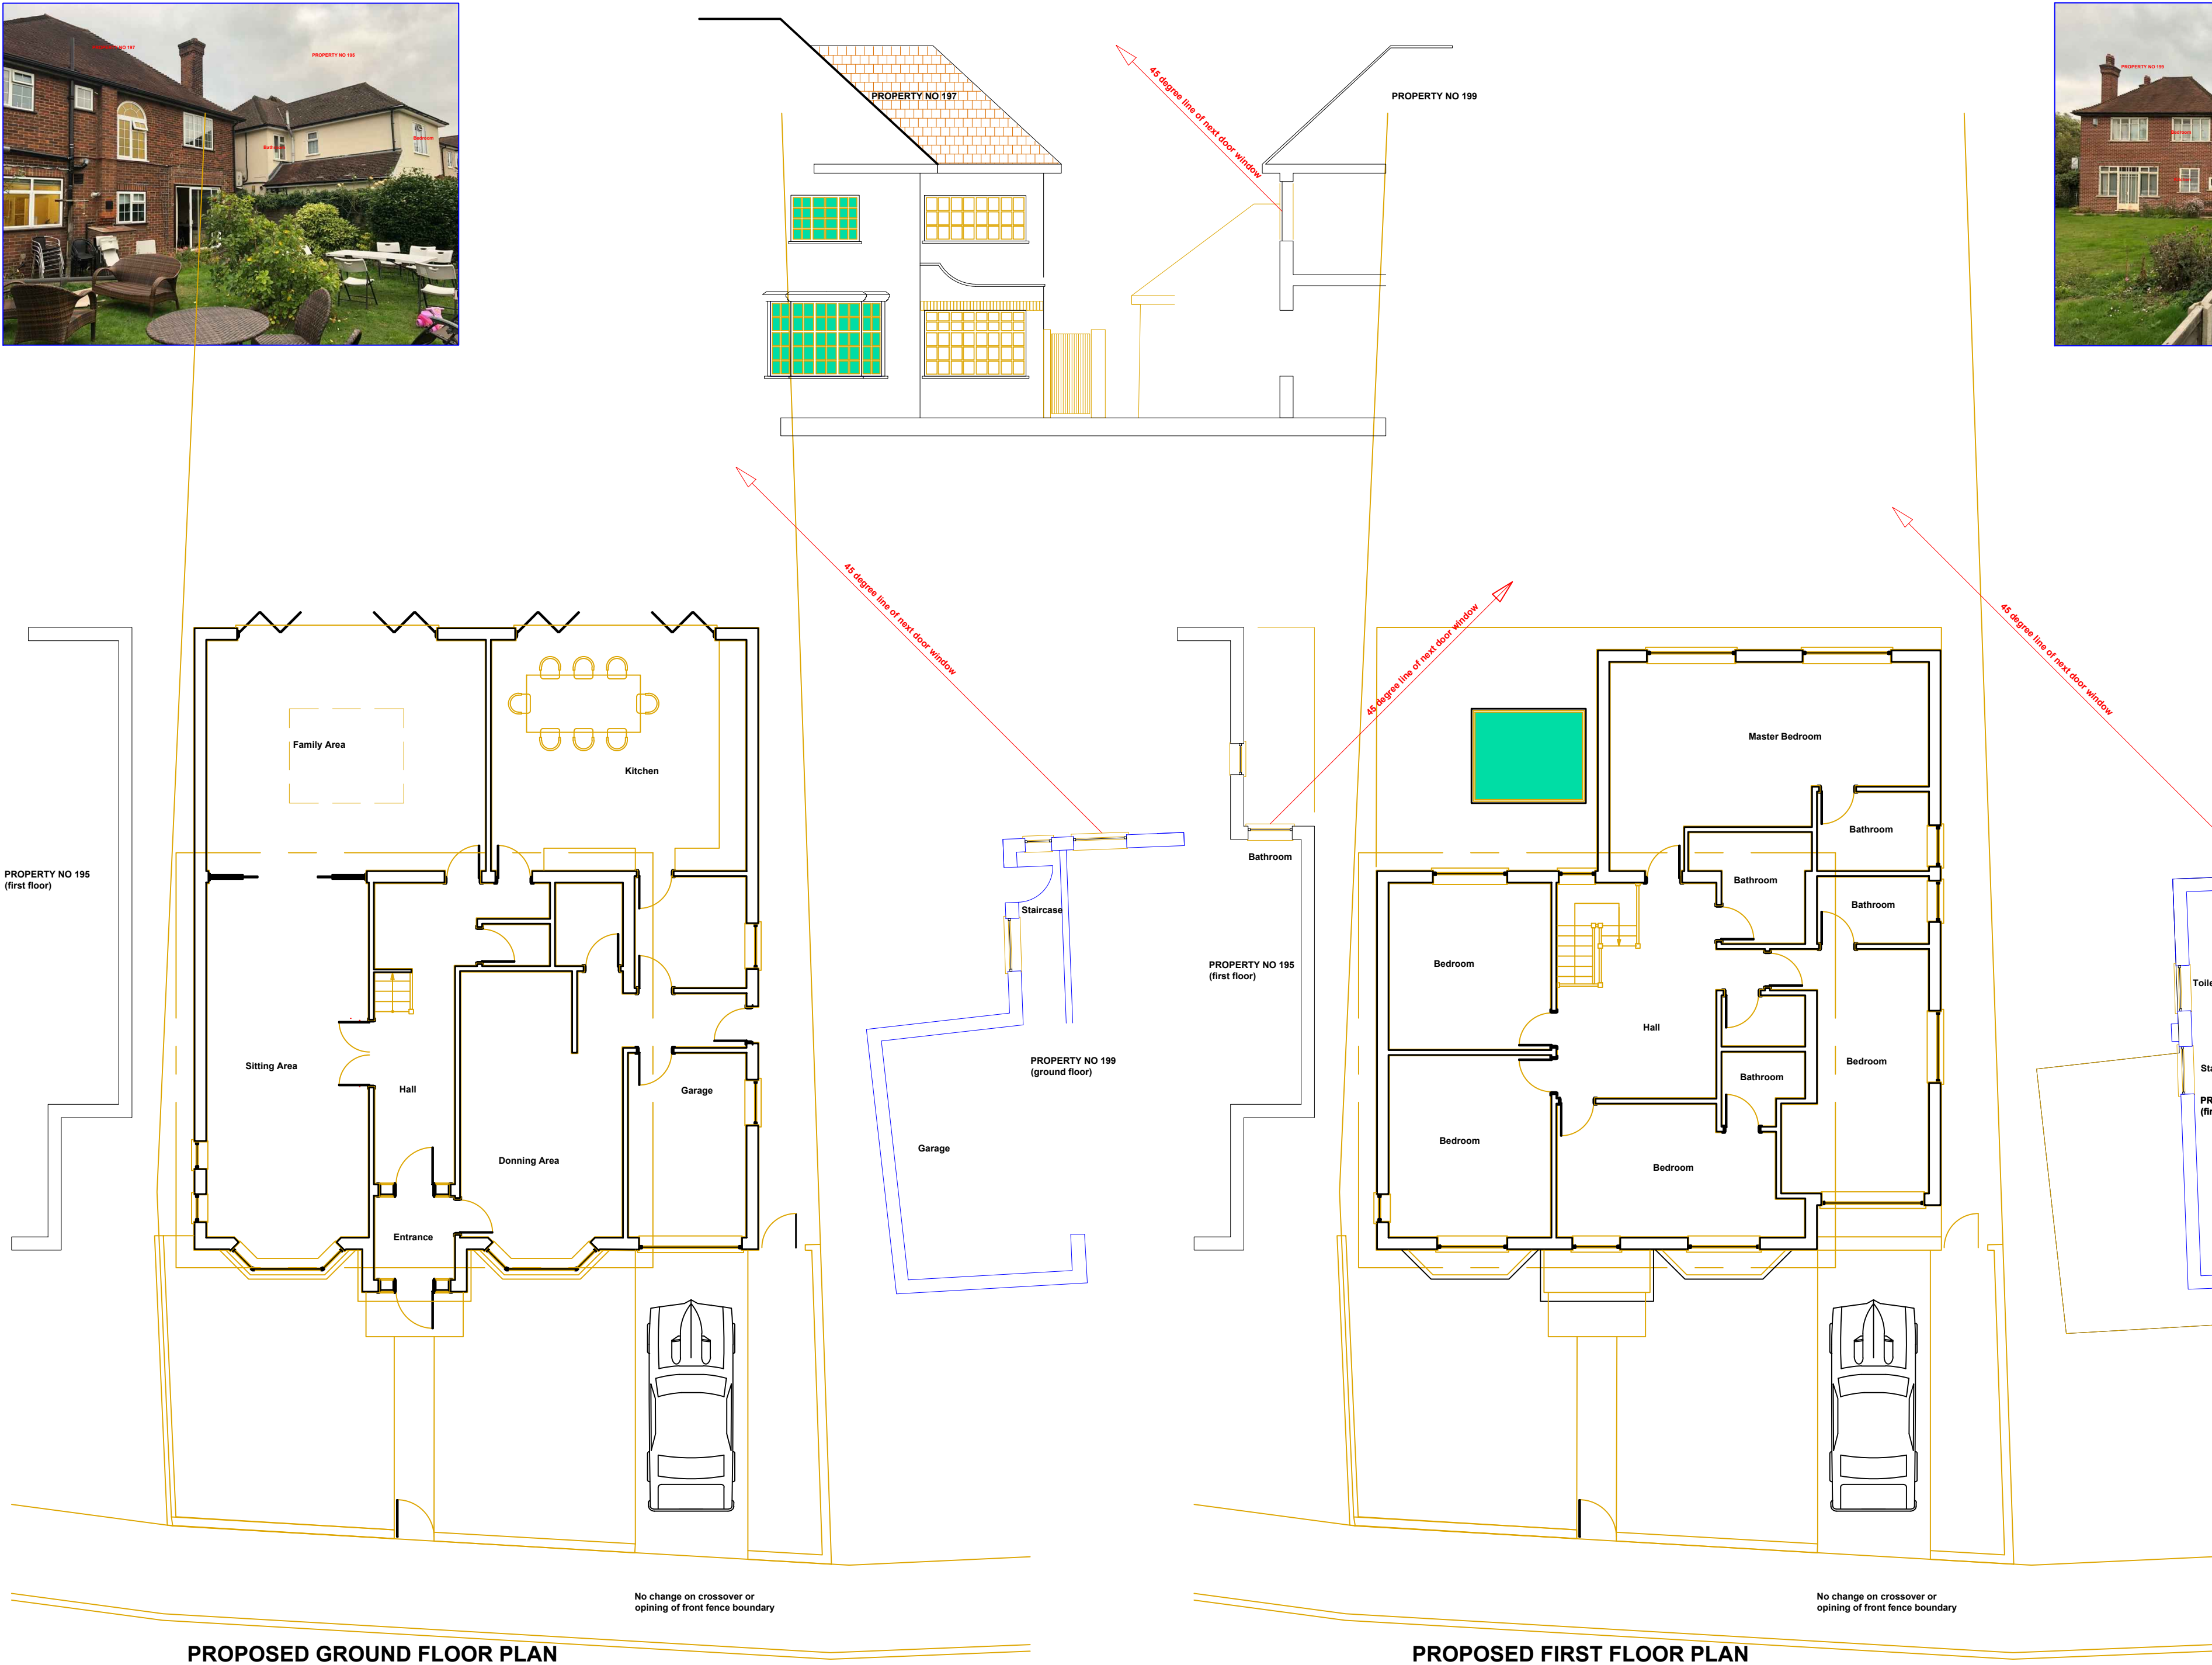

Mr. Apdolfettah Ekayem
197 Park Road
Uxbridge
UB8 1NP

Project Address
197 Park Road
Uxbridge
UB8 1NP

Agent
Safa Alattar
27 Goldhawk Road
Shepherds Bush
London W12 8QQ

PROPOSED GROUND AND
FIRST FLOORS DIAGRAM
PLAN

SCALE 1/100

DRW NO 06 REV C