


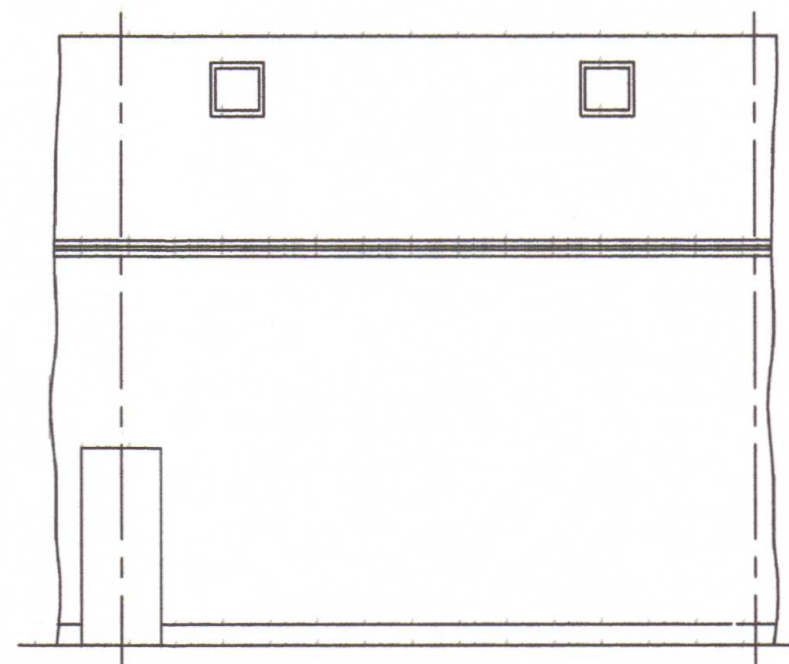


Existing Rear Elevation




Proposed Rear Elevation




Front Elevation Showing Roof Windows

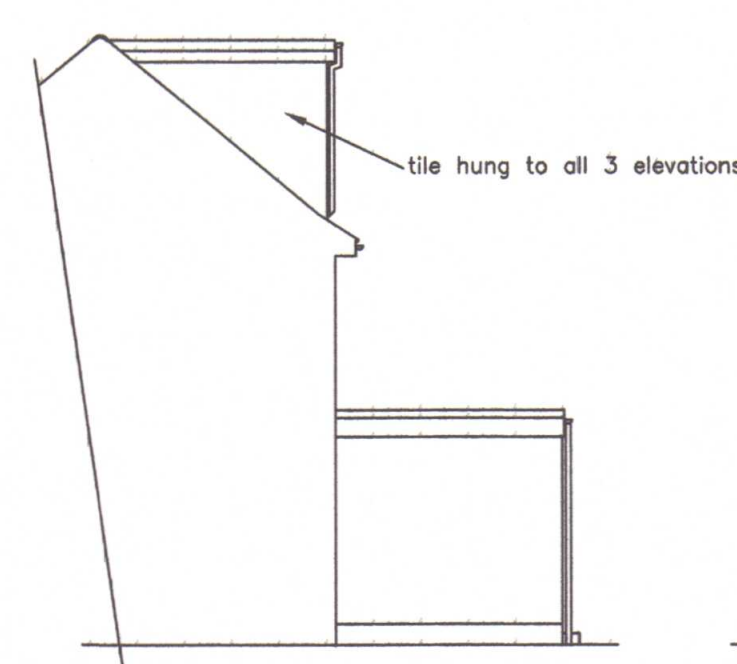


Existing/Proposed Side Elevation

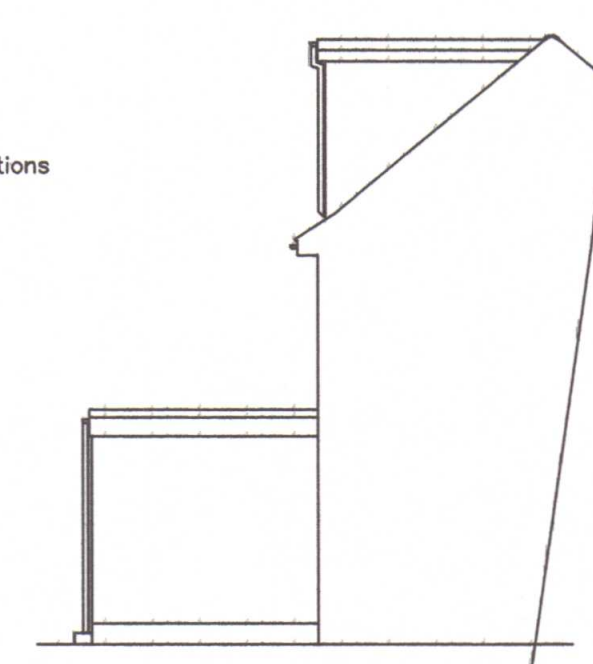


Existing/Proposed Side Elevation

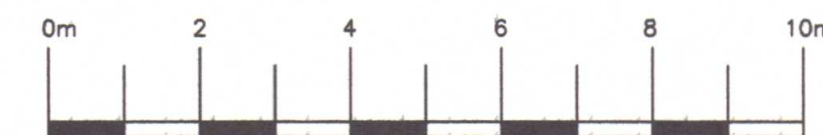


Scale Bar

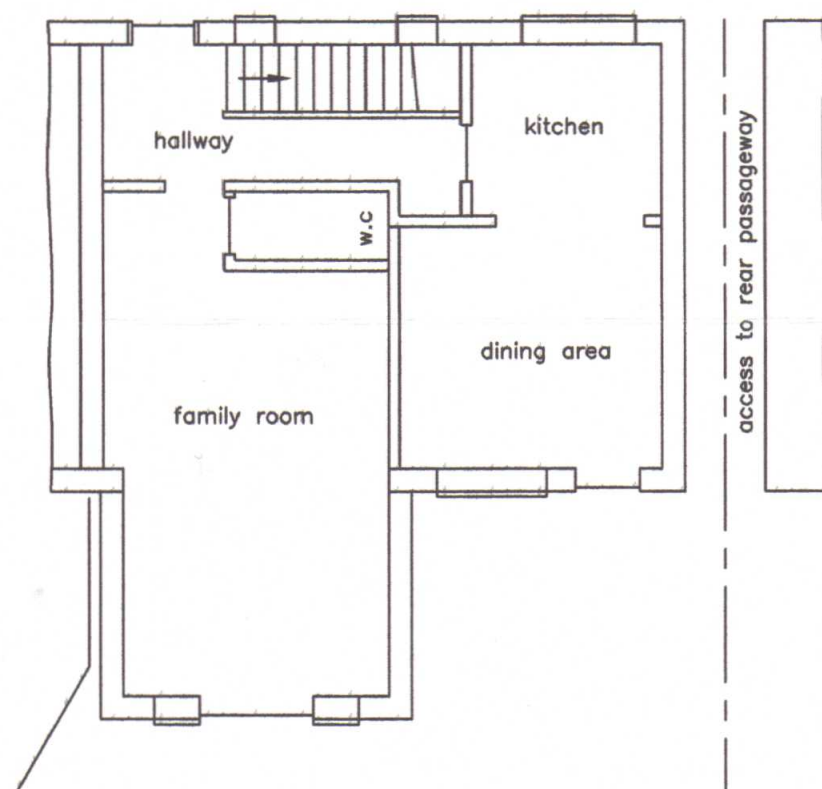


Existing Ground Floor Layout

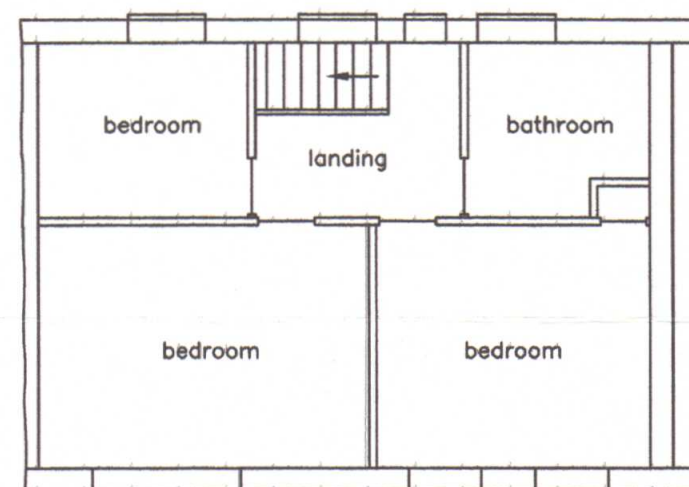


Existing First Floor Layout

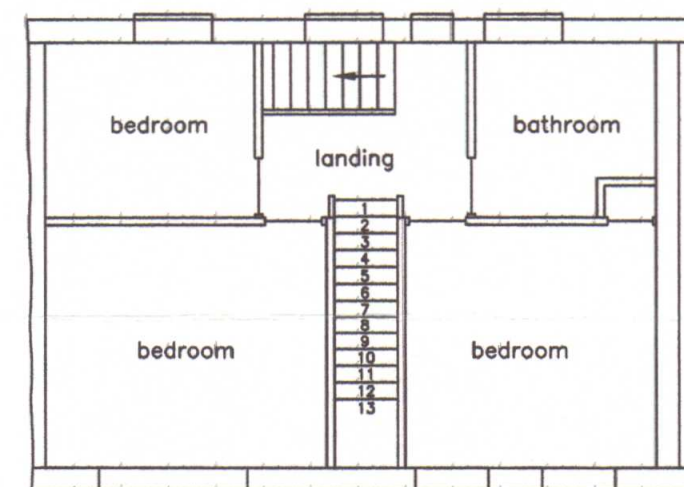


Proposed First Floor Layout

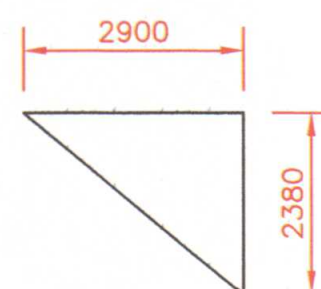


Volume of proposed dormer $2.9m \times 2.38m \times 7.5m / 2 = 25.88m^3$

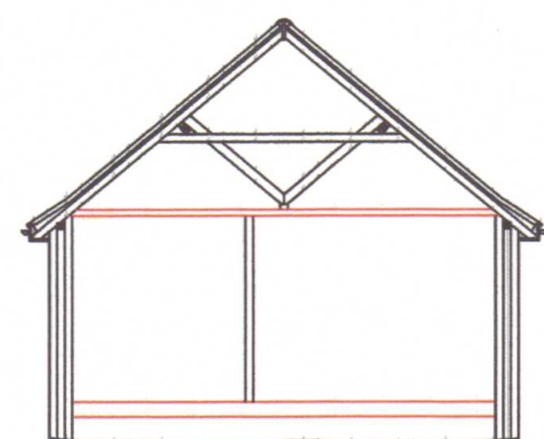

Basic Cross Section Thru' Existing Loft

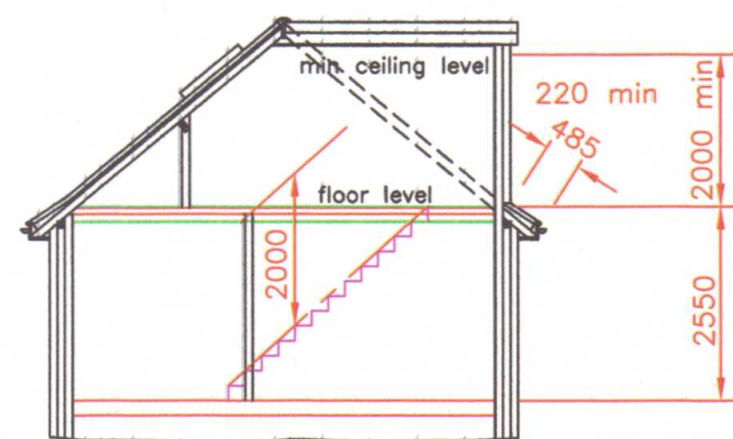

Basic Cross Section Thru' Loft

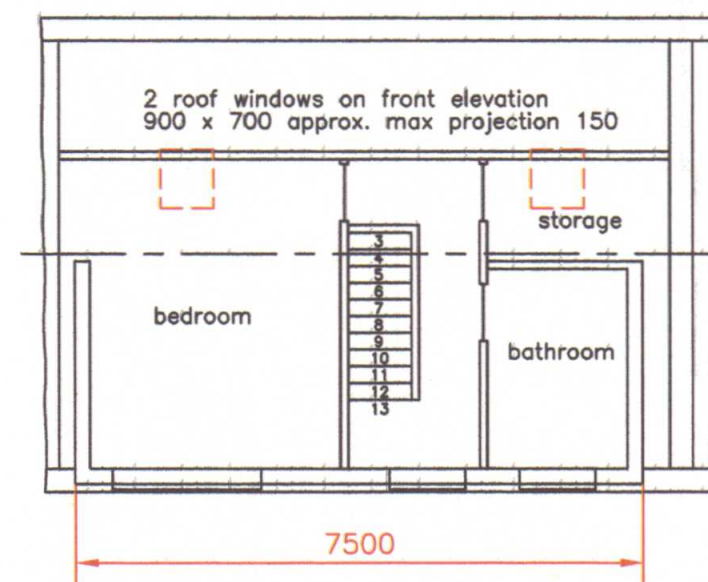

Proposed Loft Floor Layout

General Notes

1. SEE SEPARATE SHEET FOR SITE LOCATION MAP.
2. ALL EXTERNAL MATERIALS TO MATCH & BLEND WITH EXISTING.

No.	Revision/Issue	Date
-----	----------------	------

DAVEY DESIGNS LTD.
 Drawn By:
 P. Davey
 10, Chantry Road,
 Maidenhead,
 Berks.
 SL6 1TS
 Tel. 01628-671962

Site Address & Title:

PROPOSED LOFT CONVERSION AT:
 26, BRYONY CLOSE, UXBRIDGE,
 MIDDX. UB8 3RB. FOR K. BAINS Esq.

Project:
 loft conversion

Sheet:
 1 of 1

Date:
 September 2020

Drg.No.

Scale:
 1:100

PD 729-1