


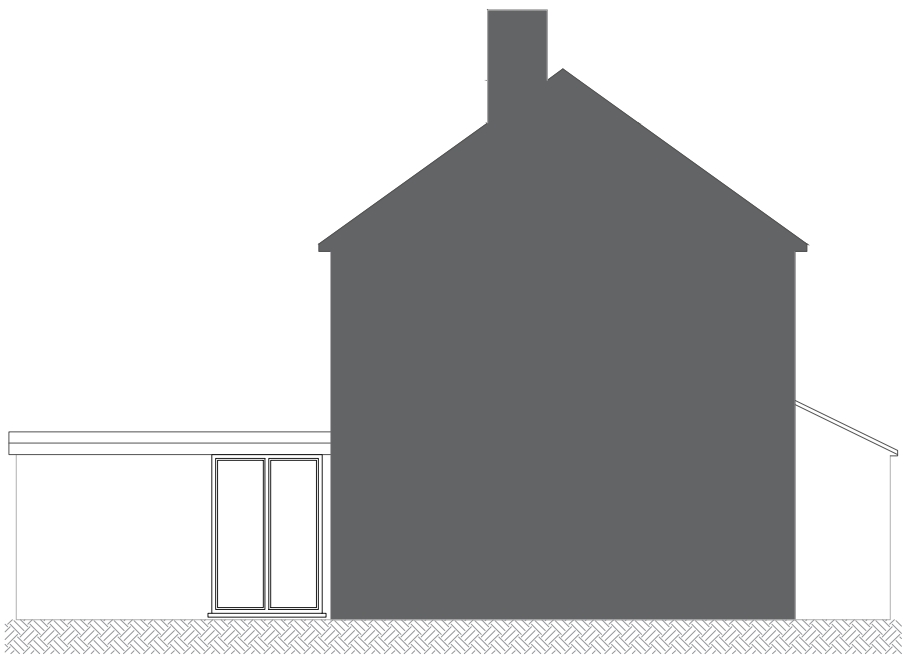

EXISTING SIDE ELEVATION




EXISTING SIDE ELEVATION




EXISTING FRONT ELEVATION




EXISTING REAR ELEVATION

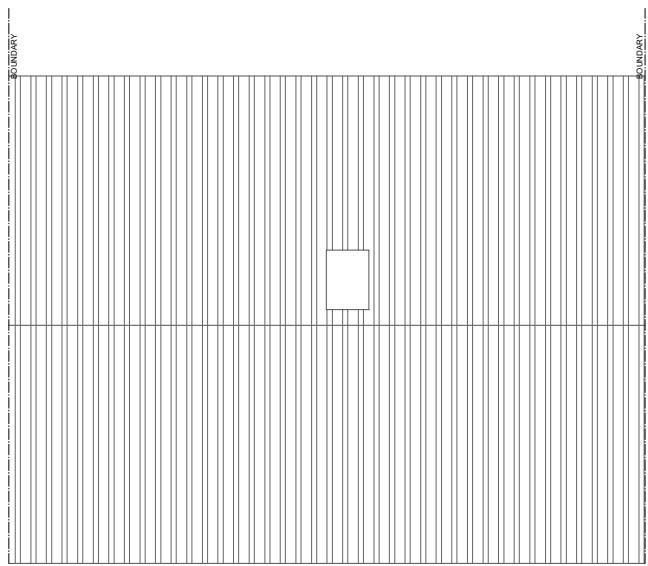


EXISTING ROOF PLAN

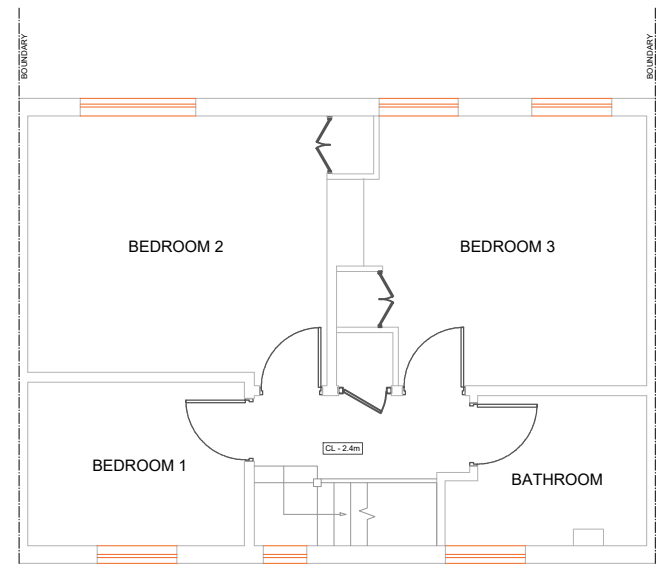


EXISTING 1ST FLR PLAN

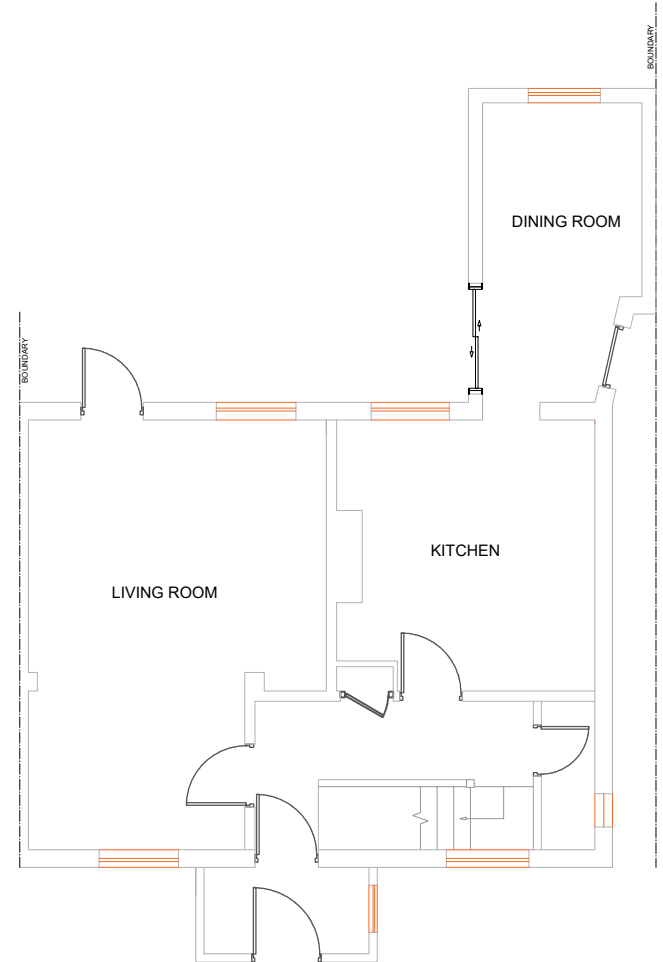

EXISTING GF PLAN

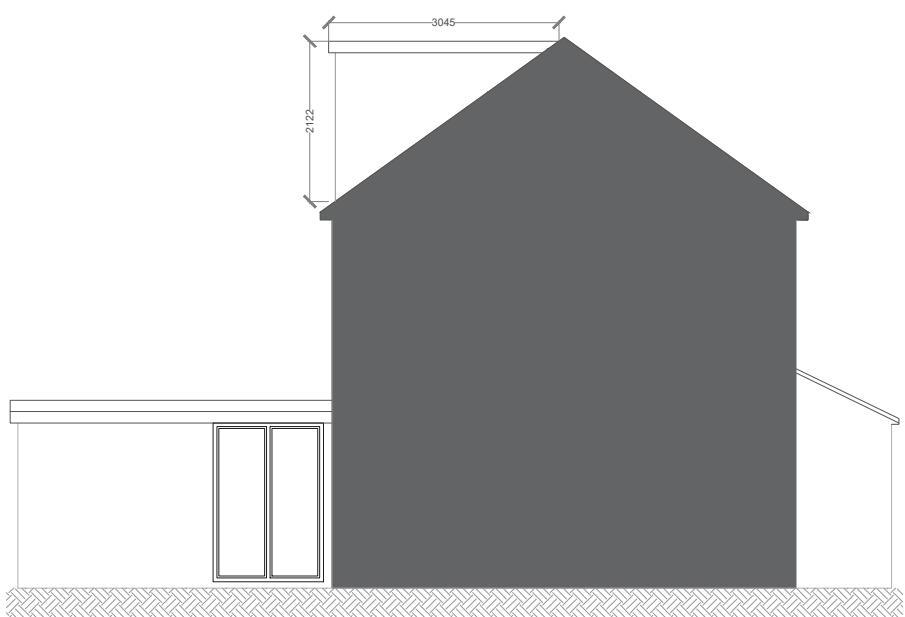

PROPOSED SIDE ELEVATION

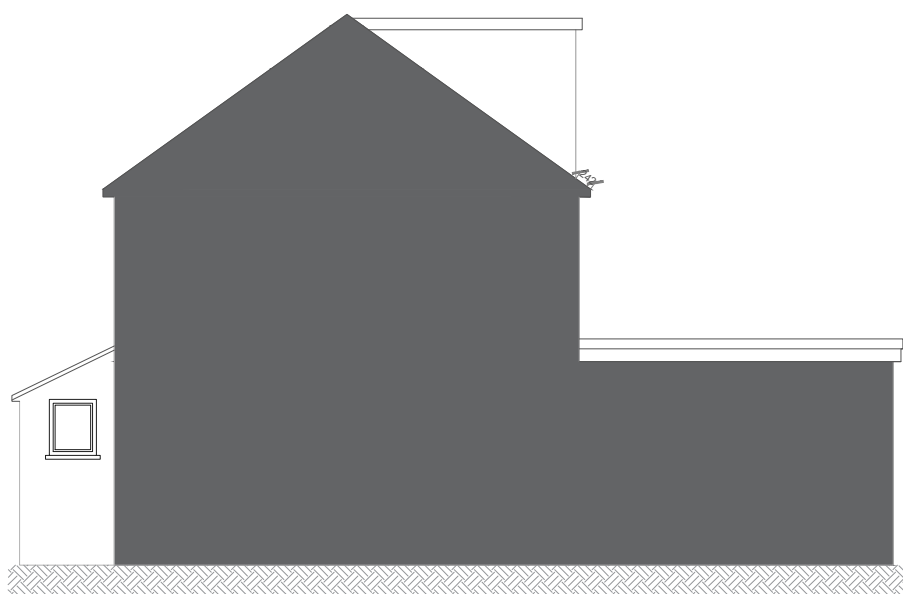


PROPOSED SIDE ELEVATION




PROPOSED FRONT ELEVATION




PROPOSED REAR ELEVATION

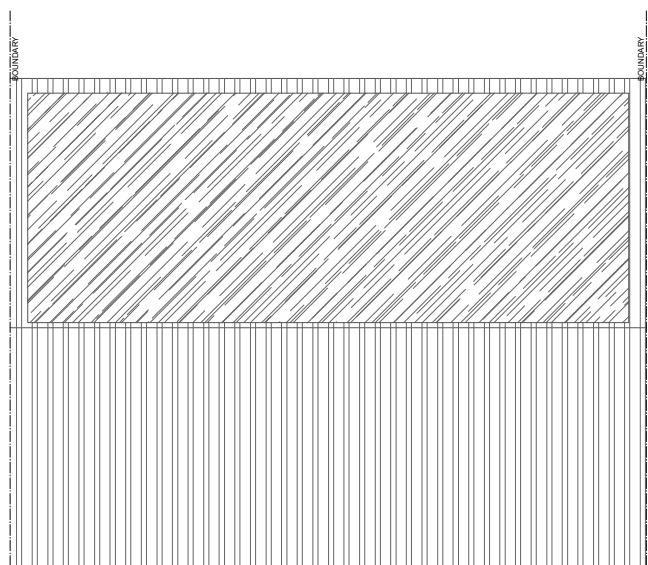

PROPOSED ROOF PLAN

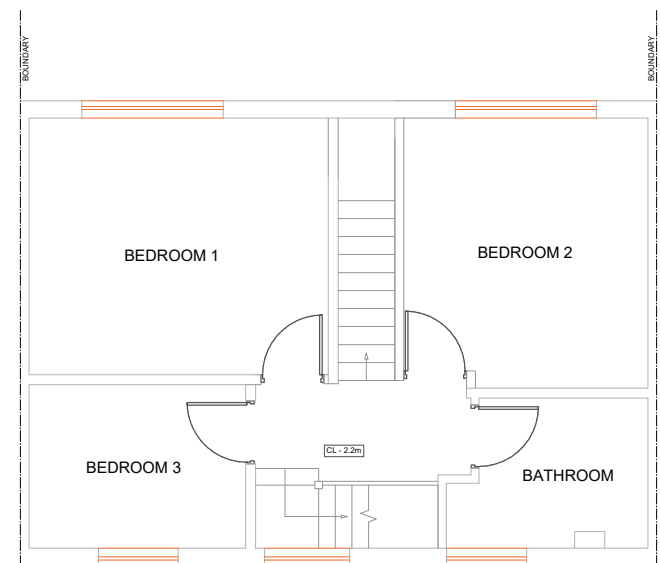

PROPOSED 1ST FLR PLAN

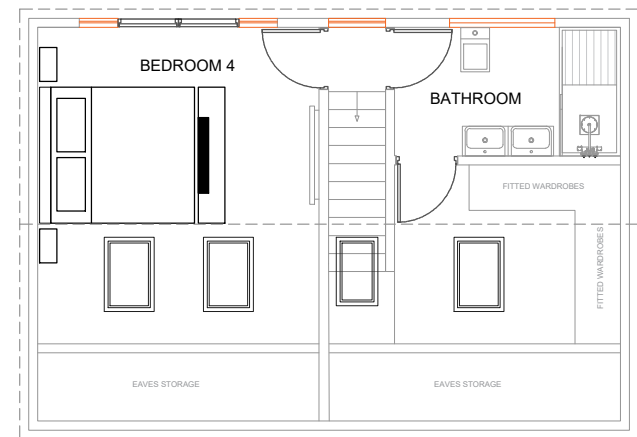

PROPOSED LOFT PLAN

- Notes
1. This drawing is issued for planning purposes. Do not scale from the drawing for the purposes of construction.
 2. Structure to be in accordance with Structural Engineers drawings.
 3. All works to be carried out as per building regulations & approvals of statutory authorities
 4. Party wall/fence matters to be agreed with adjoining owners

Rear dormer 2.12 m high x 3.05 m deep x 7.95 m wide/2 = 25.70 cubic metres which is less than 40 cubic metres (Terraced property.)

R1	For planning		11/08/2020	JSB	
Rev	Revision Note		Revision Date	Drawn by	Checked by
Project					
281 Long drive					
Drawing					
PL-118.1 Existing and proposed plans and elevations					
Designer					
 5 Beck drive, Rickmansworth, Hertfordshire, WD3 1RL Tel: 0203 488 3148 Email: jagg@h-jag.com					
Drawing status					
For planning					
R1					
Drawn by	JSB		Checked by		
Date	AUGUST 2020		Scale @ A1 1:100		