


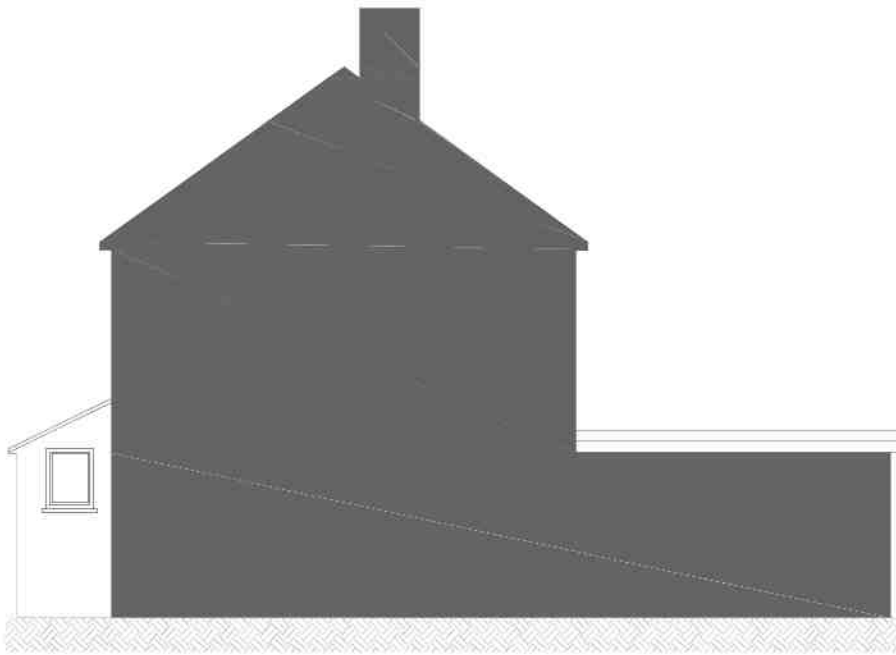


EXISTING SIDE ELEVATION




EXISTING SIDE ELEVATION




EXISTING FRONT ELEVATION

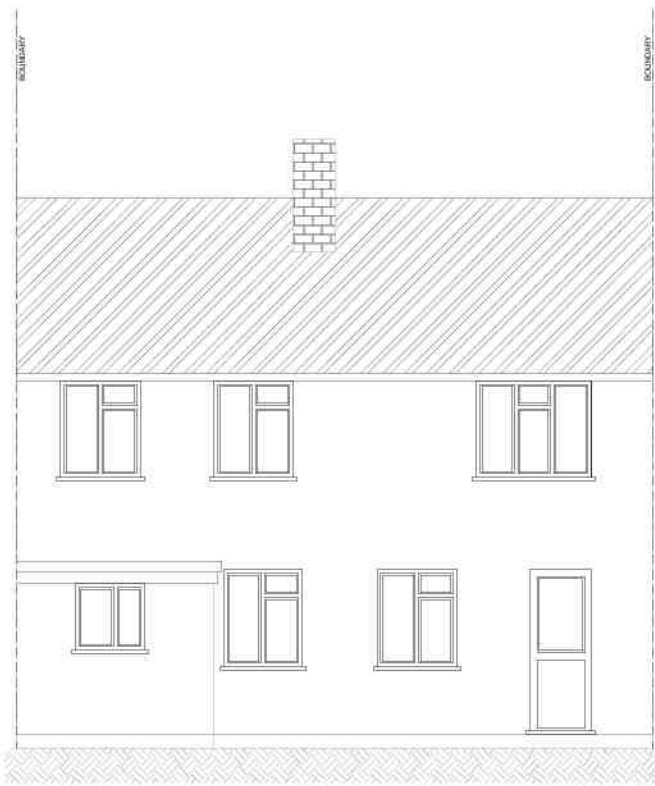


EXISTING REAR ELEVATION

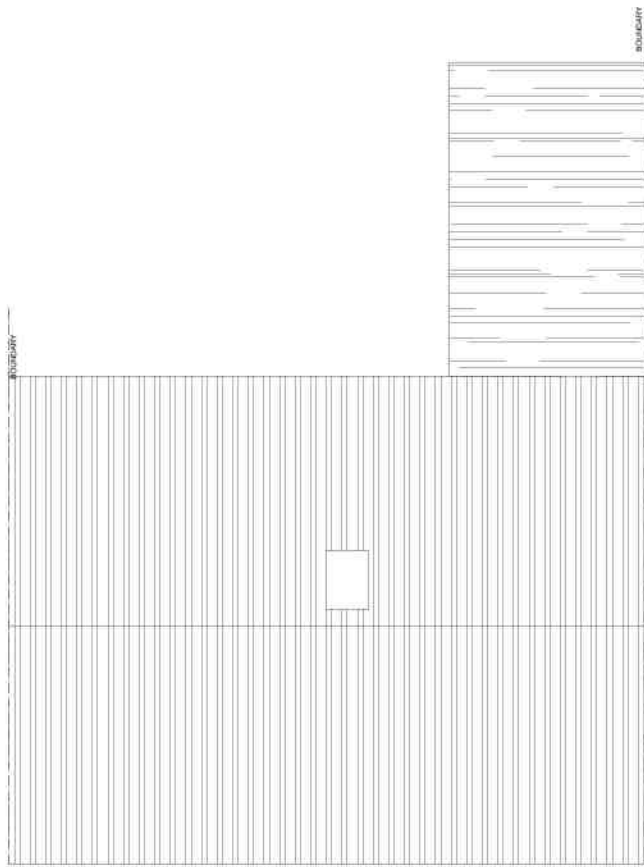


EXISTING ROOF PLAN

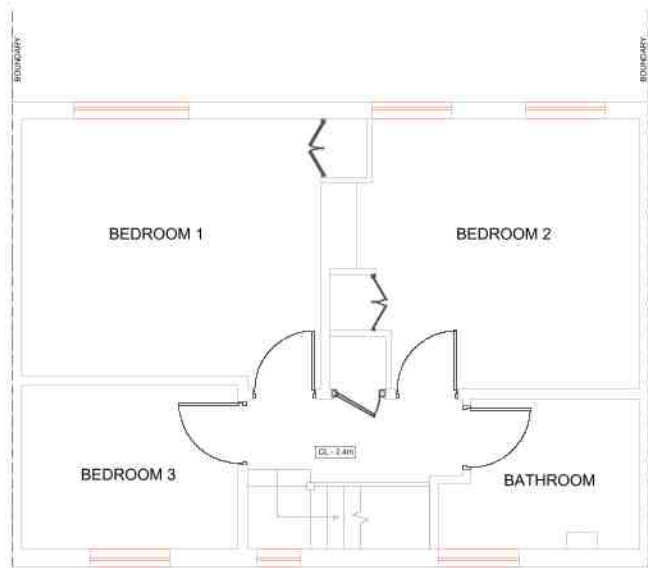


EXISTING 1ST FLR PLAN - (No change with proposed plans)

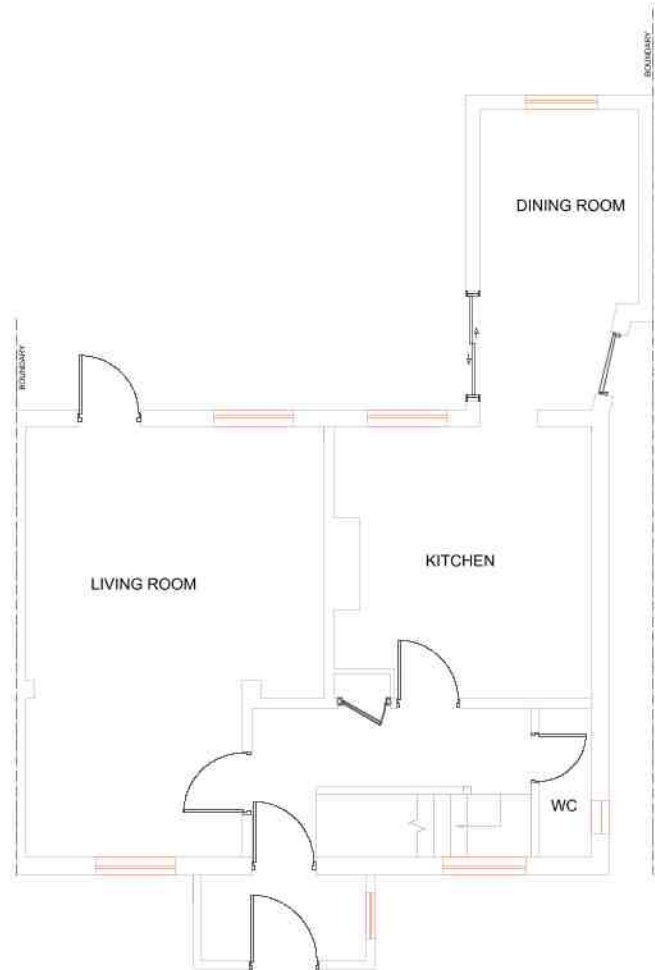

EXISTING GF PLAN

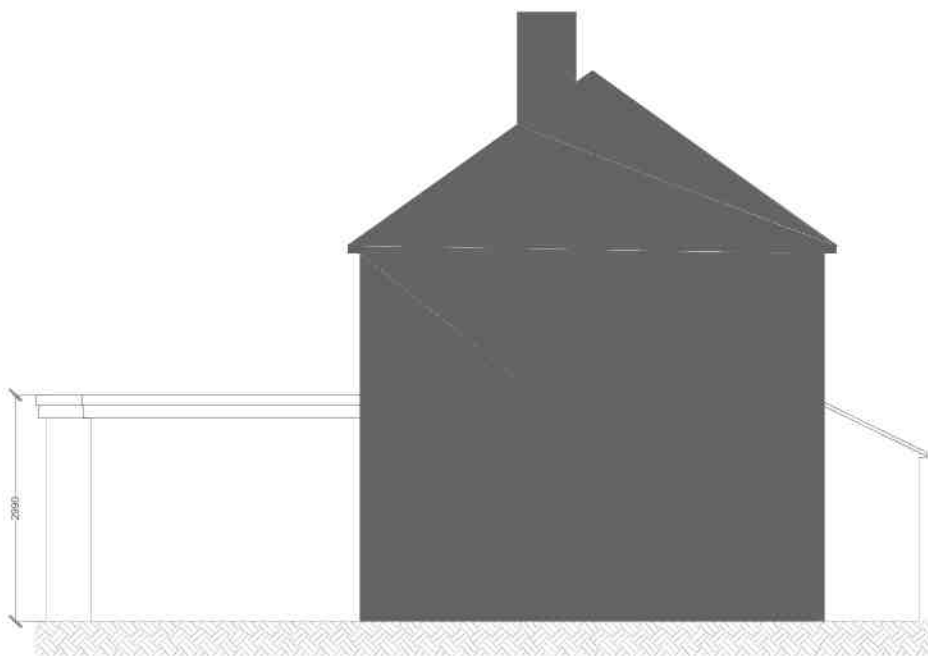


PROPOSED SIDE ELEVATION

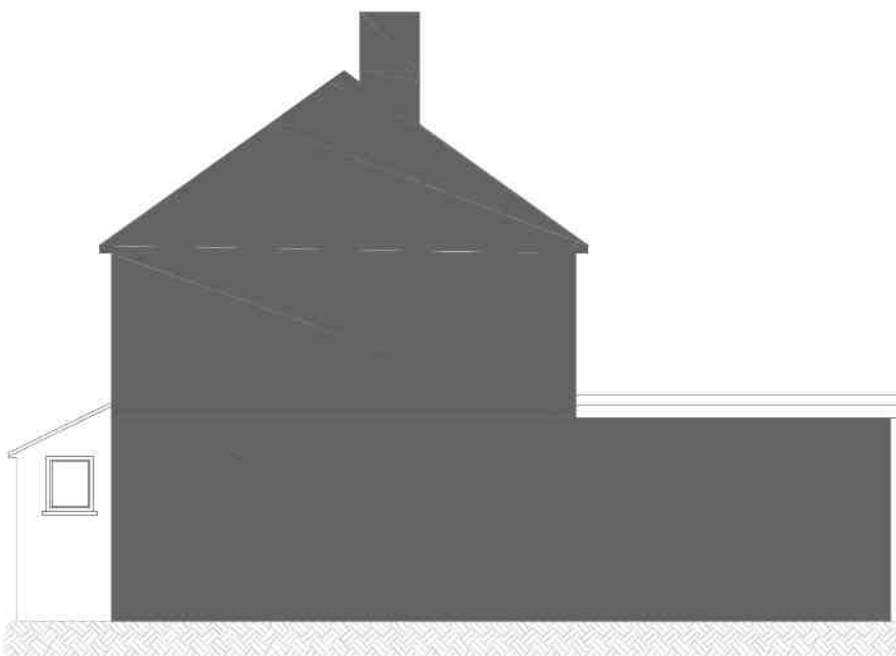


PROPOSED SIDE ELEVATION



PROPOSED FRONT ELEVATION

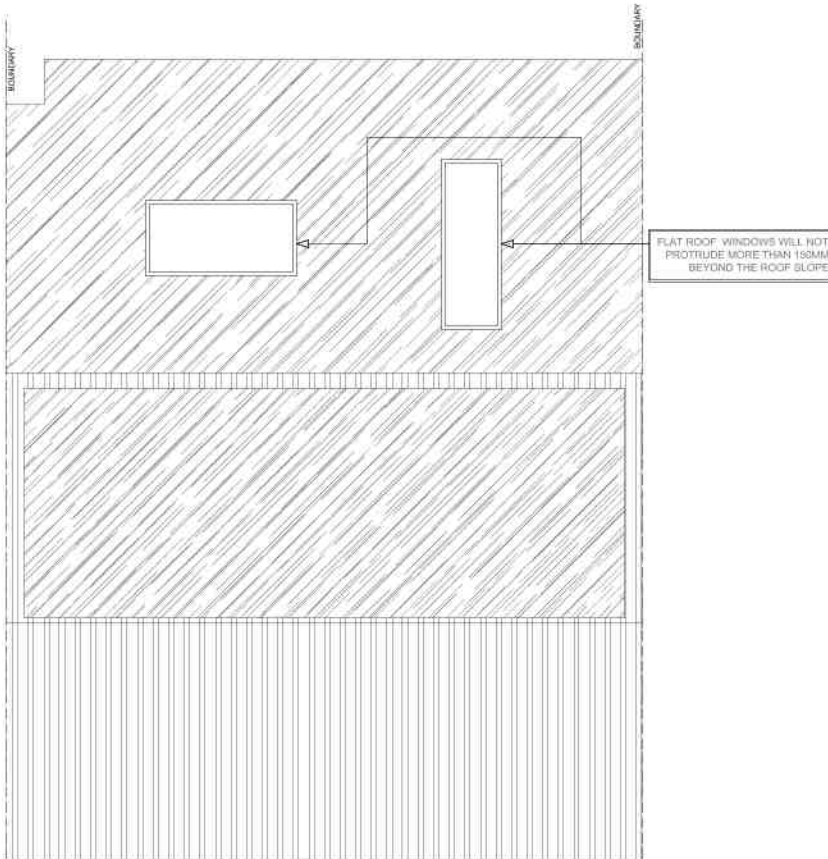

PROPOSED ROOF PLAN

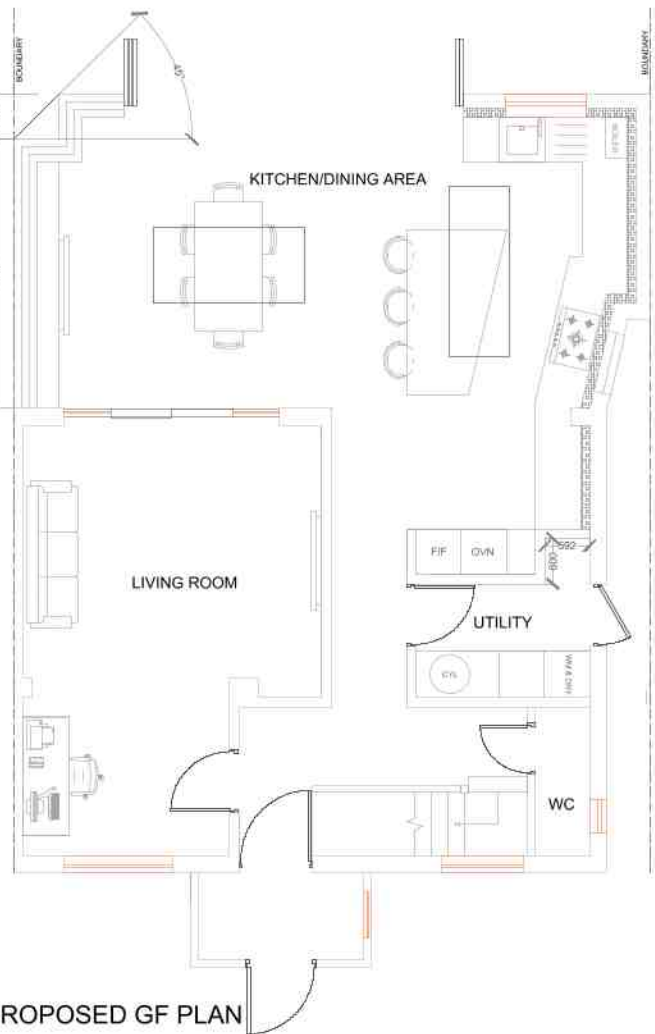

PROPOSED GF PLAN

Notes

1. This drawing is issued for planning purposes. Do not scale from the drawing for the purposes of construction.
2. Structure to be in accordance with Structural Engineers drawings.
3. All works to be carried out as per building regulations & approvals of statutory authorities
4. Party wall/fence matters to be agreed with adjoining owners

R1 For planning 23/11/2020 JSB

Rev	Revision Note	Revision Date	Drawn by	Checked by
-----	---------------	---------------	----------	------------

Project
281 LONG DRIVE

Drawing
PL-203.1 Existing and proposed plans and elevations - Extension

Designer
H-JAG
ARCHITECTURE
5 Birch Drive, Rickmansworth, Hertfordshire, WD3 7LS
Tel: 0203 430 3748
Email: jagg@h-jag.com

Drawing status
For planning

R1									
----	--	--	--	--	--	--	--	--	--

Drawn by	JSB	Checked by	
----------	-----	------------	--

Date	NOV 2020	Scale @ A1	1:100
------	----------	------------	-------