


MICHAEL OAKES ARCHITECTS LTD.


Michael Oakes (Director) B.A. Hons Arch, Dipl. Arch, Registered Architect

REGISTERED ARCHITECTS, DESIGNERS + ILLUSTRATORS


Telephone: 01895 235089 - E-mail: michaeloakesarchitect@googlemail.com

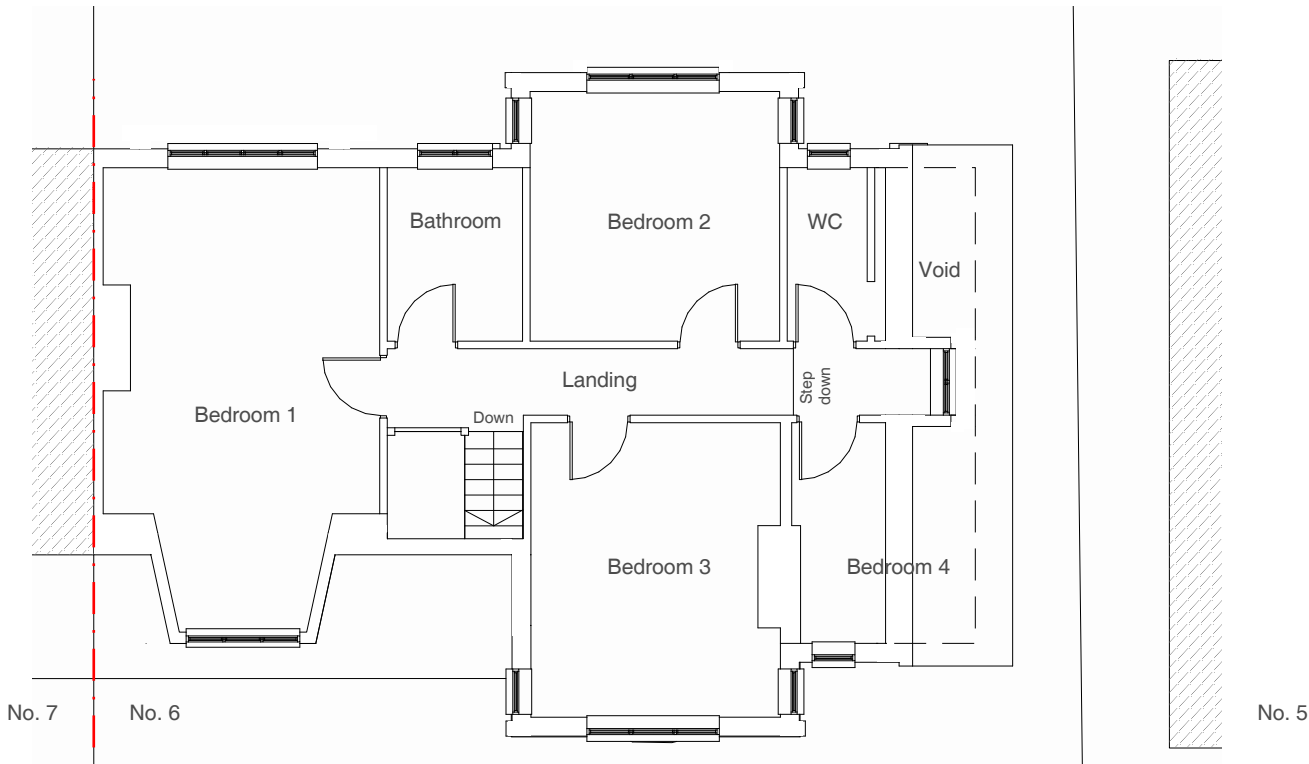


Existing First Floor Plan

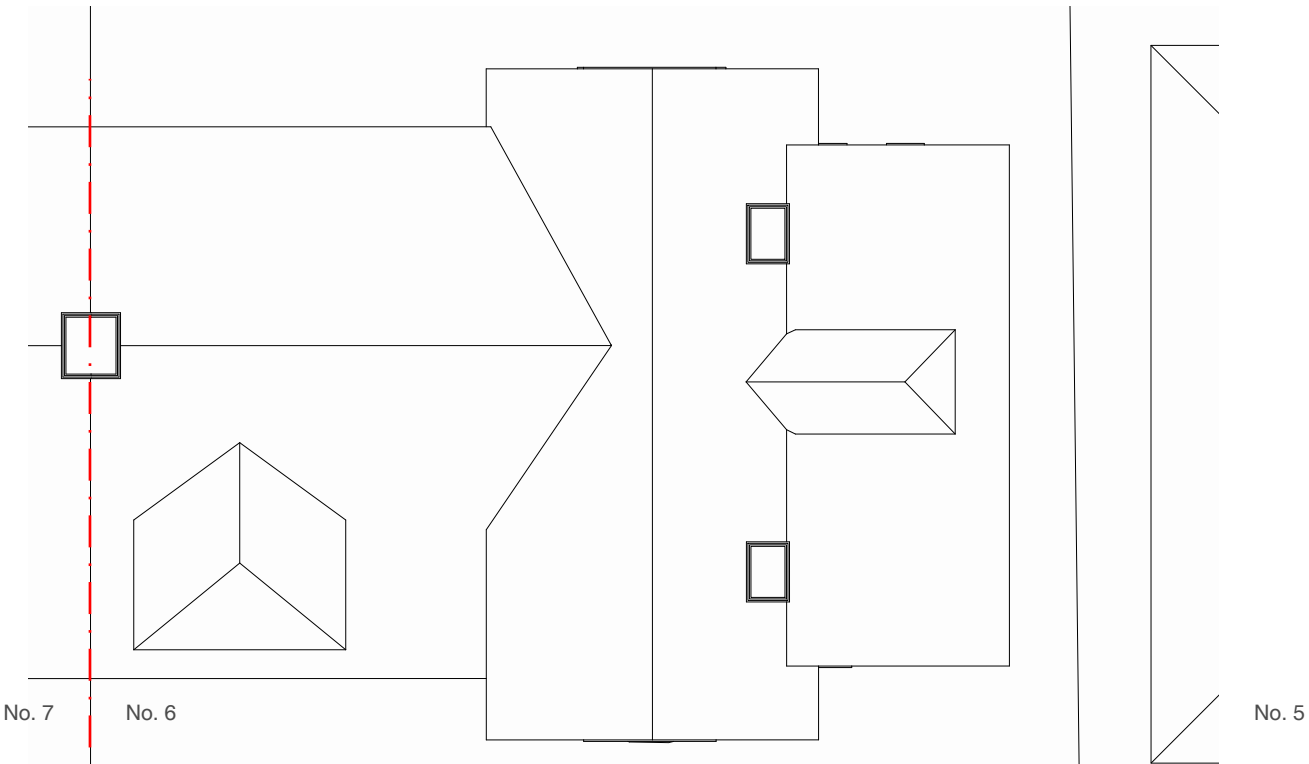

Existing Roof Plan

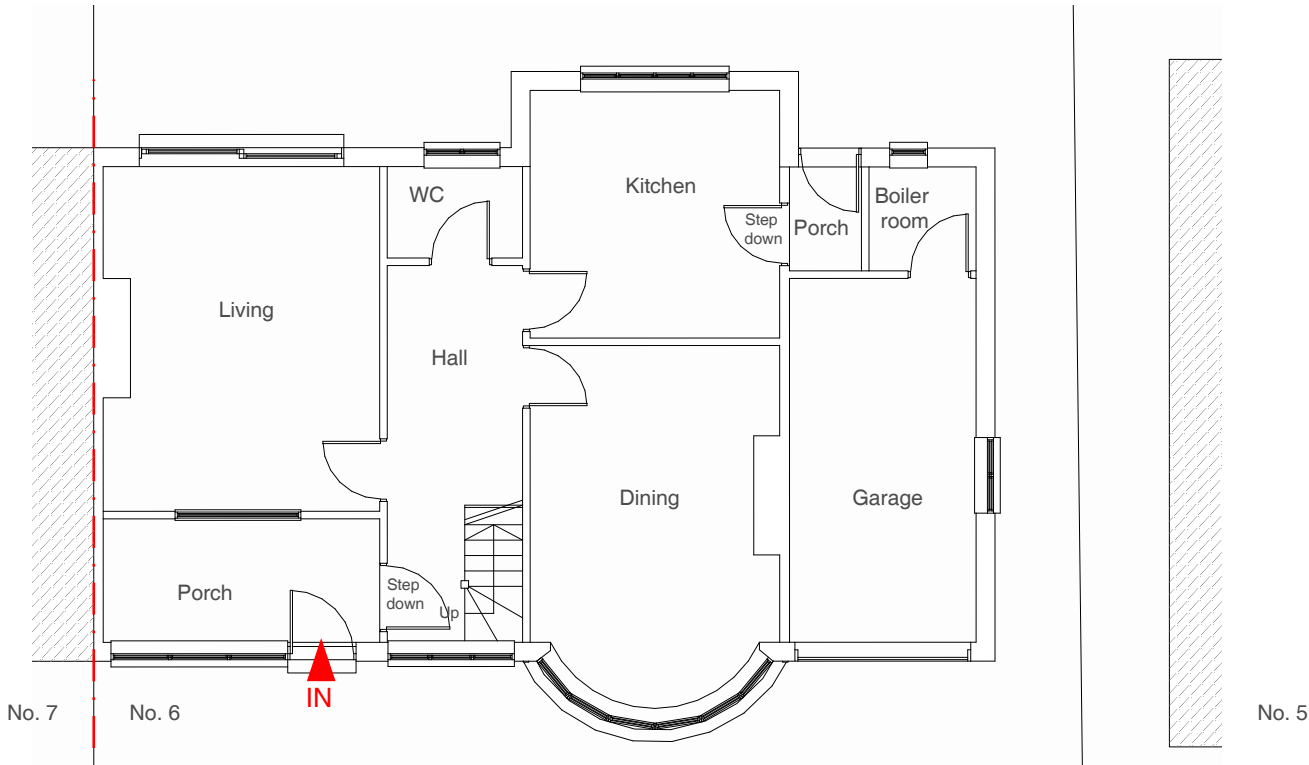

Existing Ground Floor Plan

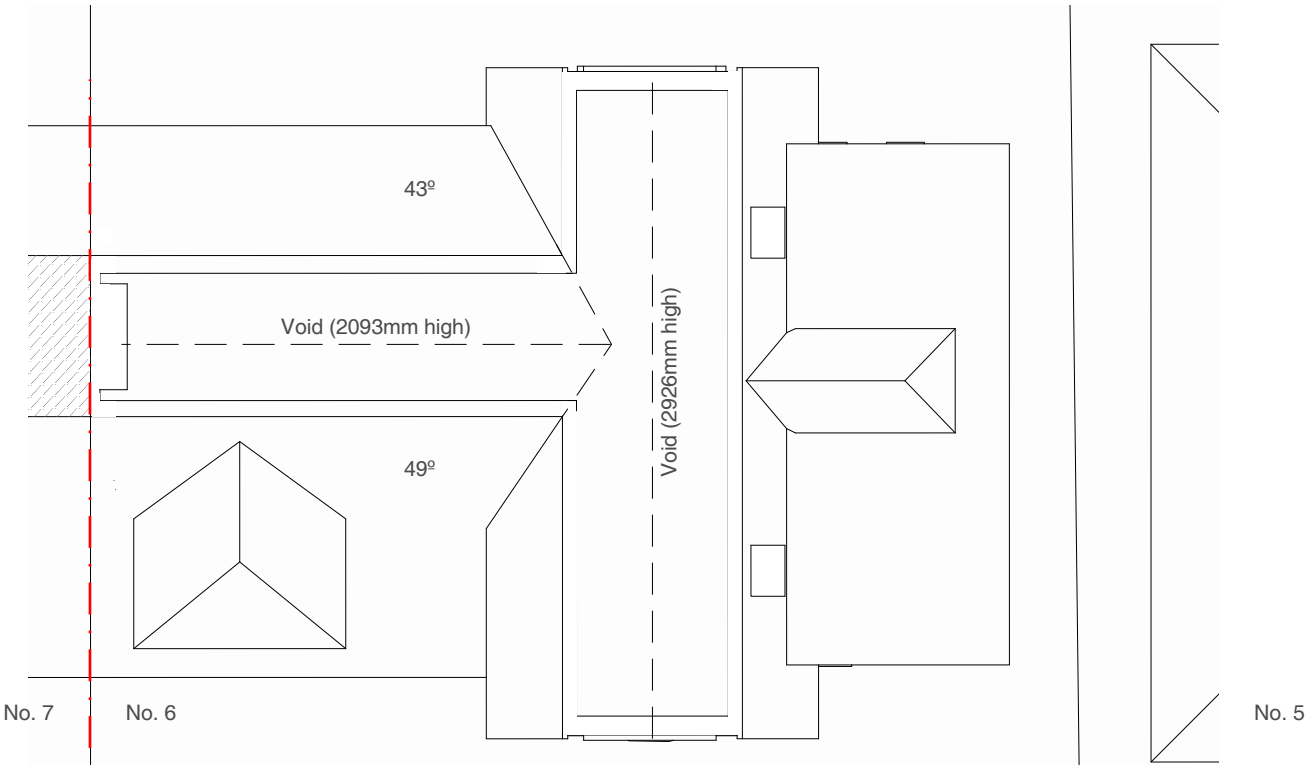


Existing Loft Floor Plan

Address
6 Almond Avenue,
Ickenham,
UB10 8NA

Client
Everard Mascarenhas

Date
January
2020

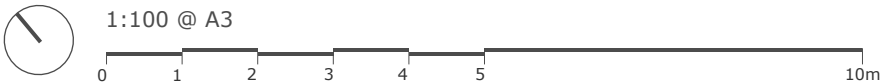

Drawing Title
Existing
Floor Plans

Planning Application for a Loft Extension
and Conversion

Project no. / Stage /
0056- PLA-

Drawing no. / Revision
02_A

Revision notes:
A - First Issue

Drawn by: LW + IR

MICHAEL OAKES ARCHITECTS LTD.

Michael Oakes (Director) B.A. Hons Arch, Dipl. Arch, Registered Architect

REGISTERED ARCHITECTS, DESIGNERS + ILLUSTRATORS

Telephone: 01895 235089 - E-mail: michaeloakesarchitect@googlemail.com



Existing Front Elevation



Existing Side Elevation / Section A-A



Existing Side Elevation



Existing Rear Elevation

Address	Client	Date
6 Almond Avenue, Ickenham, UB10 8NA	Everard Mascarenhas	January 2020



Drawing Title
Existing Elevations
Planning Application for a Loft Extension and Conversion

Project no. / Stage /	Drawing no. / Revision
0056- PLA-	03_A
Revision notes:	Drawn by: LW + IR
A - First Issue	