


GARDEN

Existing soakaway

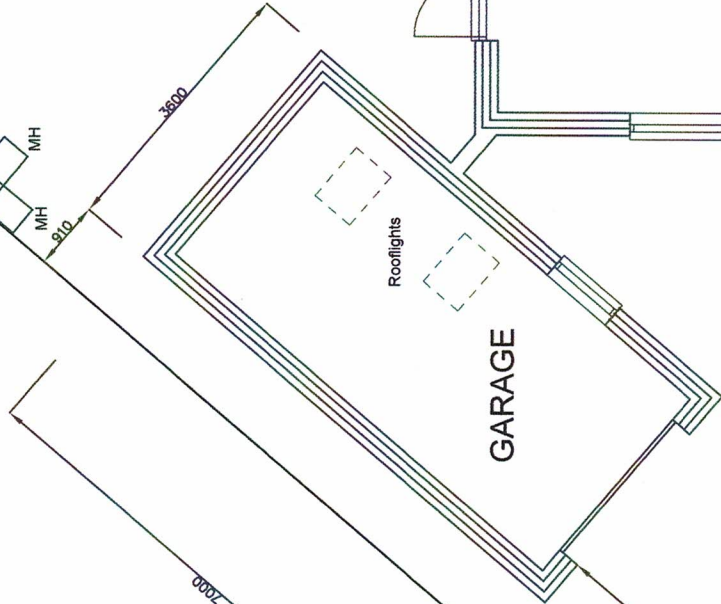

GARAGE

LOUNGE

DINING

KITCHEN

HALL

SHOWER & WC

PARKING


GROUND FLOOR

FORECOURT

Redundant box

Telecom

Telecom

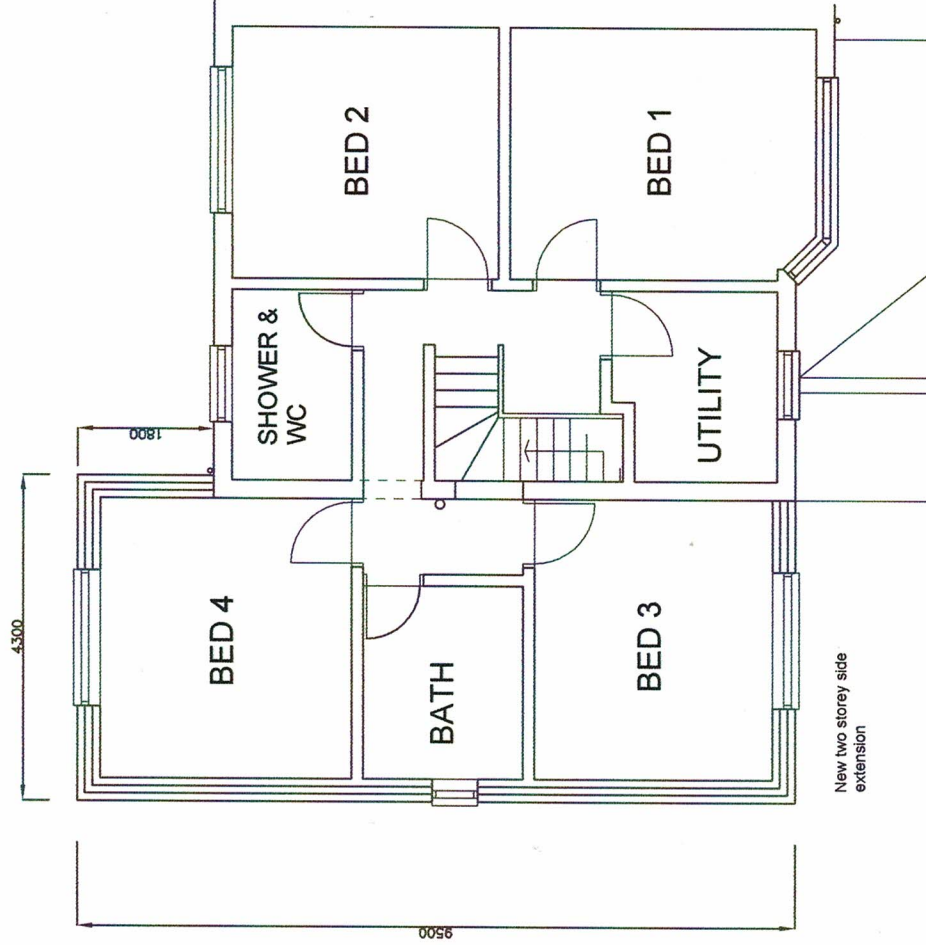

New two storey side extension

FIRST FLOOR

6519 - 14

01 September 2020

1:100 @ A3

PROPOSALS 1:100

2 WOODCROFT CRESCENT

UXBRIDGE UB10 9JA

ROYAL INSTITUTE OF BRITISH ARCHITECTS CHARTERED PRACTICE

PEGLEY D'ARCY
ARCHITECTS

78 YORK STREET, LONDON W1H 1DP
T: 0207 112 7500 M: 07983 657263
© PEGLEY D'ARCY LIMITED CO. NR 02593300 REGISTERED IN LONDON

NOTICE

- 1) This drawing is copyright property of Pegley D'Arcy Limited and may not be copied, transmitted or otherwise used without express, written permission.
- 2) As a preliminary layout, all dimensions and levels are to be checked on site prior to any works.
- 3) Any discrepancies or queries are to be resolved before progressing any works on site.
- 4) All works to conform to approved drawings and specification.
- 5) Errors and omissions accepted.