
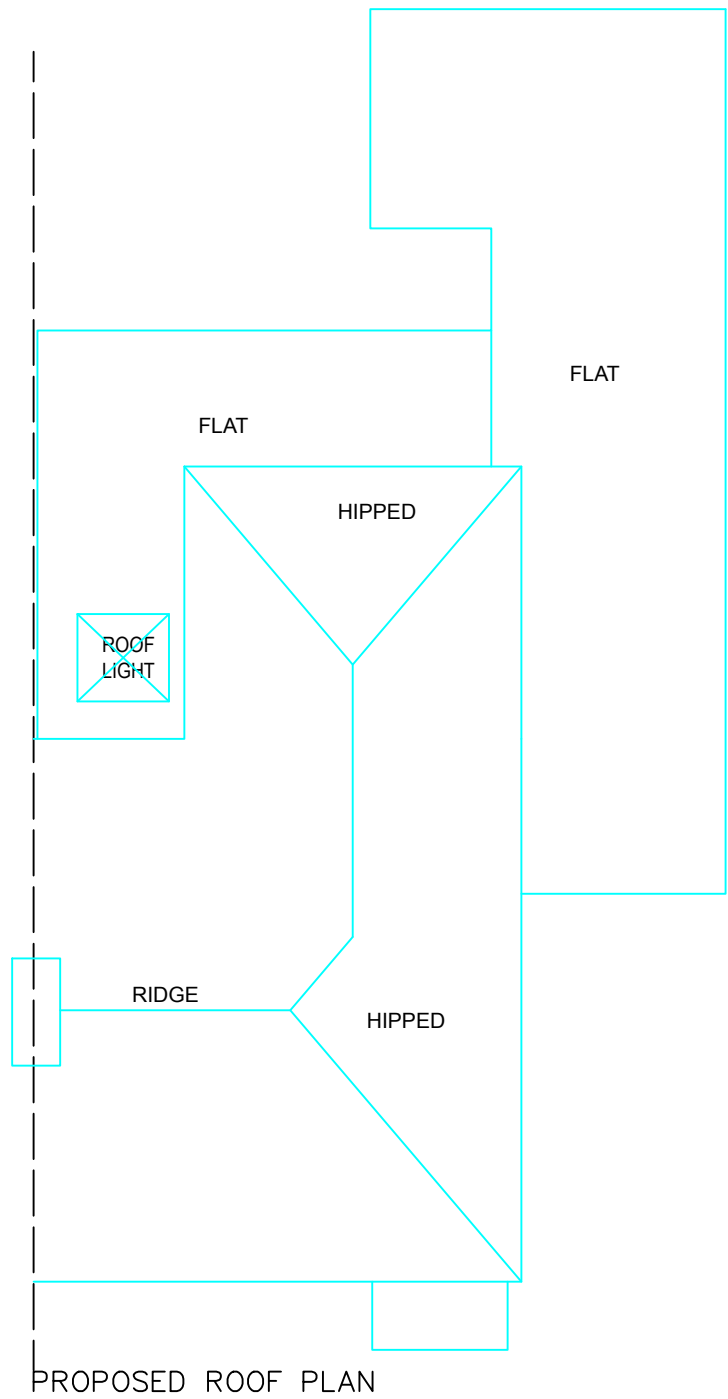
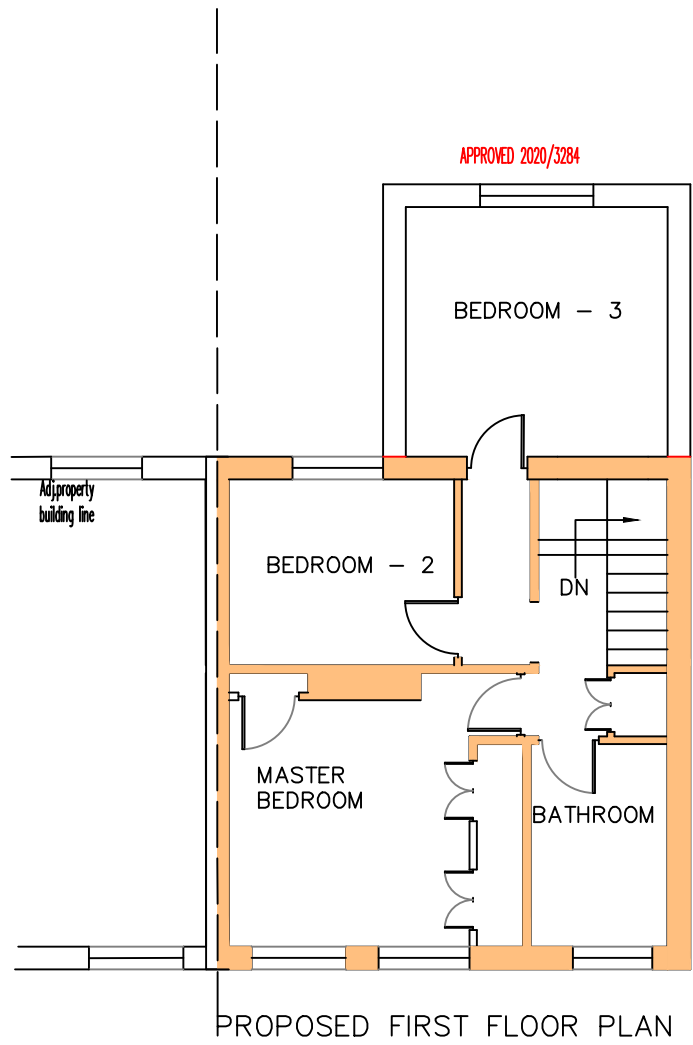
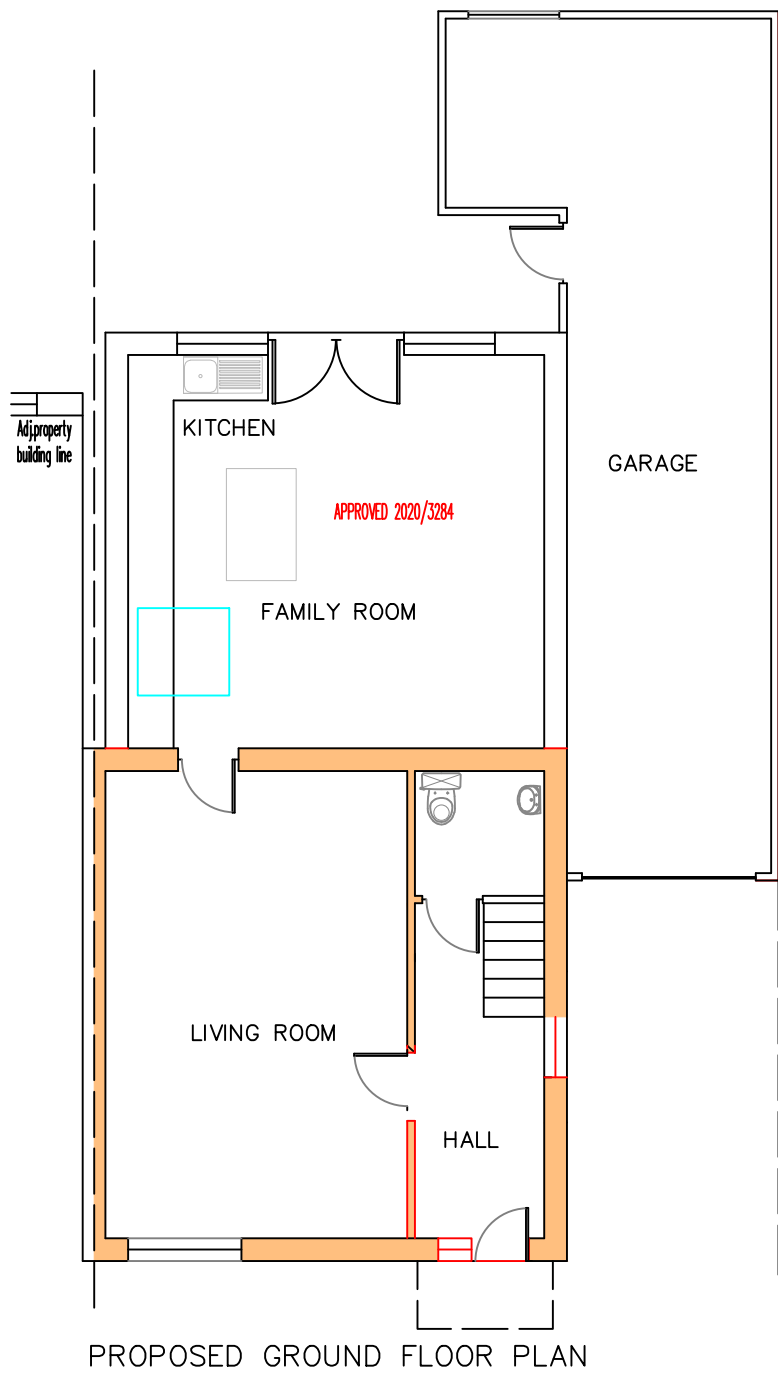
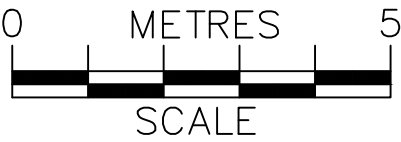


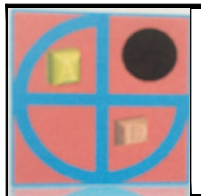

APPROVED EXTENSION IS NOT PART OF THIS APPLICATION

	PROJECT:	70 Apple Tree Avenue West Drayton	DRAWN BY:	P.S.	DRAWING TITLE:		ArchDezine Limited archdeziner7@gmail.com
	PROPOSED SIDE PORCH DEMOLITION AND NEW FRONT DOOR		DATE:	08/12/2020	PROPOSED PLANS		
			SCALE:	1:100@A3			
			FILENAME:	20052	DRAWING NUMBER:	AA—04	