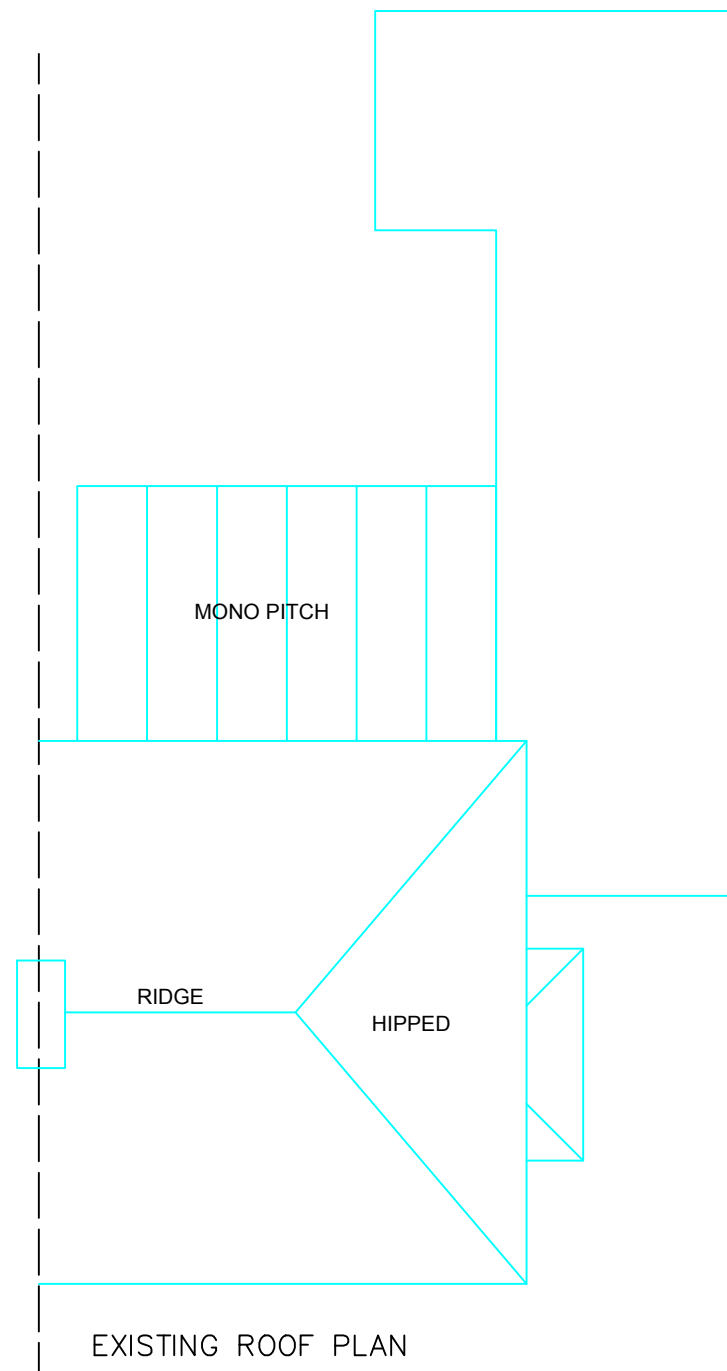
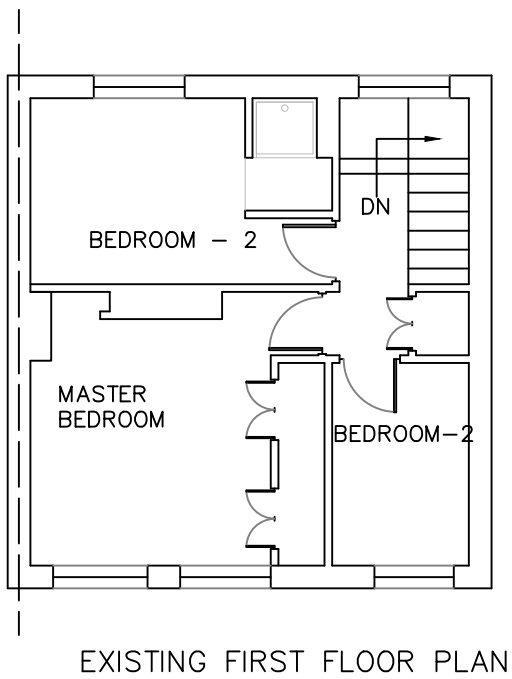
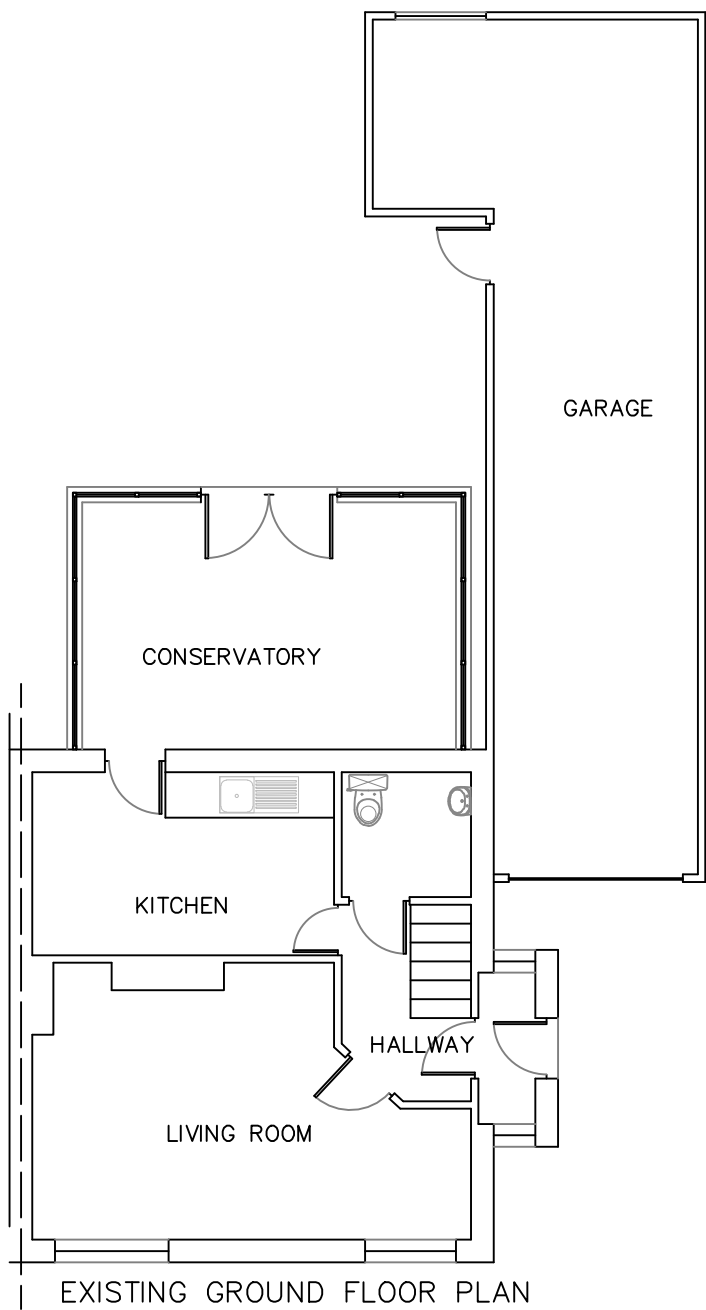
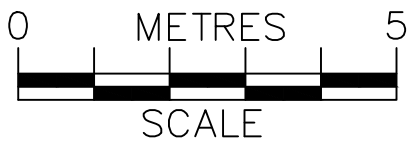


PROJECT:

PROPOSED SIDE PORCH DEMOLITION AND NEW FRONT DOOR

70 Apple Tree Avenue
West Drayton

DRAWN BY:

P.S.

DATE:

30/09/2020

SCALE:

1:100@A3

FILENAME:

20052

DRAWING TITLE:

EXISTING PLANS

DRAWING NUMBER:

AA-02

ArchDezine Limited
archdeziner7@gmail.com