



NOTES RELATING TO THIS DRAWING


ALL DIMENSIONS ARE TO BE CHECKED ON SITE PRIOR TO COMMENCEMENT OF ANY WORKS, AND ANY DISCREPANCIES REPORTED IMMEDIATELY TO THE ENGINEER.

THIS DRAWING IS TO BE READ IN CONJUNCTION WITH ALL OTHER DESIGN TEAM DETAILS AND SPECIFICATIONS.

DO NOT USE THIS DRAWING TO BUILD FROM WITHOUT IT BEING NOTED AS ISSUED FOR "CONSTRUCTION" IN THE TITLE PANEL BELOW.

- 1 RENDERED FINISH
- 2 NEW WINDOWS TO MATCH EXISTING APPEARANCE
- 3 BIFOLD DOORS
- 4 VELUX ROOFLIGHTS
- 5 TILED FINISH TO MATCH EXISTING

- LEGEND:**
- RETAINED STRUCTURE
 - NEW STUD WALL
 - NEW BRICKWORK WALL
 - NEW BLOCKWORK WALL

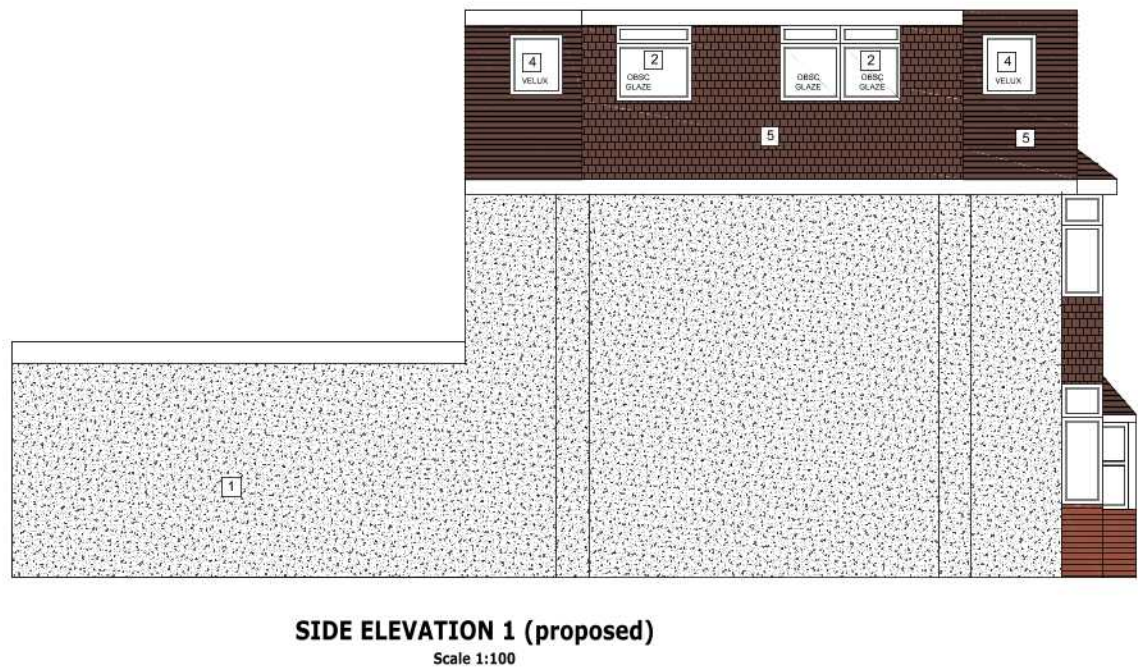

Inspired PLANS

45/46 The Arches, Alma Road, Windsor, Berkshire, SL4 1QZ
Email: info@inspiredplans.co.uk
www.inspiredplans.co.uk

P2	ISSUE FOR PLANNING	SPS	JM	NOV 20
P1	ISSUE FOR PLANNING	SPS	JM	OCT 20
Rev.	Description	By	Chkd.	Date

Drawing:	ISSUE FOR INFORMATION		
Client:	TINA AHUJA		
Project:	52 CHAPEL LANE, UXBRIDGE UB8 3DS		
Title:	PROPOSED PLANS AND ELEVATIONS		
Drawn:	SPS	Chkd:	JM
Scale:	Noted @ A2	Date:	NOV 20
Drawing Status:	PLANNING ISSUE	Rev.	P2
Job No.	IP/2020/175	Drawing No.	A02