




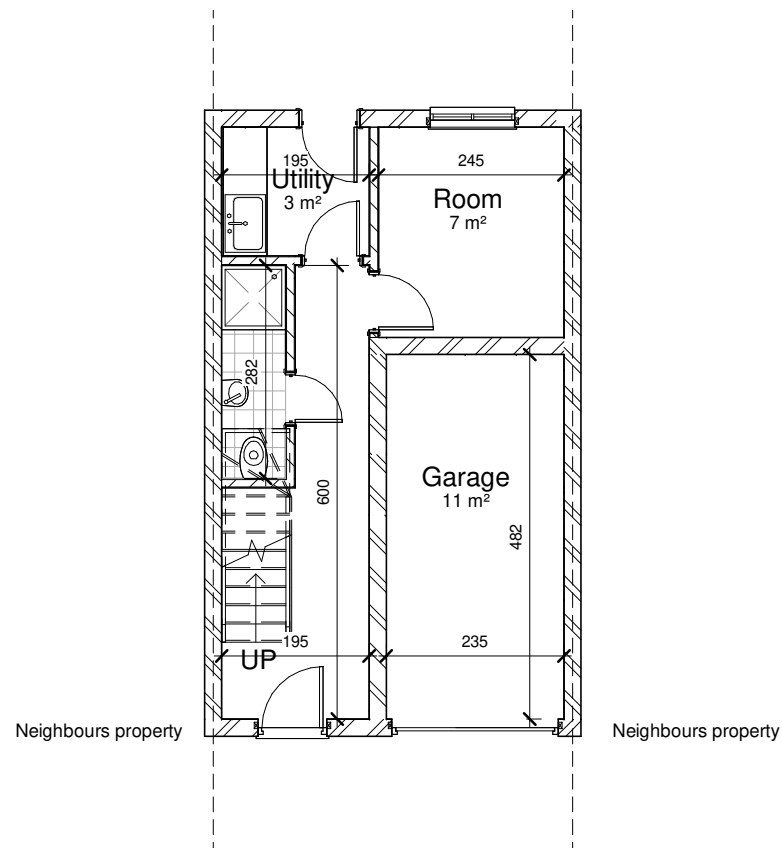


1 00-Ground floor - Existing
1 : 100

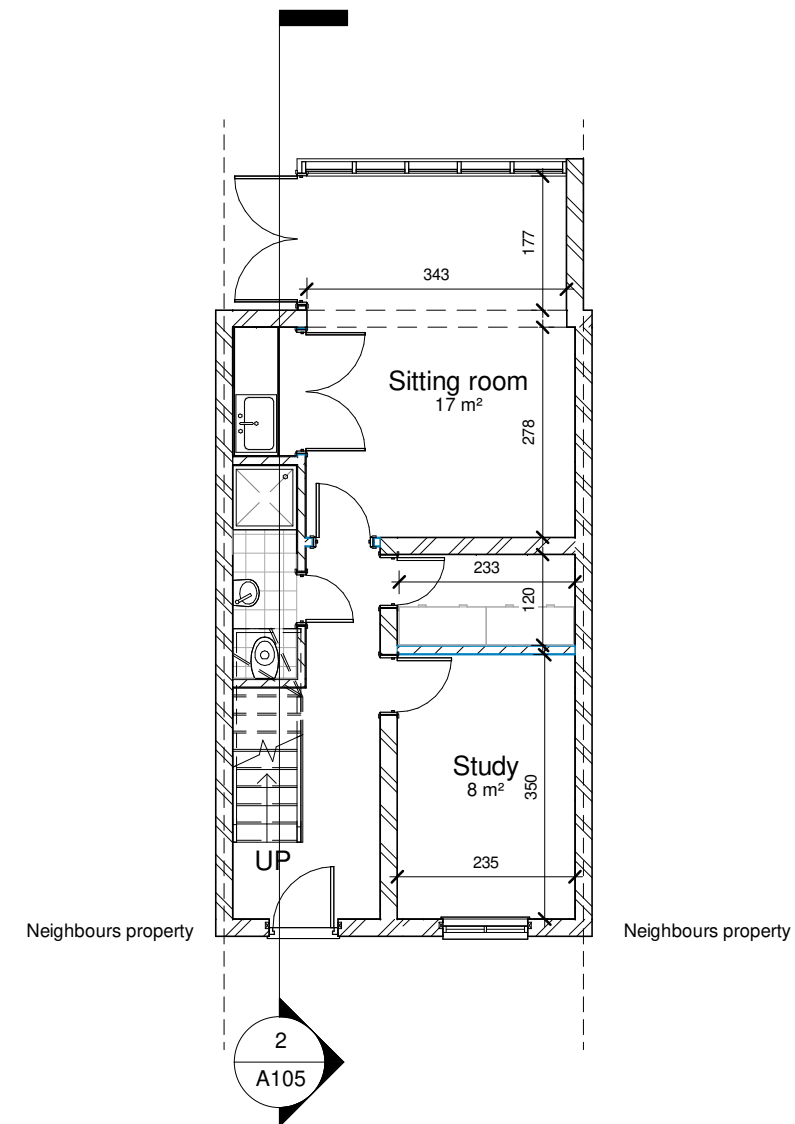


2 00-Ground floor - Proposed
1 : 100

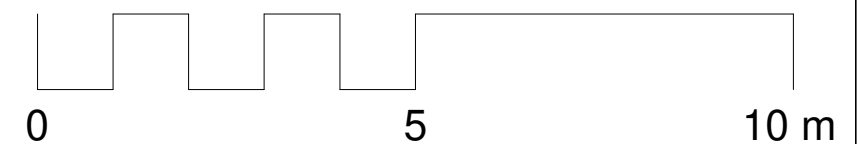


THE MARKET DESIGN & BUILD A TRUE DESIGN & BUILD COMPANY	320 High Street Harlington, Hayes, Middlesex, UB3 5DU t:0203 432 5269 www.themarketdesignbuild.com info@themarketdesignbuild.com	RIBA  Chartered Practice	COPYRIGHT This drawing has been produced by The Market Design & Build's Chartered Architect and is not to be used or reproduced by any other party for any purpose. Site survey to be conducted before any building work is carried out. Any discrepancies to be reported to architect.	All measurements to be checked prior to construction. Any changes to be reported back to this office. Contractor responsible for calling out building control officer as required at stages requested by council.	ISSUE: TENDER ISSUE PROJECT: 11 Arklay Close, Uxbridge, UB8 3WP	TITLE: Ground floor Scale (@ A3): 1 : 100 Date: OCT 2020	DWG NO: A101 + A201 By: Daariq Checked By: Stefan
---	---	---	---	---	--	---	--

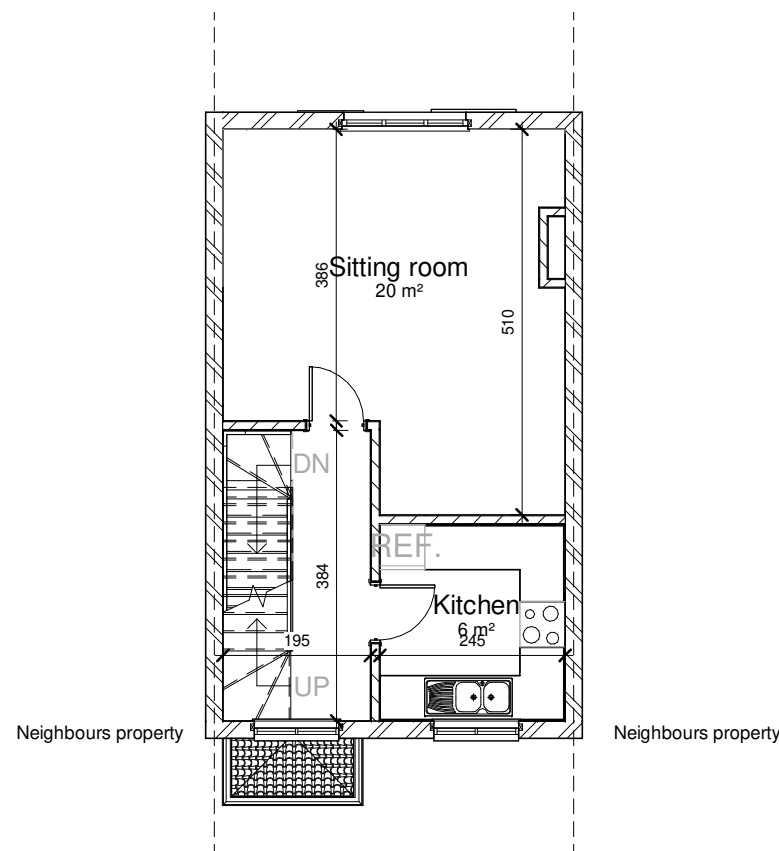


1 01-First floor - Existing
1 : 100

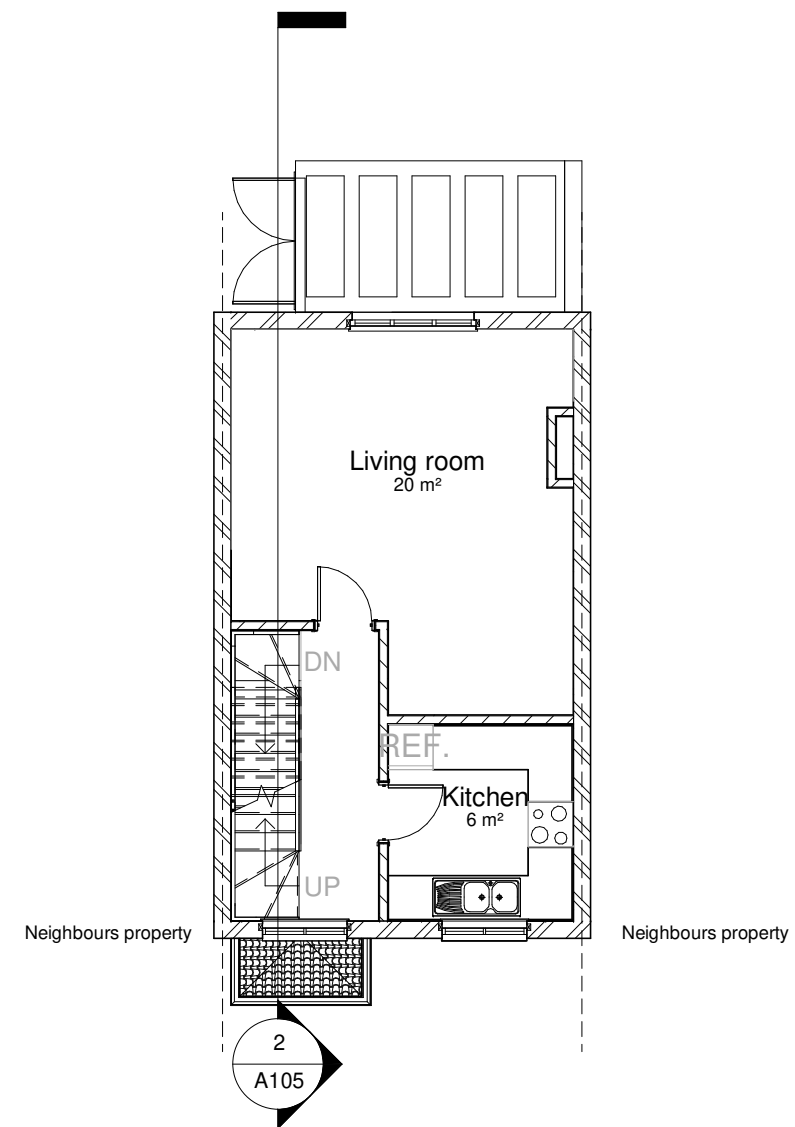


2 01-First floor - Proposed
1 : 100

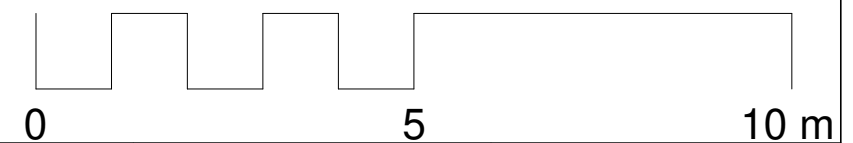


THE MARKET DESIGN & BUILD A TRUE DESIGN & BUILD COMPANY	320 High Street Harlington, Hayes, Middlesex, UB3 5DU t:0203 432 5269 www.themarketdesignbuild.com info@themarketdesignbuild.com	RIBA Chartered Practice	COPYRIGHT This drawing has been produced by The Market Design & Build's Chartered Architect and is not to be used or reproduced by any other party for any purpose. Site survey to be conducted before any building work is carried out. Any discrepancies to be reported to architect.	All measurements to be checked prior to construction. Any changes to be reported back to this office. Contractor responsible for calling out building control officer as required at stages requested by council.	ISSUE: TENDER ISSUE	TITLE First floor		DWG NO: A102 + A202
					PROJECT 11 Arklay Close, Uxbridge, UB8 3WP	Scale (@ A3) 1 : 100	Date OCT 2020	By: Daariq Checked By: Stefan

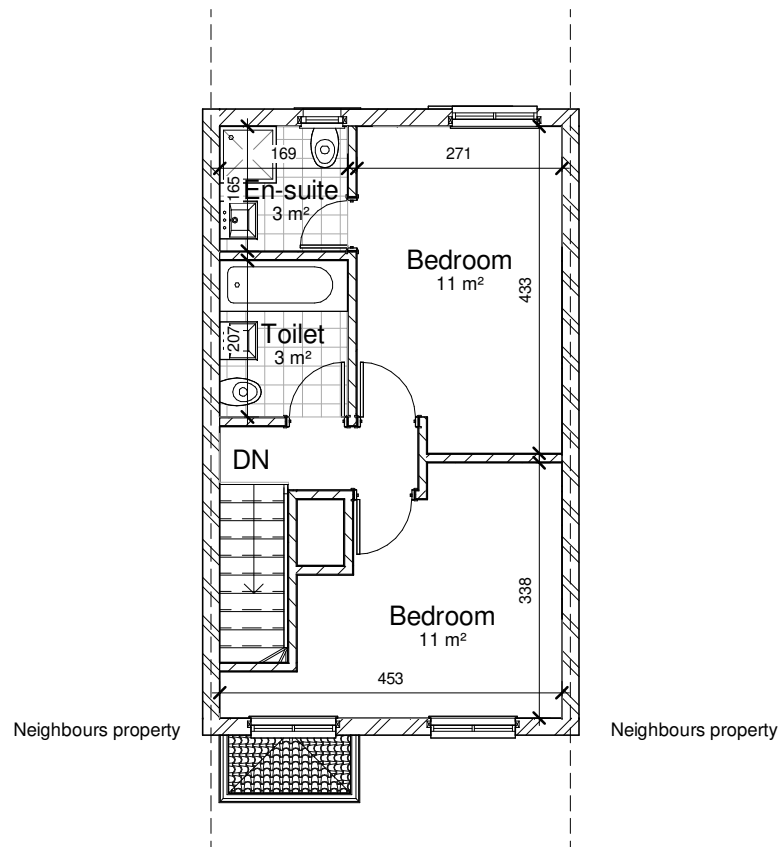


2 02 - Second Floor - Existing
1 : 100

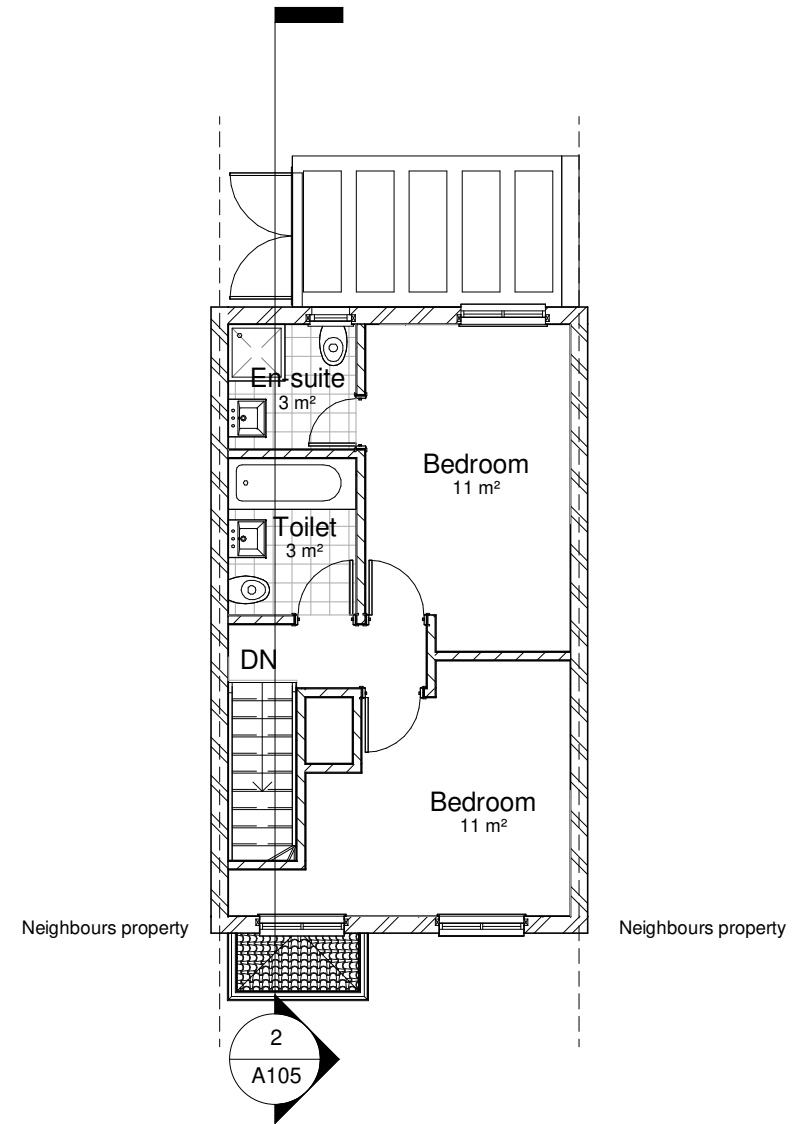


1 02 - Second Floor - Proposed
1 : 100

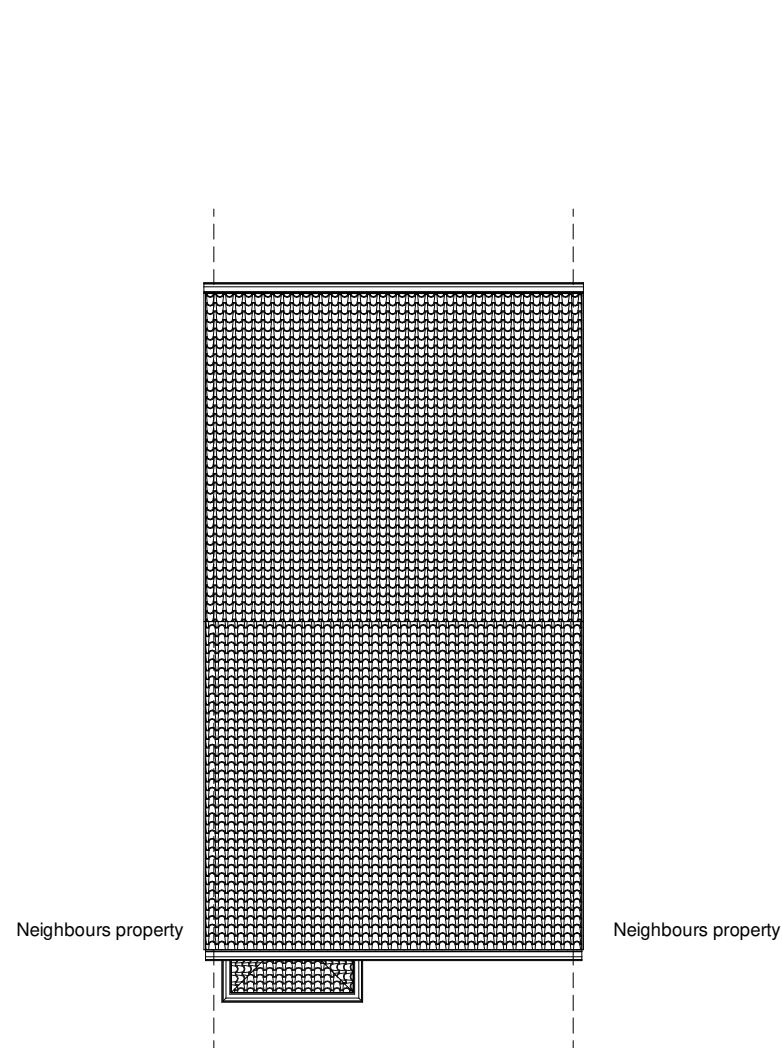

1 Site - Existing
1 : 100

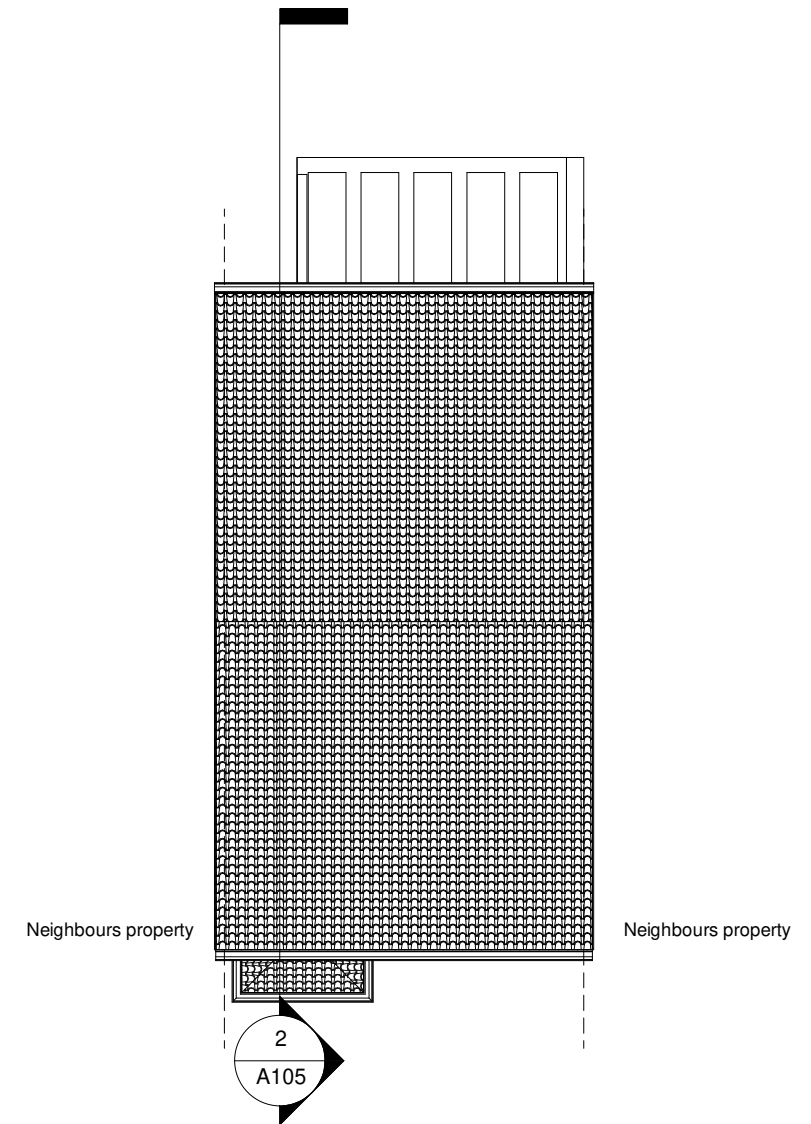

2 Site - Proposed
1 : 100

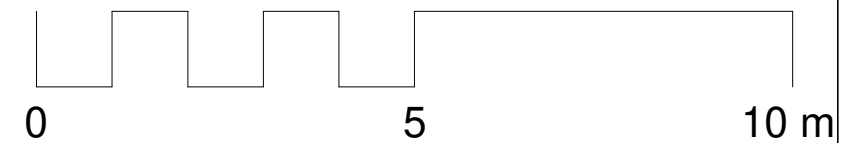


THE MARKET DESIGN & BUILD A TRUE DESIGN & BUILD COMPANY	320 High Street Harlington, Hayes, Middlesex, UB3 5DU t:0203 432 5269 www.themarketdesignbuild.com info@themarketdesignbuild.com	RIBA  Chartered Practice	COPYRIGHT This drawing has been produced by The Market Design & Build's Chartered Architect and is not to be used or reproduced by any other party for any purpose. Site survey to be conducted before any building work is carried out. Any discrepancies to be reported to architect.	All measurements to be checked prior to construction. Any changes to be reported back to this office. Contractor responsible for calling out building control officer as required at stages requested by council.	ISSUE: TENDER ISSUE PROJECT: 11 Arklay Close, Uxbridge, UB8 3WP	TITLE: Roof plan Scale (@ A3): 1 : 100 Date: OCT 2020	DWG NO: A104 + A204 By: Daariq Checked By: Stefan
---	---	--	--	---	--	--	--




2


Proposed - Section

1 : 100

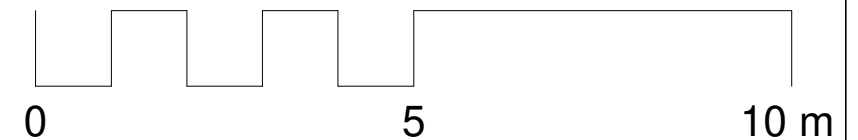


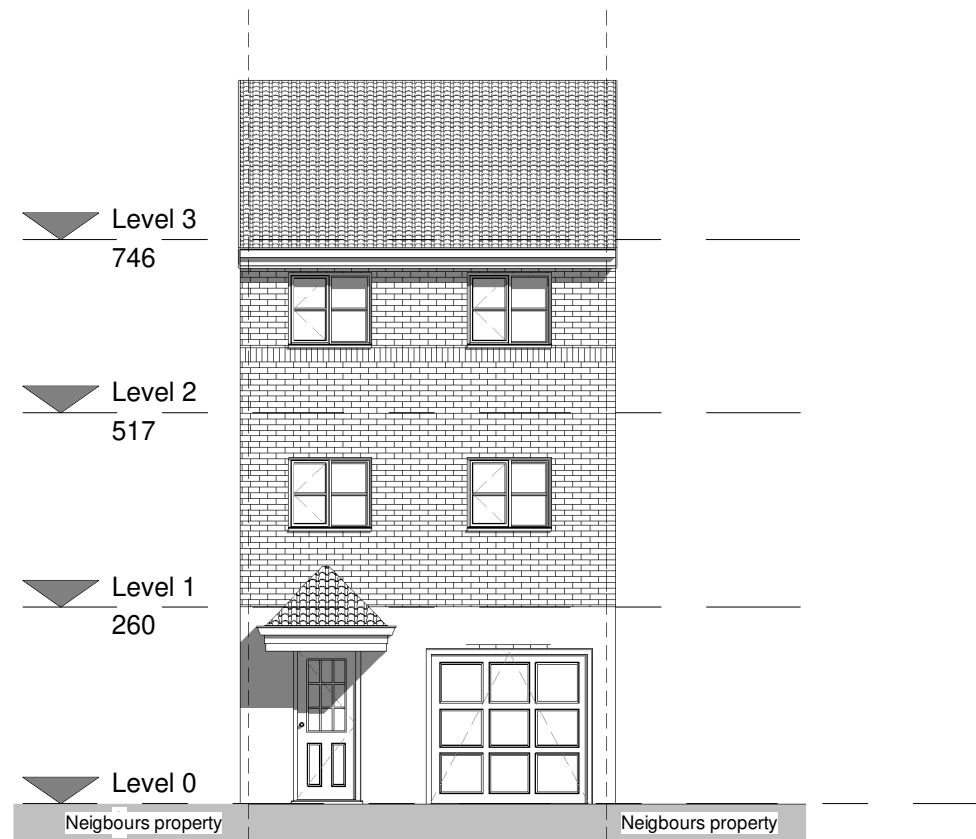


1 Front elevation - Existing
1 : 100

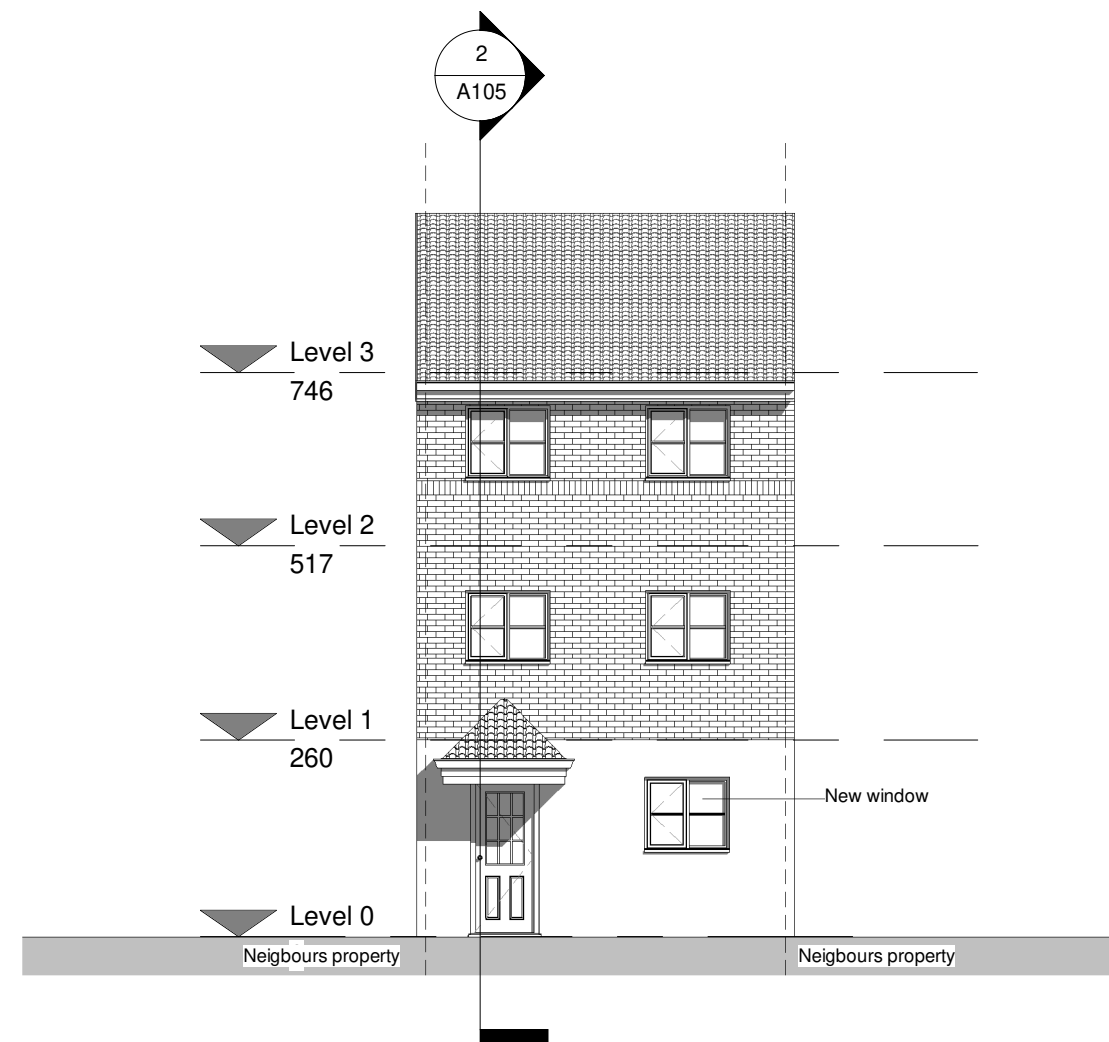


2 Front elevation - Proposed
1 : 100

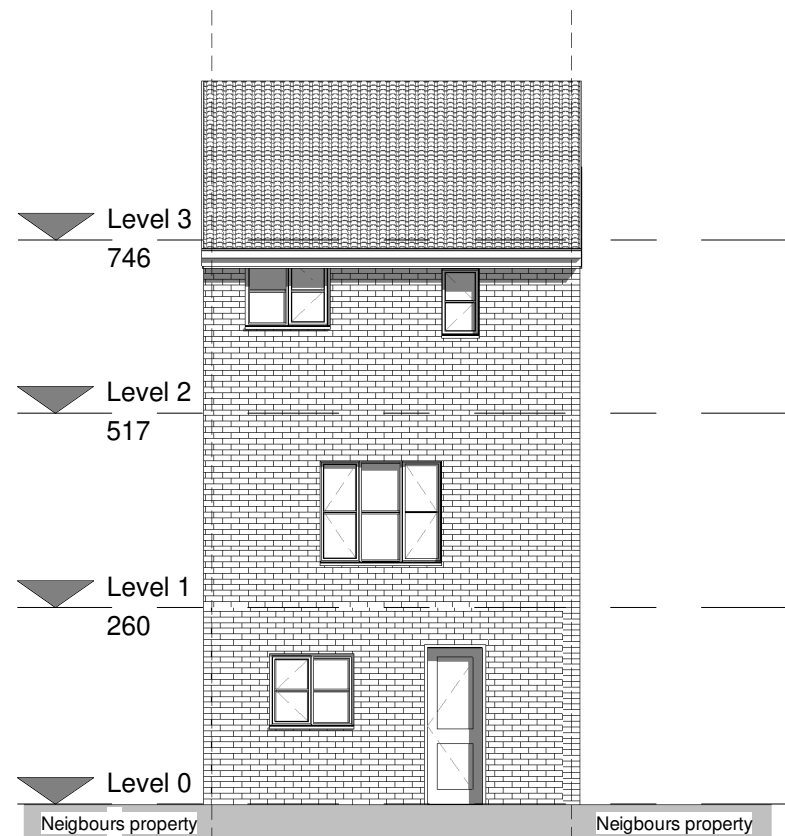


1 Rear elevation - Existing
1 : 100

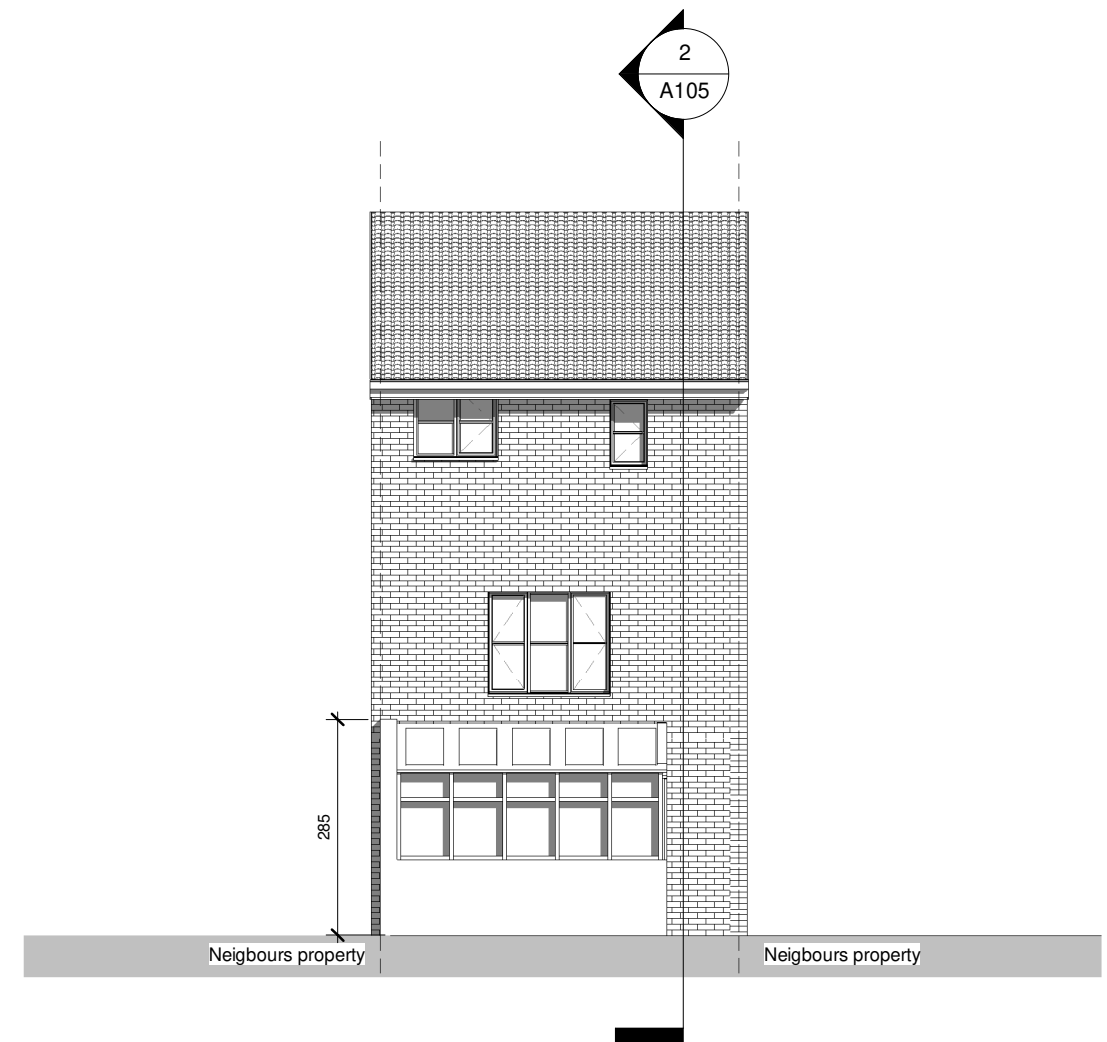


2 Rear elevation - Proposed
1 : 100

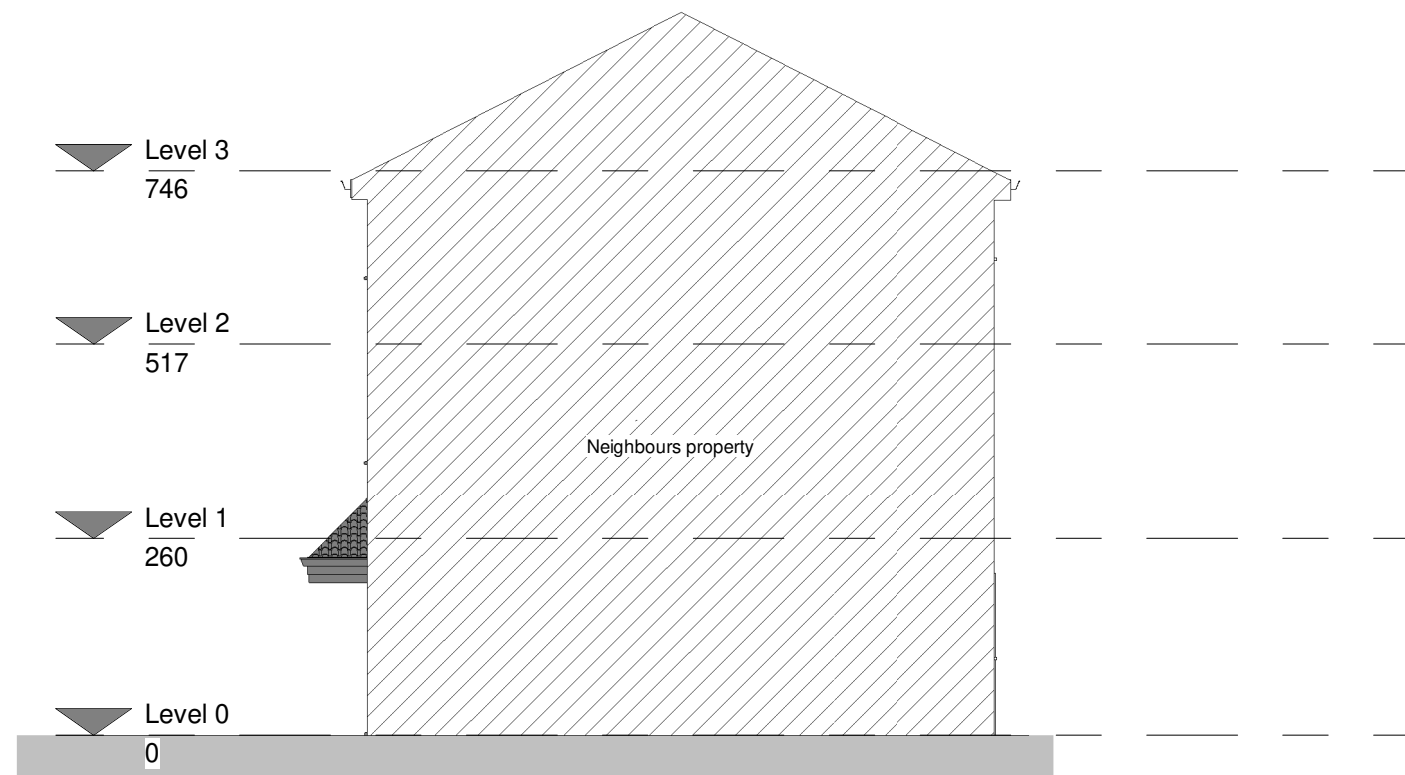


1 East elevation - Existing
1 : 100

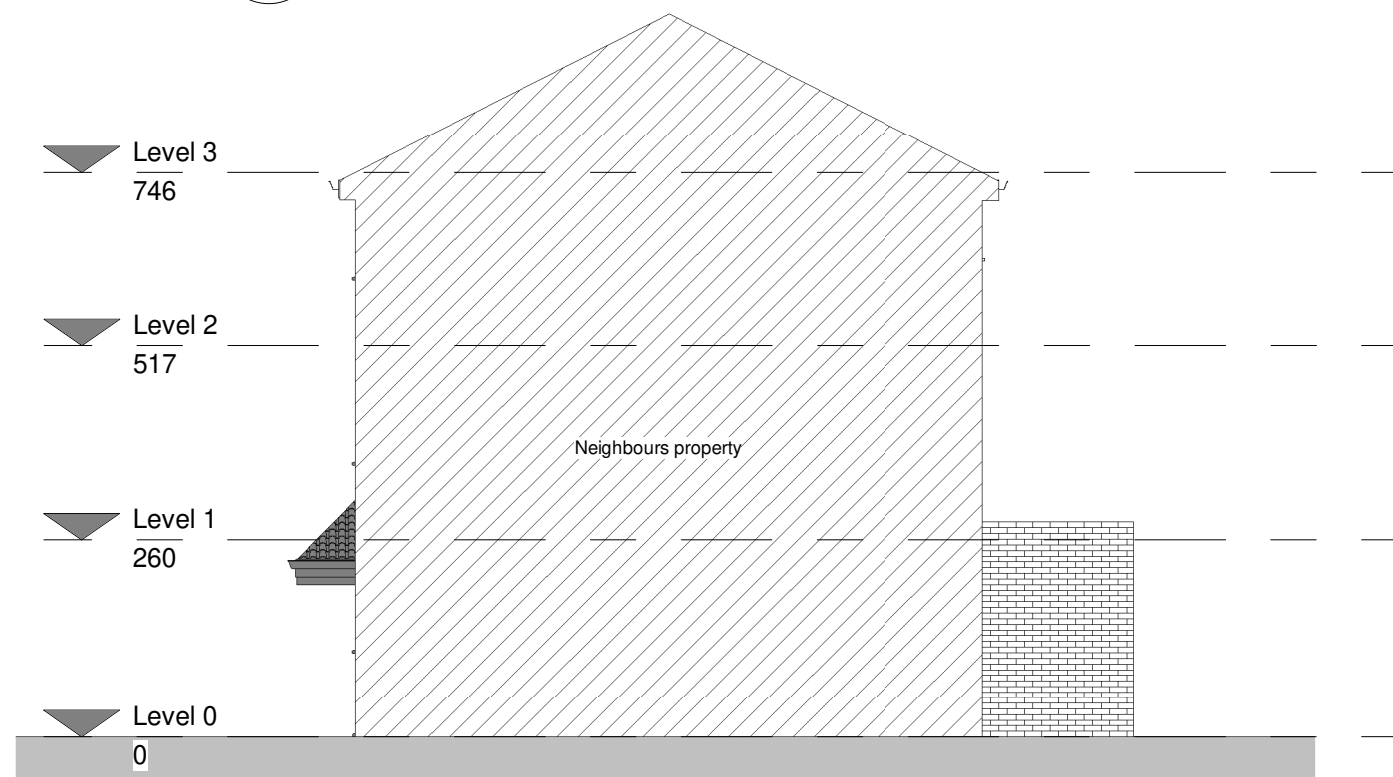

2 East elevation - Proposed
1 : 100

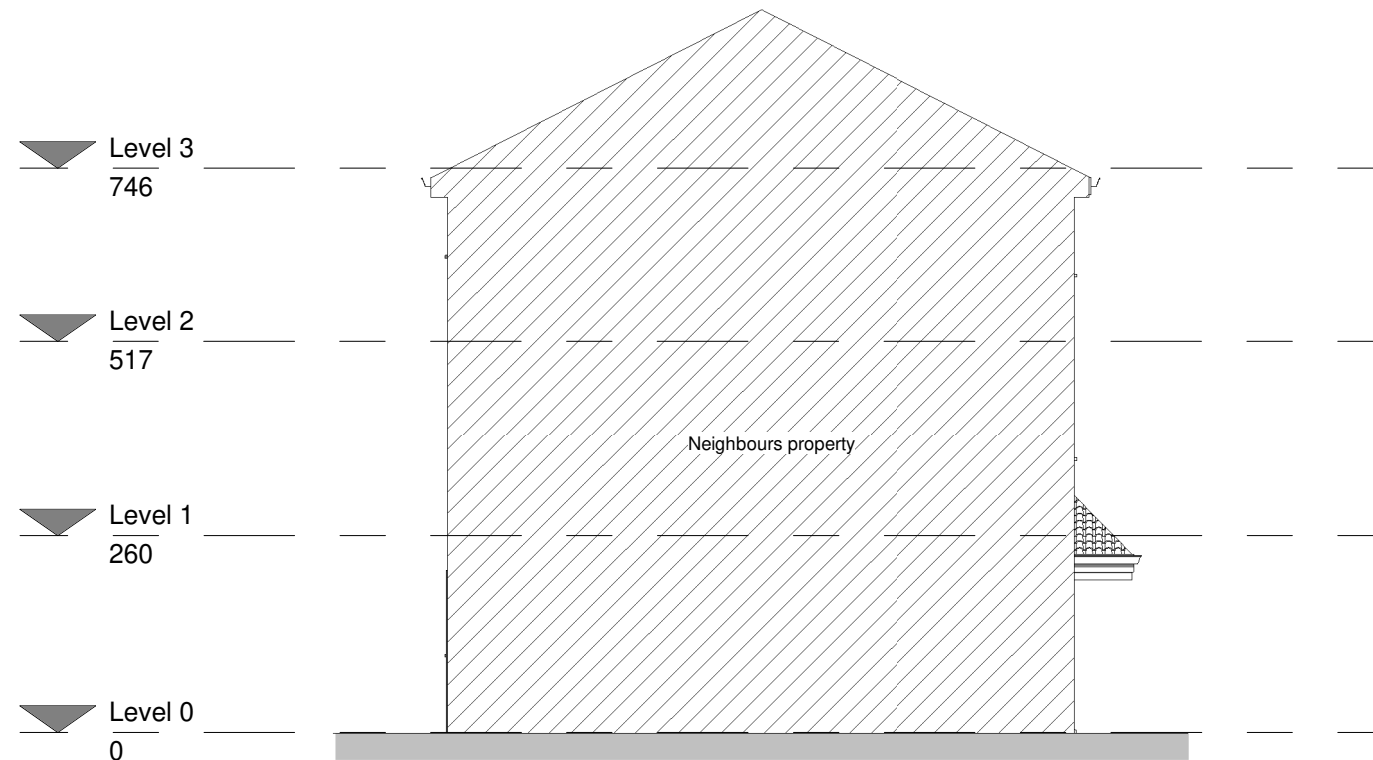

1 West elevation - Existing
1 : 100

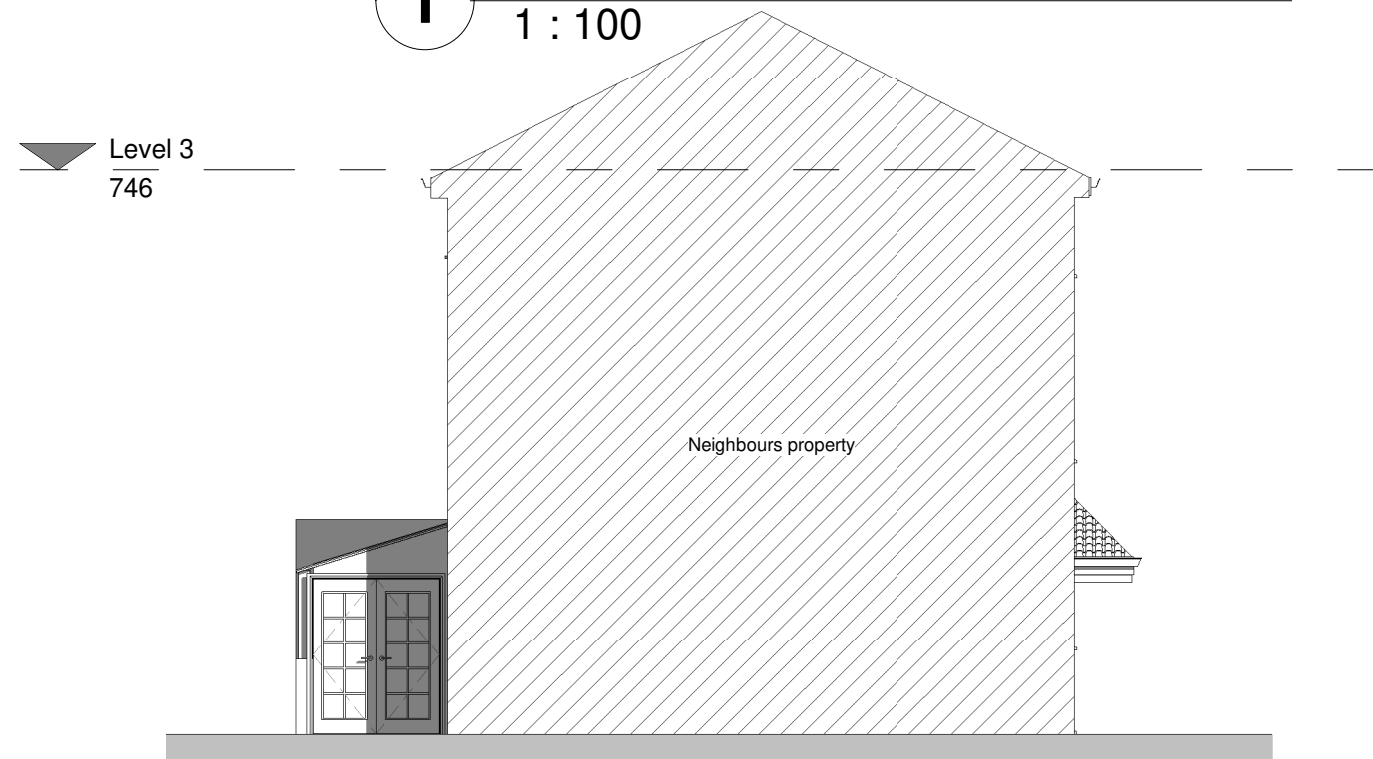

2 West elevation - Proposed
1 : 100