

Key

2218 = Ceiling height

External Windows / Doors

C : 857 = Cill height above FFL

H : 2101 = Head height above FFL

W : 1253 = Width of opening

General

C = Cupboard

Up / Dn = Direction of Stairs

St = Store


Services

 = Electric Distribution Board

 = Gas Meter

 = Water Meter

 = Water Stopcock

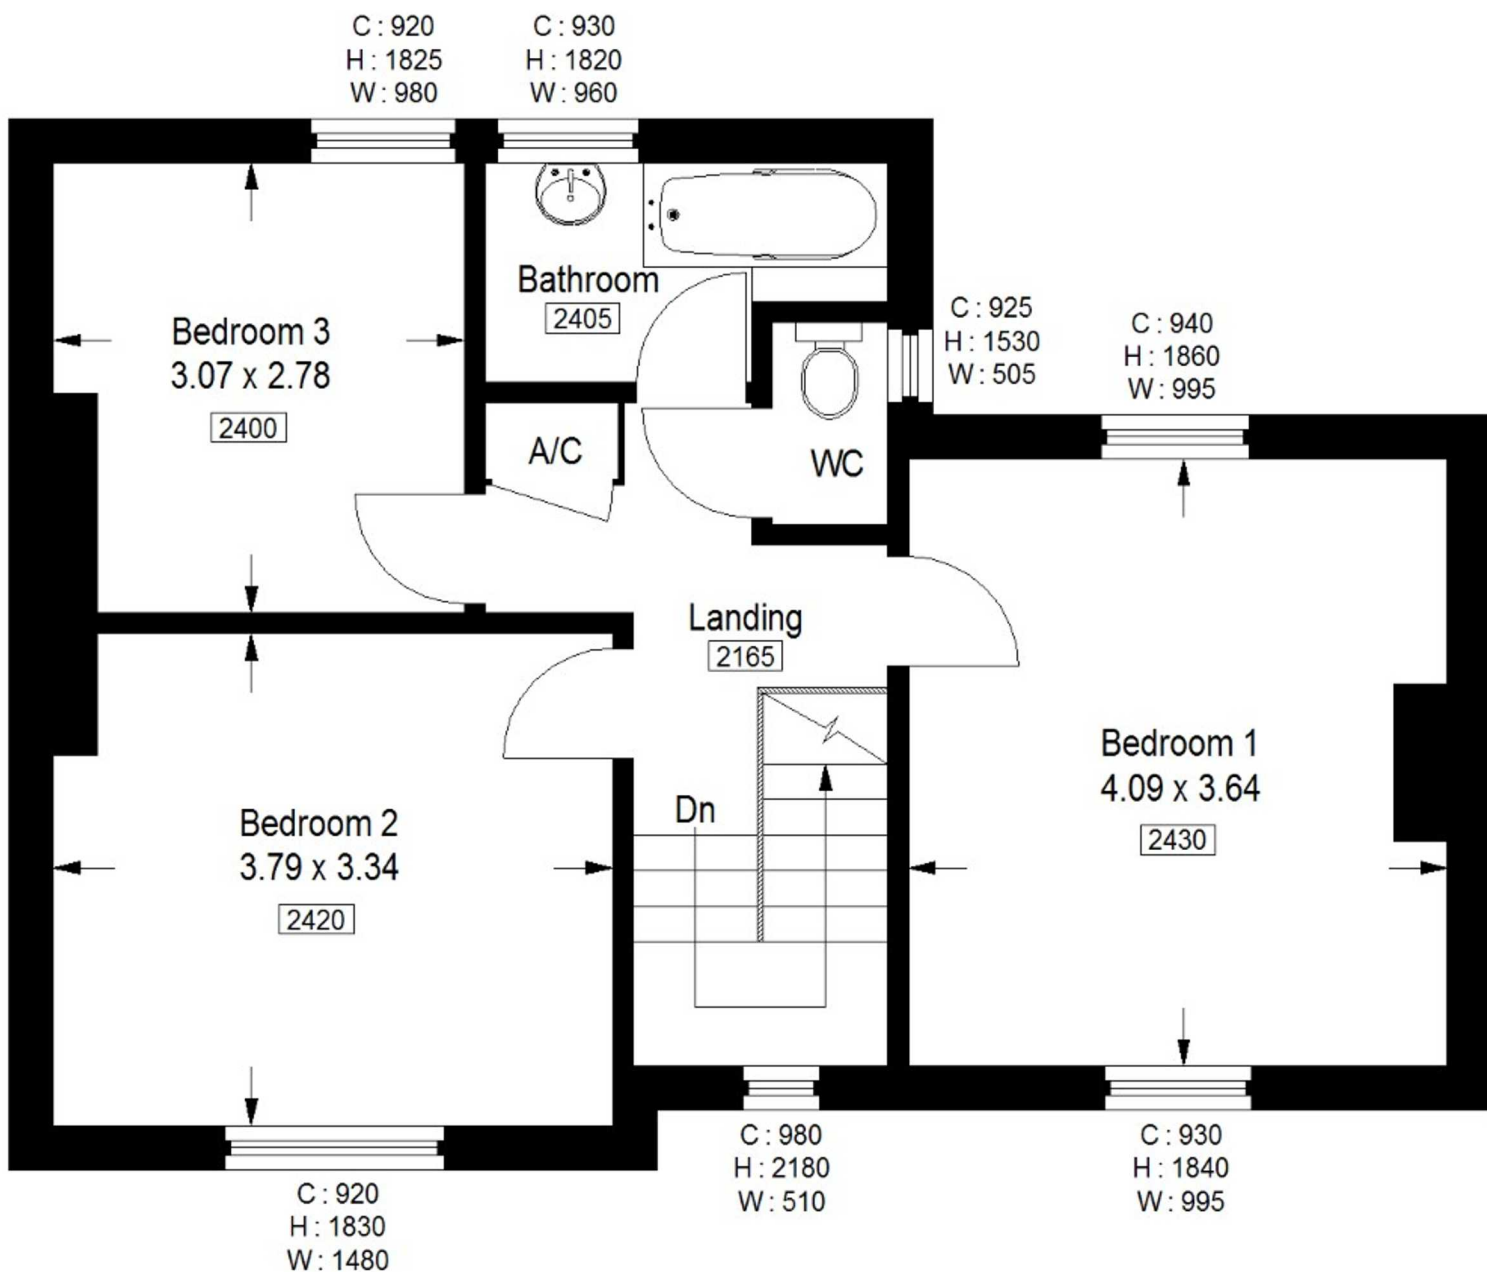

First Floor