


NOTES


The Contractor must verify all dimensions at the site before setting out, commencing work, or making any shop drawings. Any discrepancies must be reported to the Contract Administrator / Architect before proceeding.

This drawing to be used for estimating purposes only. The Contractor must not use this drawing for construction until the structural design has been carried out and confirmation given by Building Control that the design is acceptable. Architects drawings to be used in conjunction with the structural drawings.


DO NOT SCALE FROM THIS DRAWING.

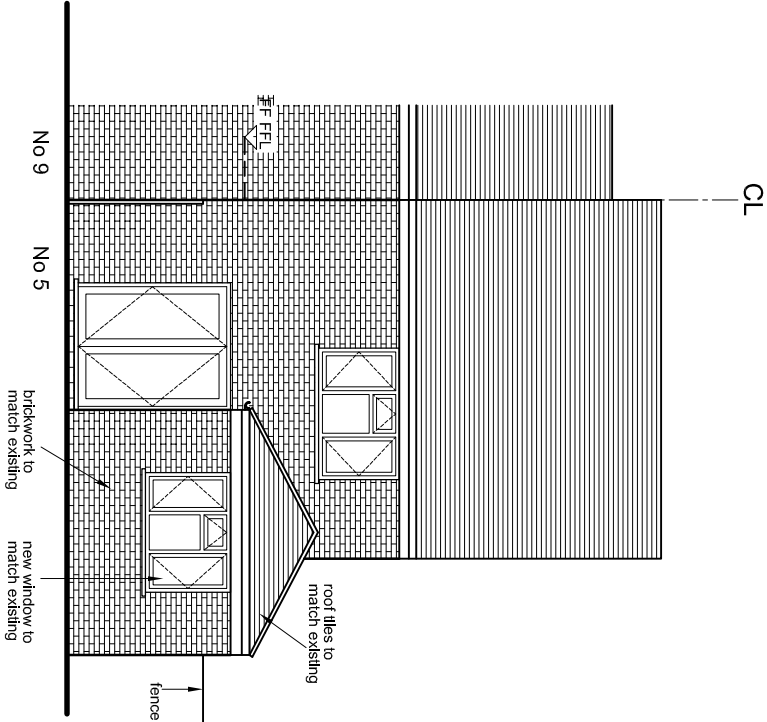


PROPOSED REAR ELEVATION

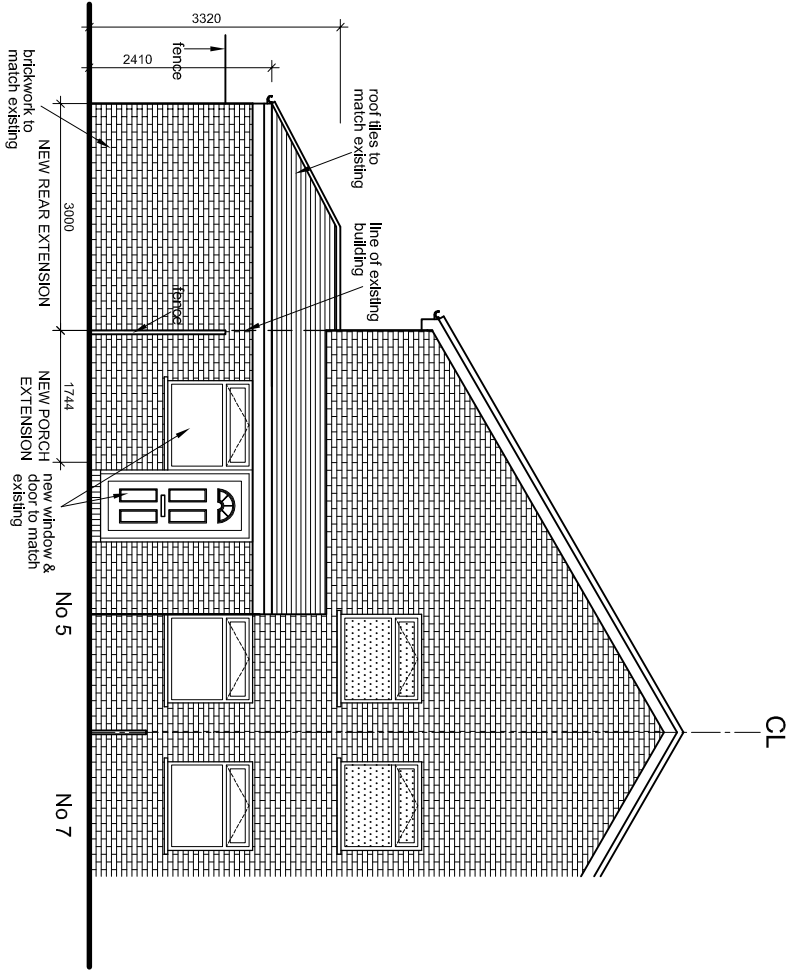


PROPOSED SIDE ELEVATION

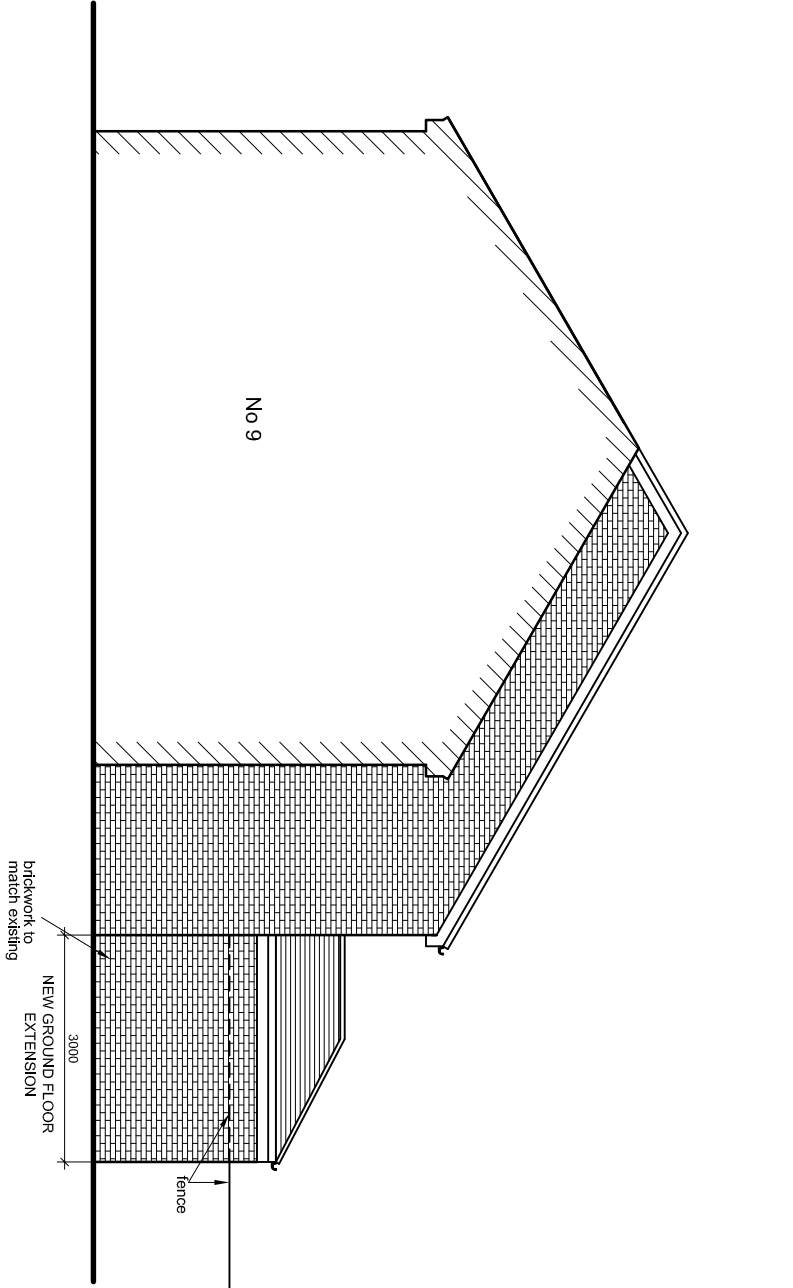

PROPOSED SIDE ELEVATION

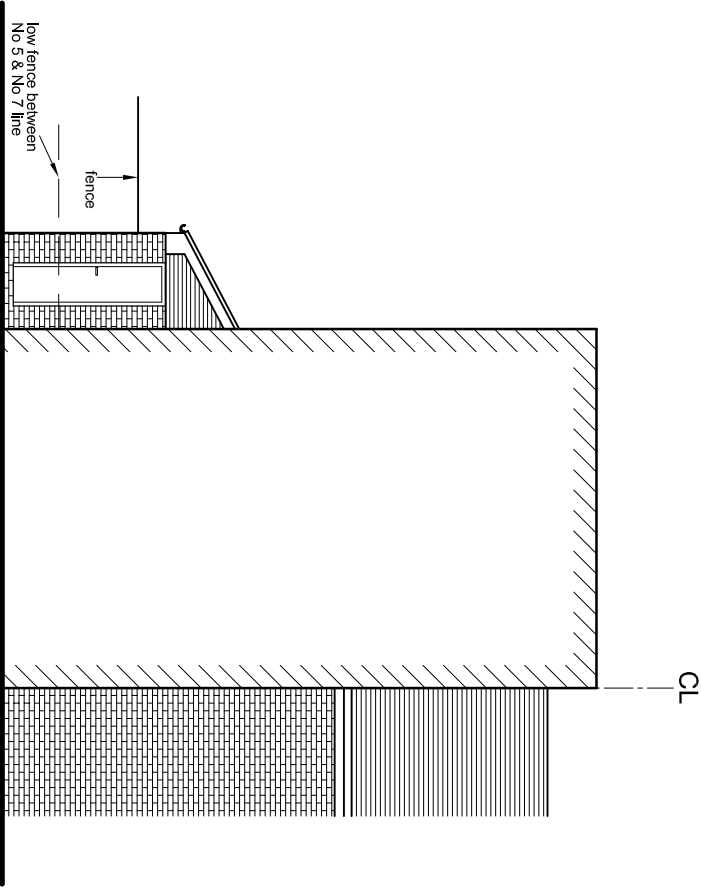

PROPOSED FRONT ELEVATION

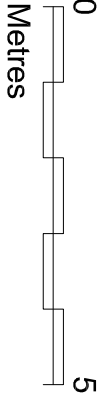

GGC DESIGN LTD  
CHARTERED ARCHITECT  
Tel: 01895 610 932  
Mob: 07976 732 636  
g.g.callon11@btinternet.com

PROJECT  
5 ALDENHAM DRIVE, UXBRIDGE UB8 3UA  
PORCH & REAR EXTENSION

DESCRIPTION  
PROPOSED ELEVATIONS

| DATE       | DRAWN BY | CHECKED BY | DATE     |
|------------|----------|------------|----------|
| 1:100 @ A3 | J.T. GC  | GC         | 13/10/20 |

DRAWING No. 5 ALD / P / 06

| Rev | Revision notes | Initials | Date |
|-----|----------------|----------|------|
| -   | -              | -        | -    |