


NOTES


The Contractor must verify all dimensions at the site before setting out, commencing work, or making any shop drawings. Any discrepancies must be reported to the Contract Administrator / Architect before proceeding.

This drawing to be used for estimating purposes only. The Contractor must not use this drawing for construction until the structural design has been carried out and confirmation given by Building Control that the design is acceptable. Architects drawings to be used in conjunction with the structural drawings.


DO NOT SCALE FROM THIS DRAWING.

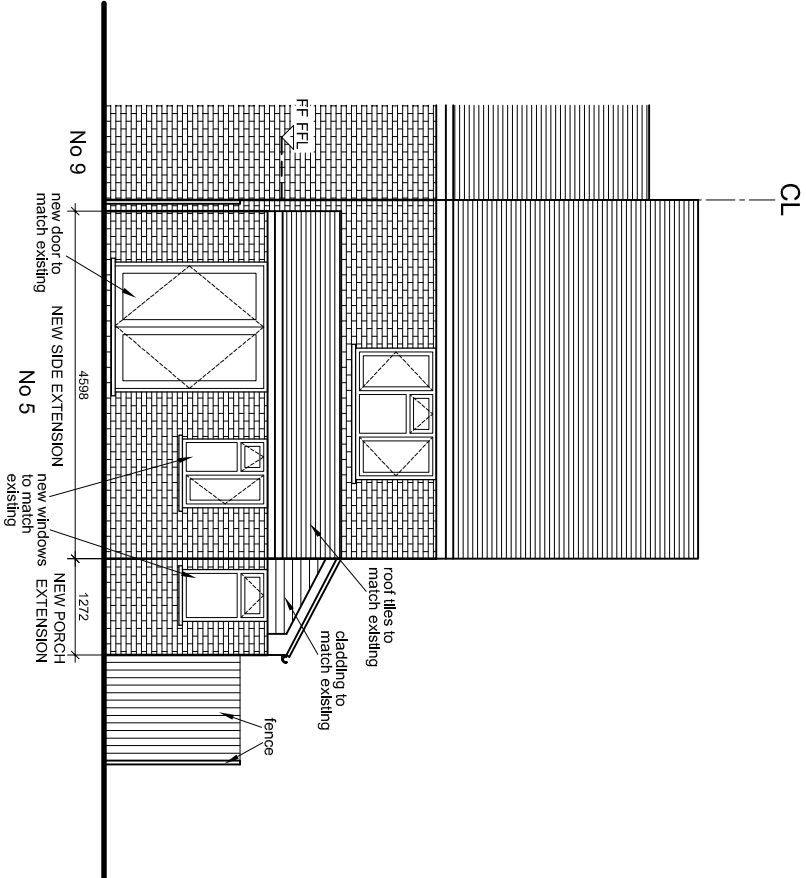


PROPOSED SIDE ELEVATION

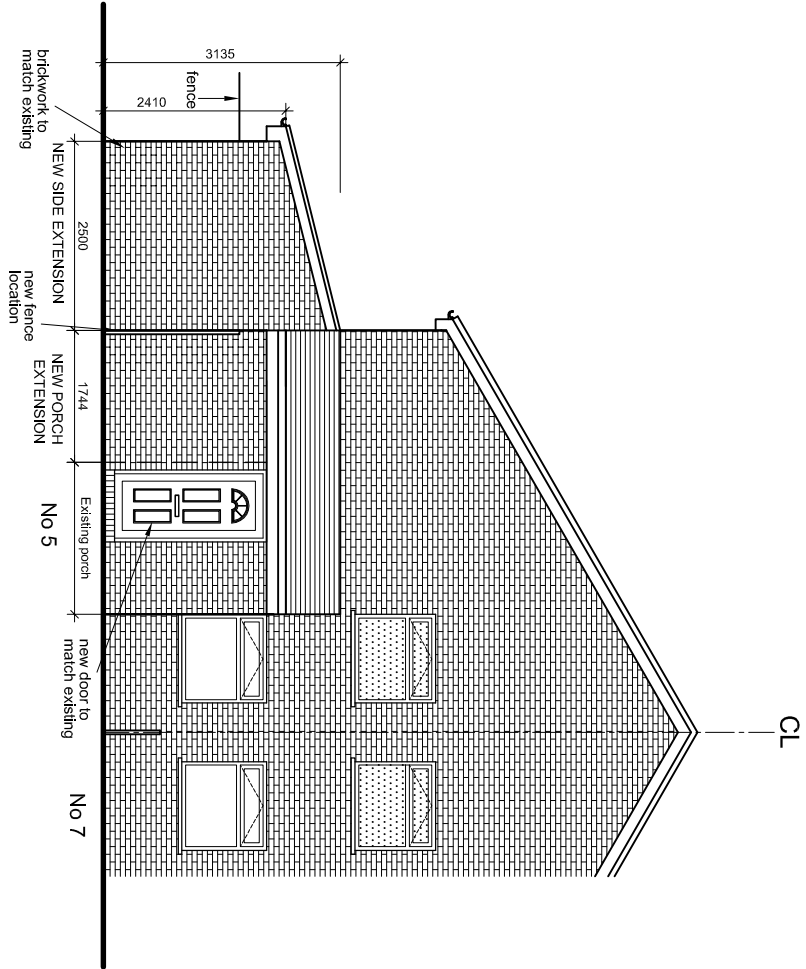


PROPOSED FRONT ELEVATION

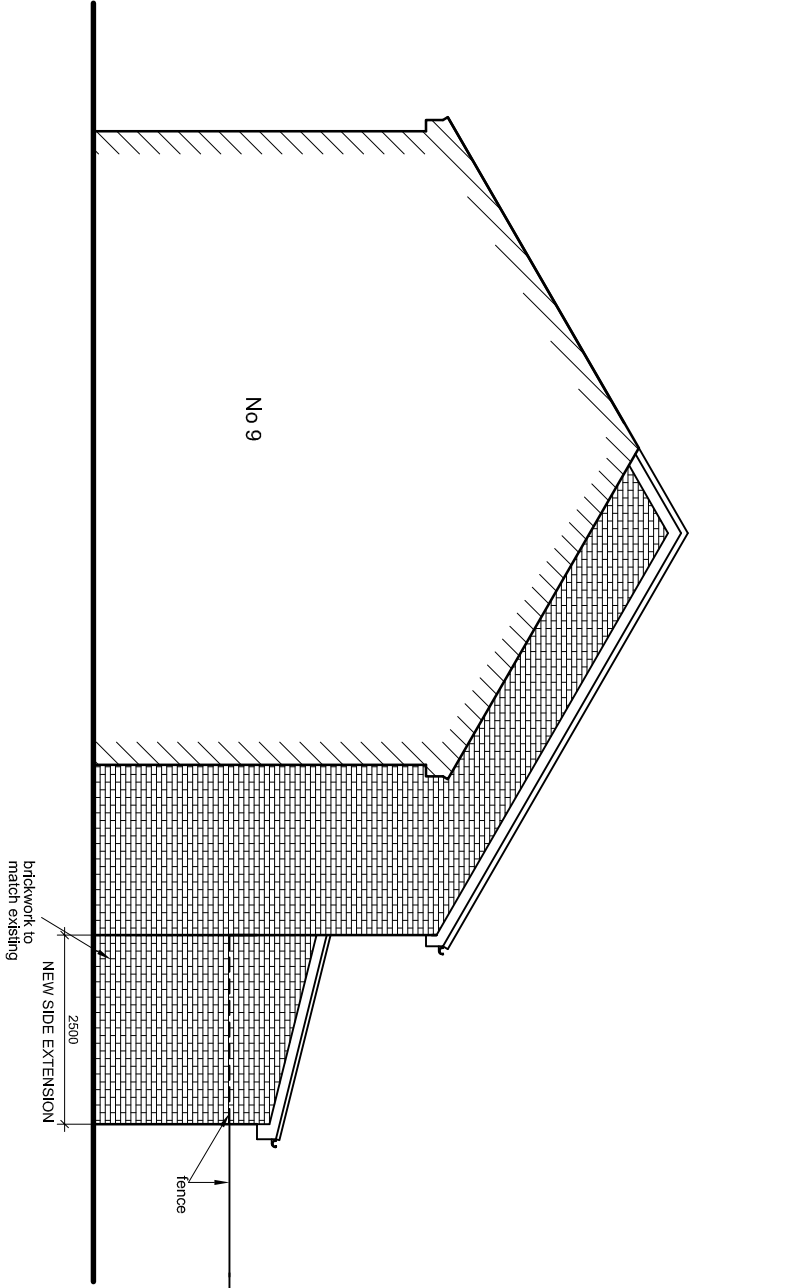

PROPOSED REAR ELEVATION

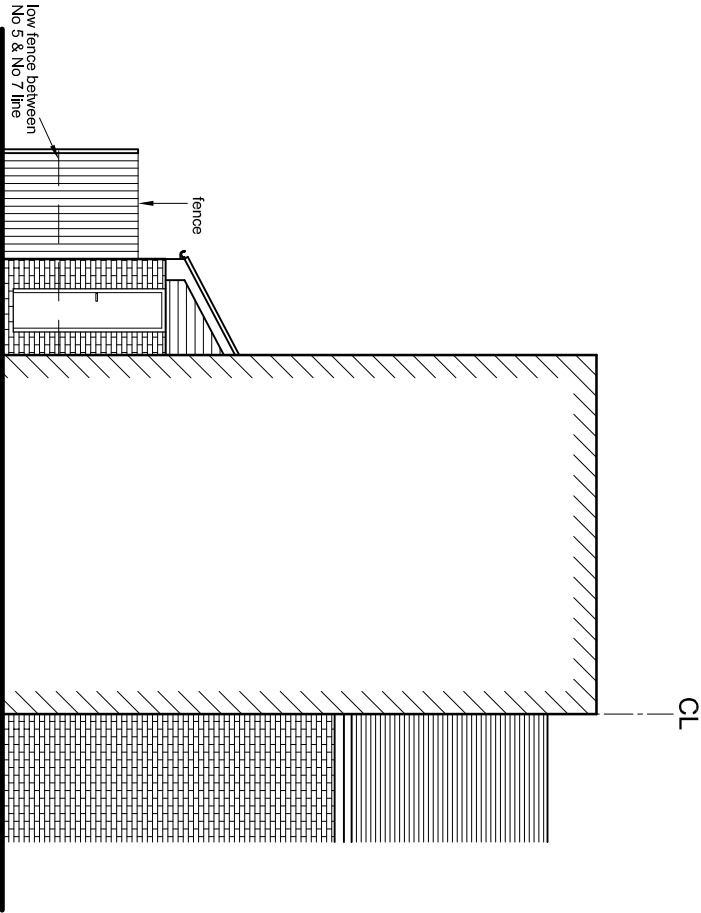

PROPOSED SIDE ELEVATION

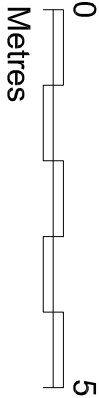

GGC DESIGN LTD
CHARTERED ARCHITECT
Tel: 01895 610 932
Mob: 07976 732 636
g.g.callon11@btinternet.com

PROJECT
5 ALDENHAM DRIVE, UXBRIDGE UB8 3UA
PORCH EXTENSION & SIDE EXTENSION

DESCRIPTION
PROPOSED ELEVATIONS

Rev	Revision notes	Initials	Date
-	-	-	-
DATE	DRAWN BY	DRAWN BY	DATE
1:100 @ A3	J.T. GC	GC	13/10/20
DRAWING No.	REV.		
5 ALD / P1 / 06	A		