





Scale Bar in Metres at 1:100

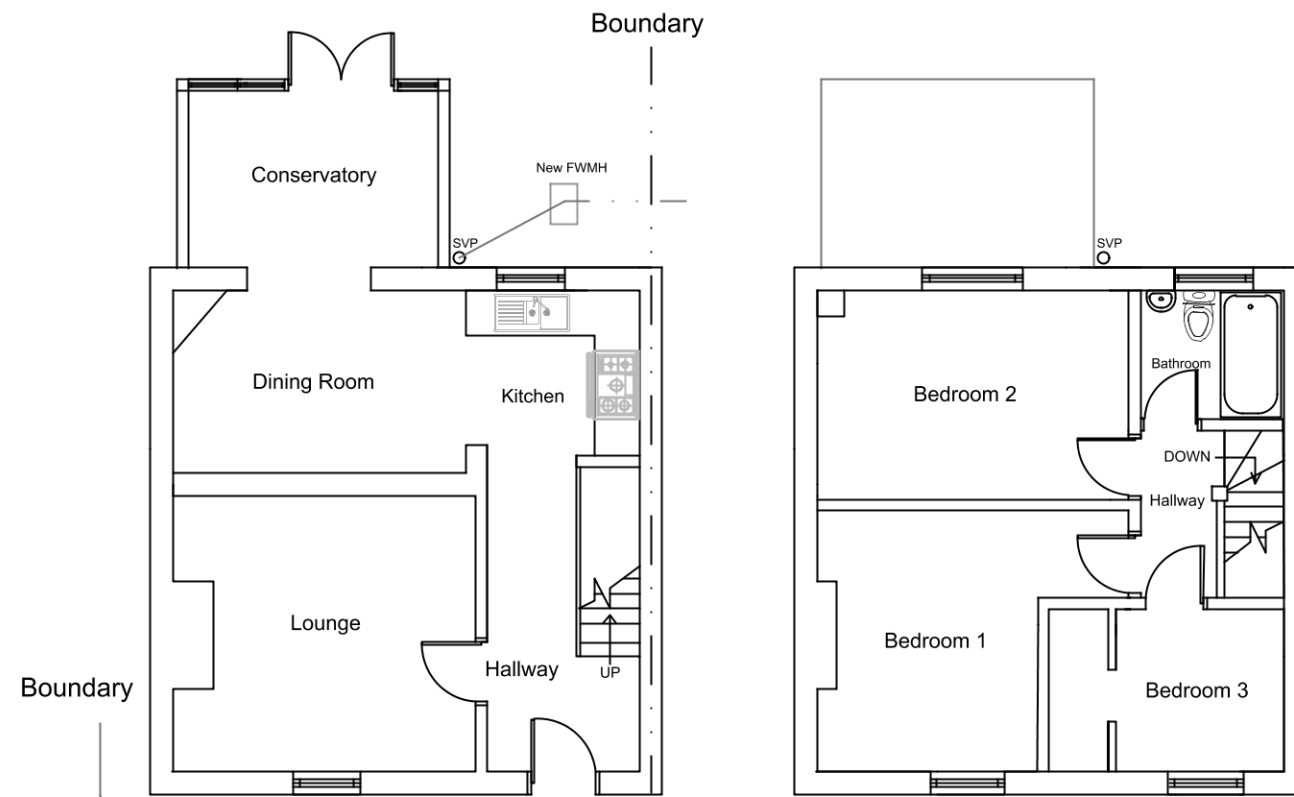


Existing Ground Floor Plan


Existing First Floor Plan

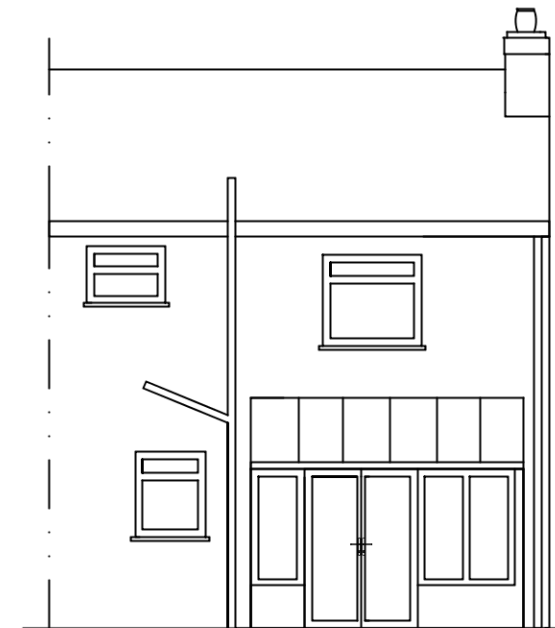

Existing Rear Elevation

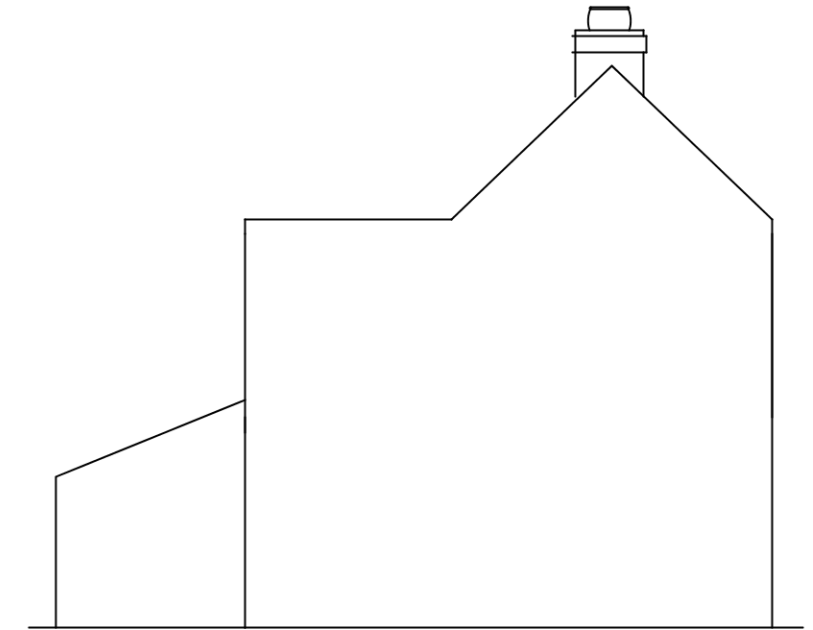

Existing Side Elevation View
From No.124

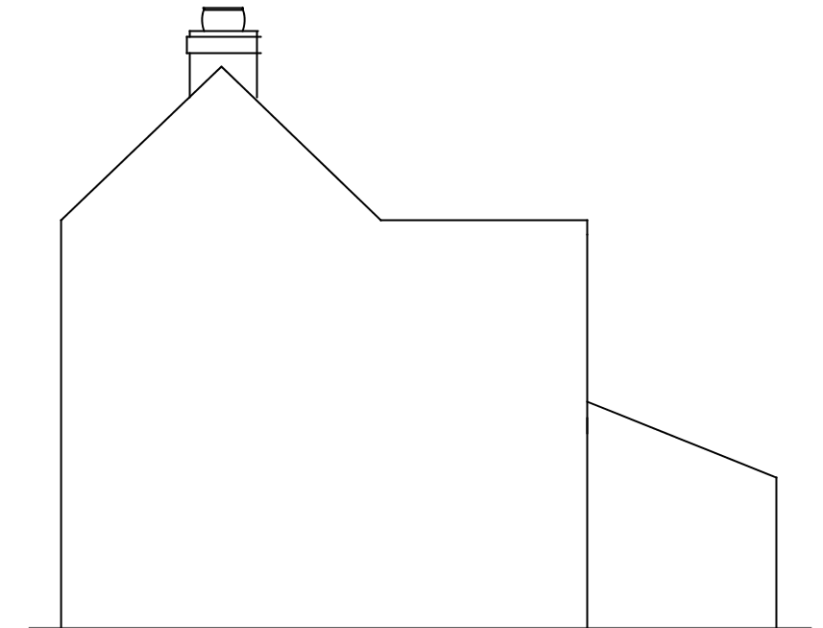

Existing Side Elevation View
From No.120

Notes:

1. All dimensions are in mm unless otherwise stated.
2. This drawing is to be read in conjunction with any other relevant drawings.
3. All drawings are copyright©
4. Foundation depth of 1200mm relates only to subsoil conditions which are either gravel or sand

Revisions:

Site Address:

122 West End Lane, Hayes UB3 5LY

Drawing Title:

Existing Floor Plans and Elevations

Scale:

1:100

Date:

4th September 2020

Ref:

122WESTENDLANEplan 01