





Scale Bar in Metres at 1:100

All proposed materials to match existing.

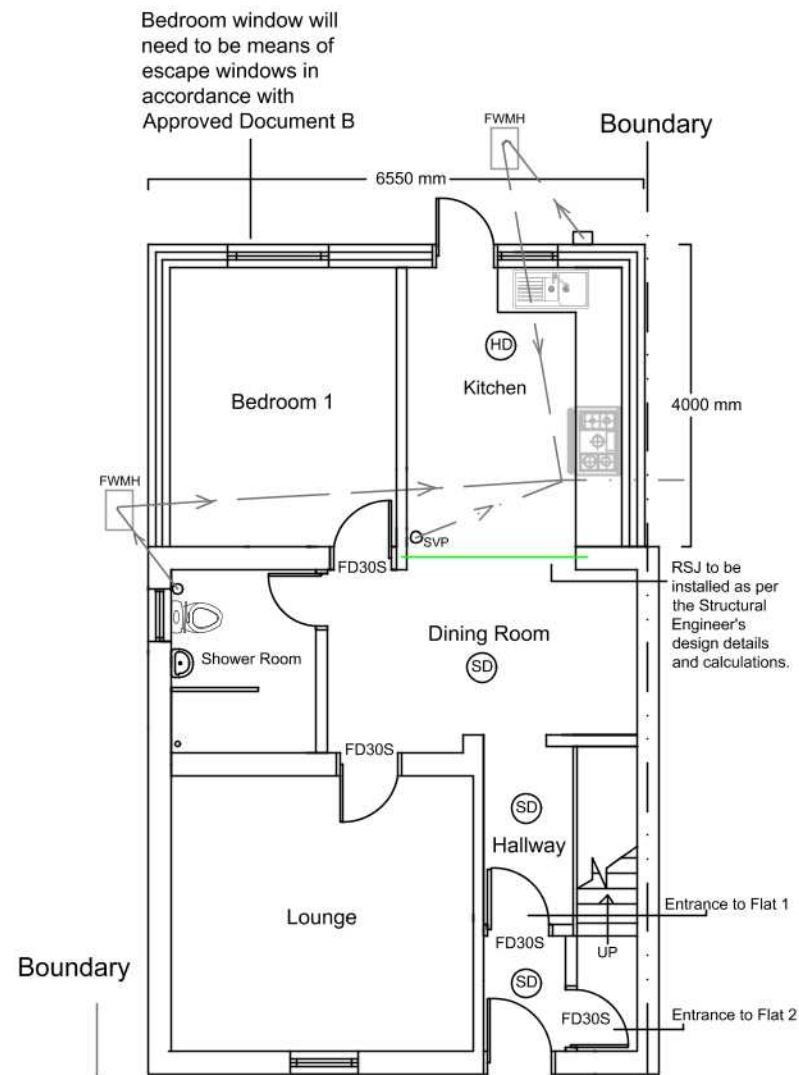


Proposed Ground Floor Plan

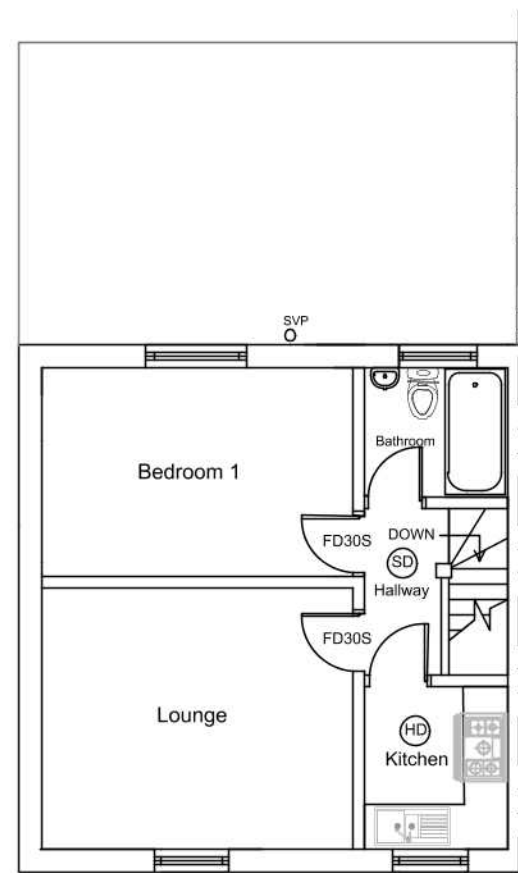


Proposed First Floor Plan


- Notes:
1. All doors to be FD30S except bathrooms.
 2. Fire alarm system to BS 5839 Part 6 1995 Type LD3 Grade D.
 - * Fire fighting equipment :
 3. Each floor is to have a fire extinguisher rated 13A.
 4. Fire blankets to be provided in each room to BS 6575.
 5. Incoming electric mains supply cupboard is to have a carbon dioxide (CO2) extinguisher adjacent to it.
 6. Extinguishers shall be installed and maintained in accordance with BS EN-3: Part 3 and BS 5306 Part 3 (1985)
 7. Pre - payment electricity meters are not acceptable.
 8. There shall be a continuity of supply to the fire detection and any emergency lighting system serving the house and to the ordinary domestic lighting circuits serving the common areas.

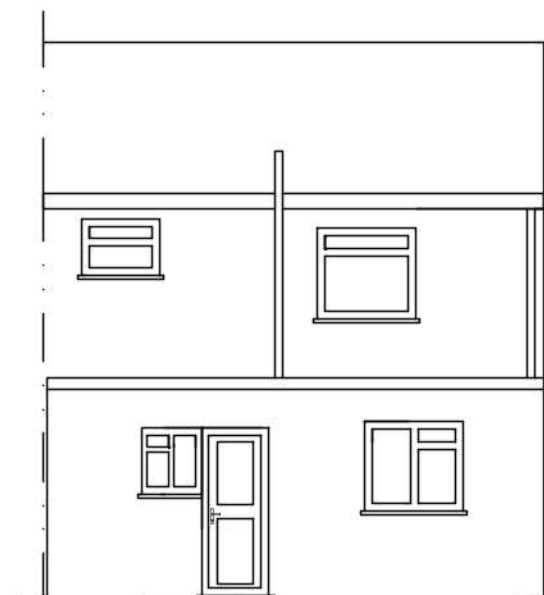

Proposed Rear Elevation

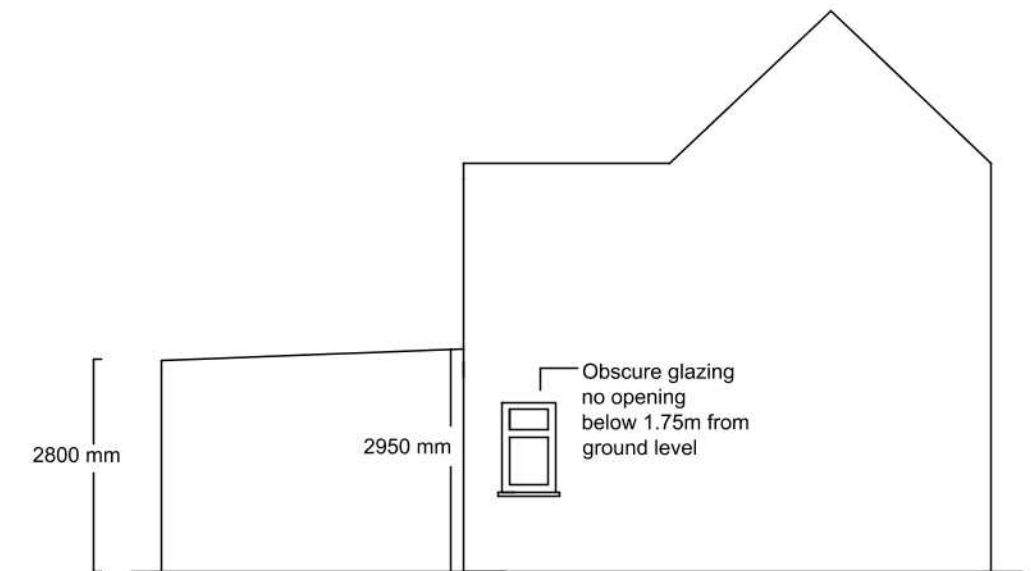

Proposed Side Elevation View From No.124

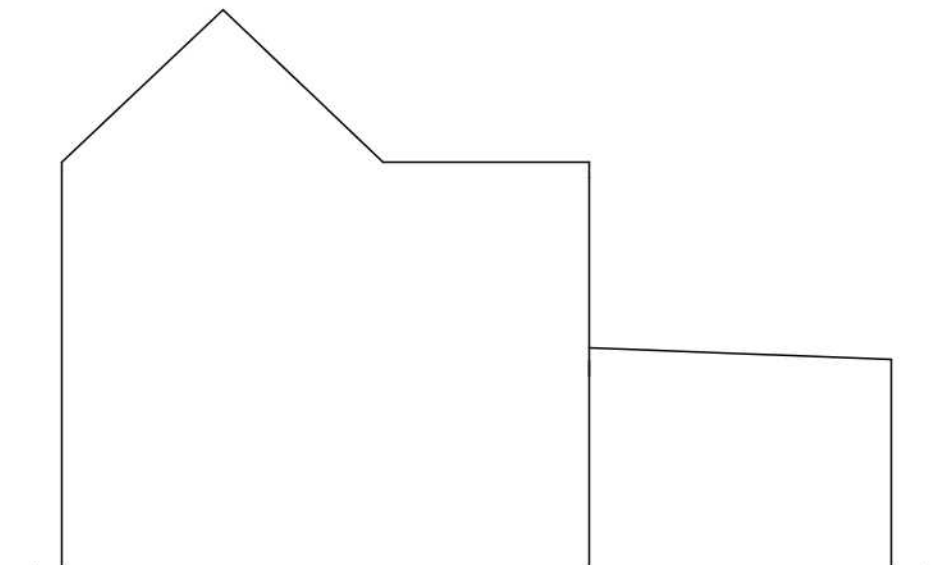

Proposed Side Elevation View From No.120

Notes:

1. All dimensions are approximate and in mm unless otherwise stated.
2. This drawing is to be read in conjunction with any other relevant drawings.
3. All drawings are copyright©
4. Foundation depth of 1200mm relates only to subsoil conditions which are either gravel or sand

Revisions:

Site Address:

122 West End Lane, Hayes UB3 5LY

Drawing Title:

Proposed Floor Plans and Elevations

Scale:

NTS

Date:

4th September 2020

Ref:

122WESTENDLANEplan 02