


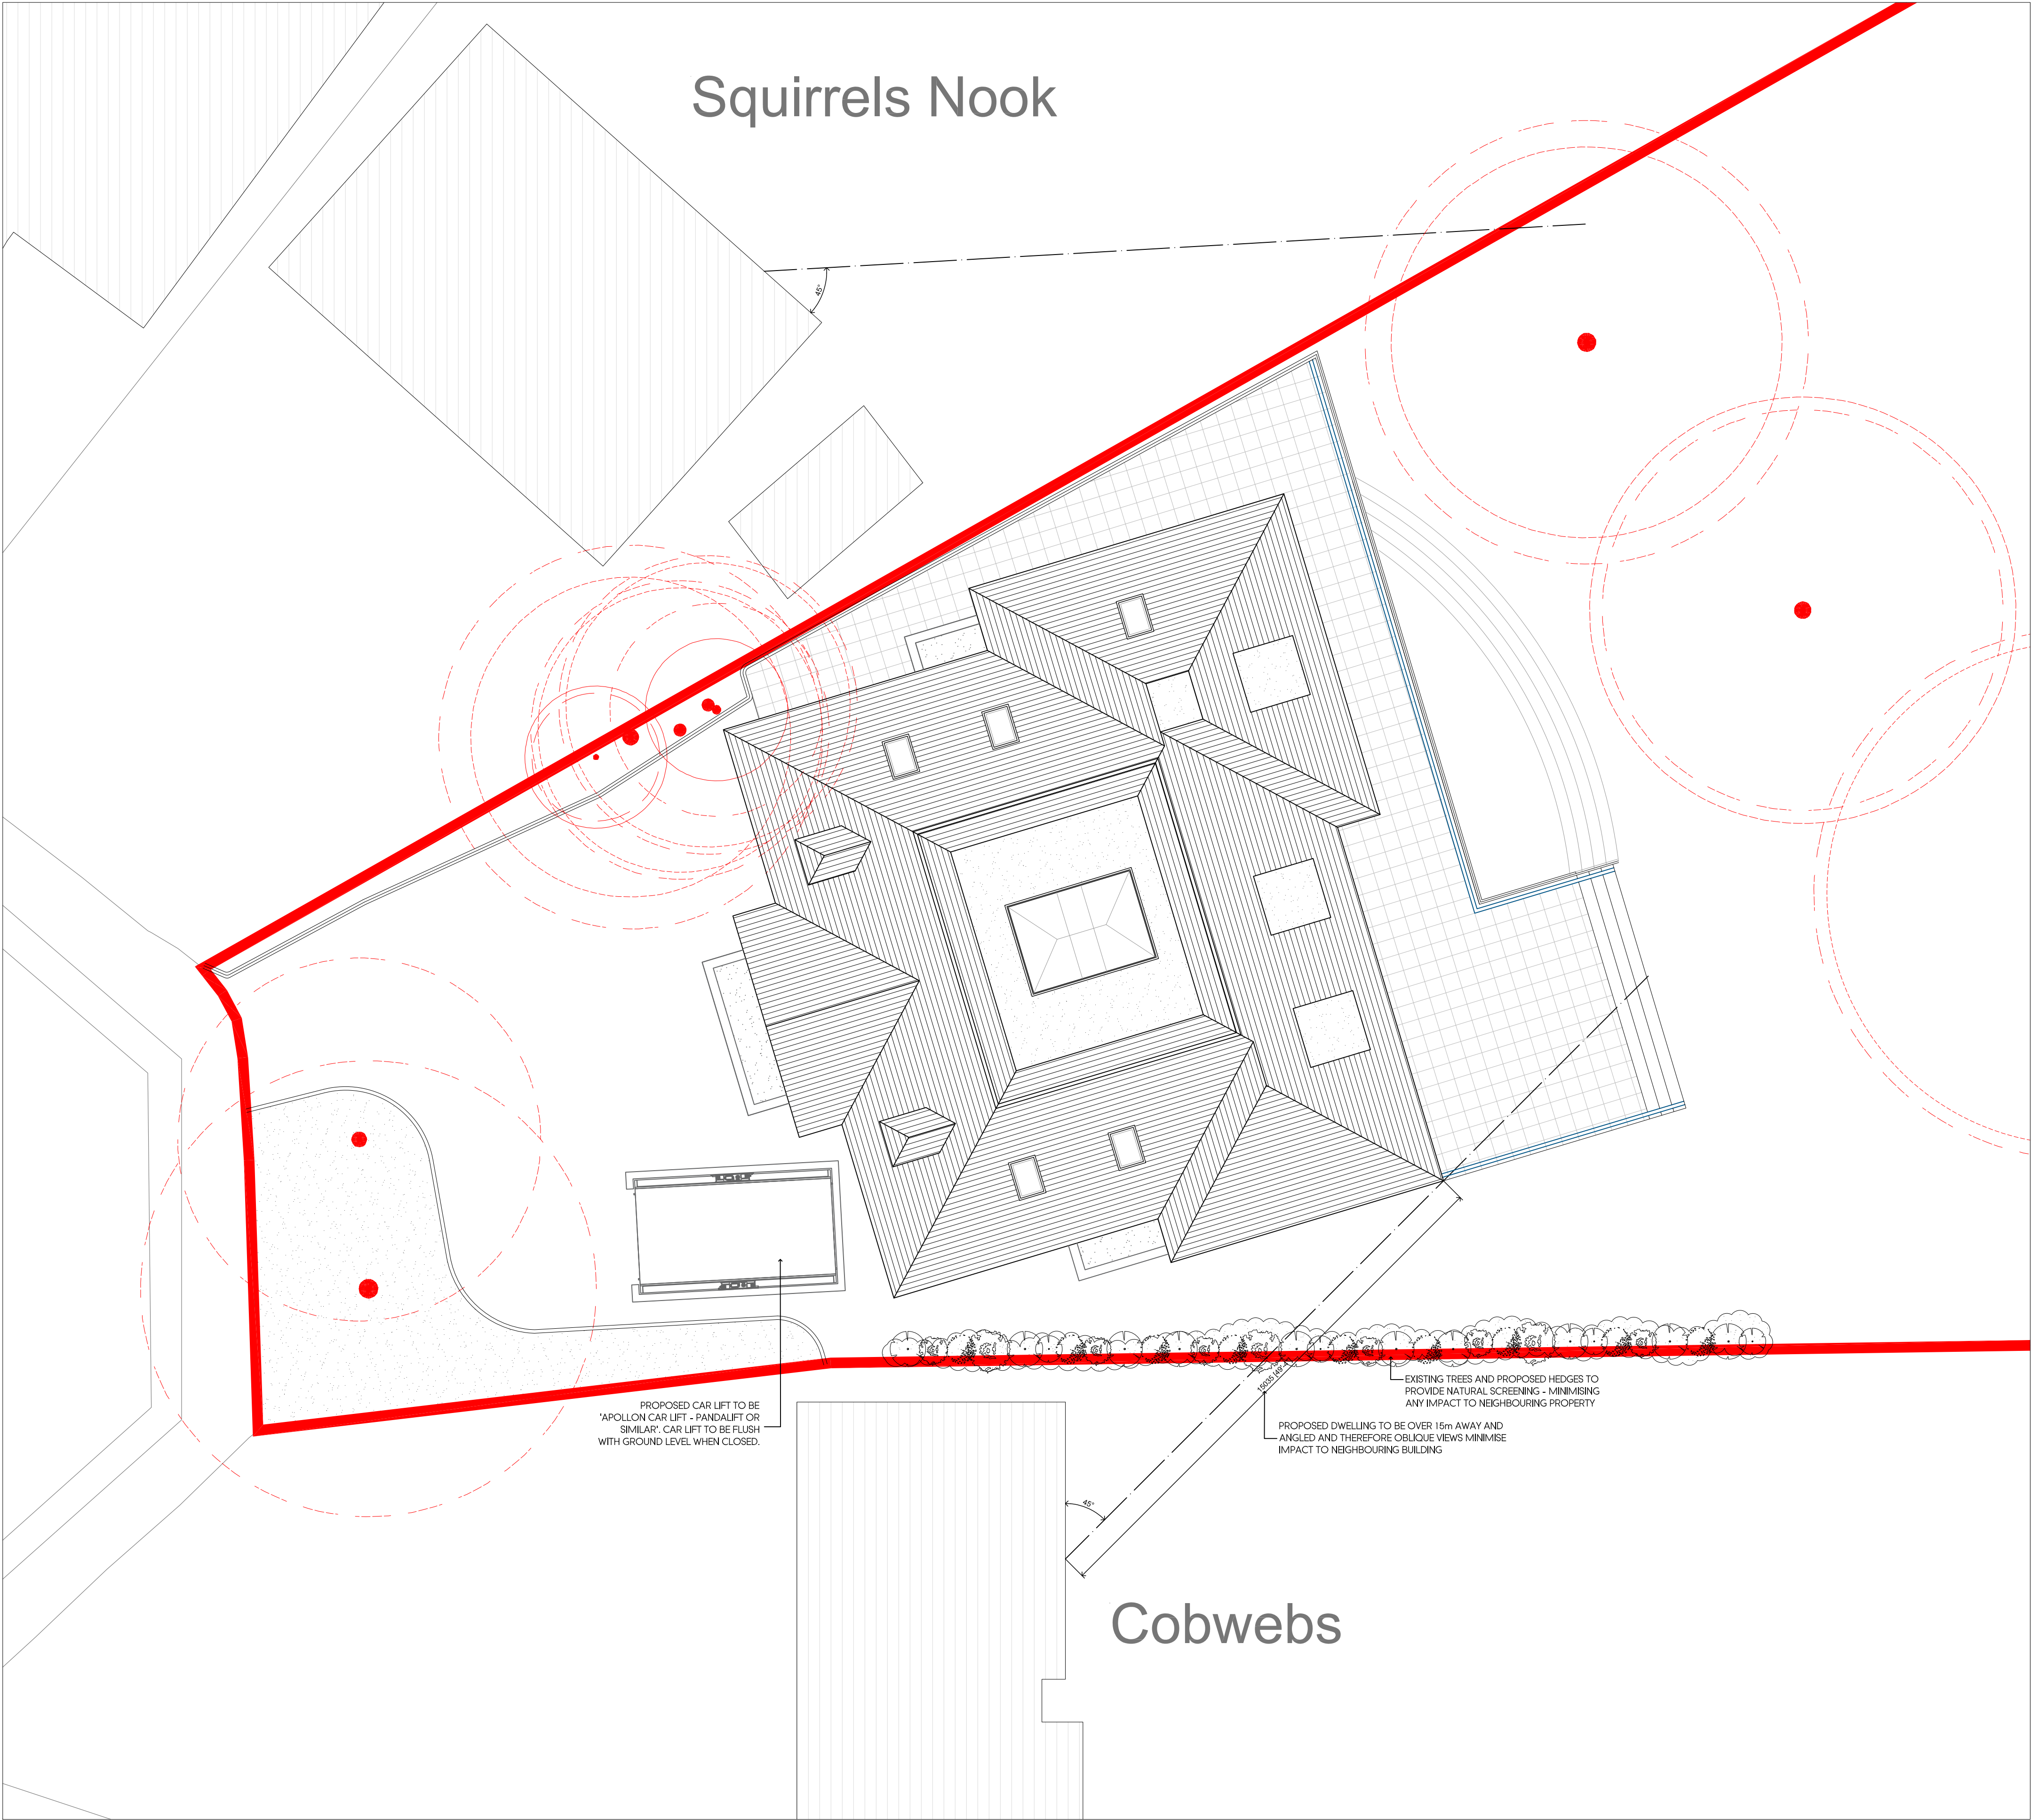

PROPOSED BLOCK PLAN
SCALE 1:100

D	26.10.20	AMENDED TO SUIT COMMENTS	BR
C	28.09.20	AMENDED TO SUIT COMMENTS	BR
B	25.09.20	AMENDED TO SUIT COMMENTS	BR
A	23.09.20	AMENDED TO SUIT COMMENTS	BR
Rev	Date	Description	Init.

Client

KARANIOS LTD

Project Title
PROPOSED 6 BEDROOM DETACHED DWELLING

TUSCANY, OAK GLADE, NORTHWOOD, HA6 2TY

Drawing Title

PROPOSED BLOCK PLAN

Cad File	Sheet Size	Scale
P001	A1	1:100
Drawn by	Drawing Date	Approved by
BR	MAY 2020	NJ
Project No.	Drawing No.	Revision
1764	P103	D

Juttla Architects

2-4 High Street Ruislip
Middlesex HA4 7AR

T 01923 840077 F 01923 840078
info@juttla-architects.com
juttla-architects.com

This drawing is property of Juttla Architects Ltd © and must not be copied or otherwise reproduced. All dimensions must be checked on site before commencing work. No dimensions to be scaled from this drawing. This drawing was produced using AutoCad 2016.

PLANNING ISSUE