



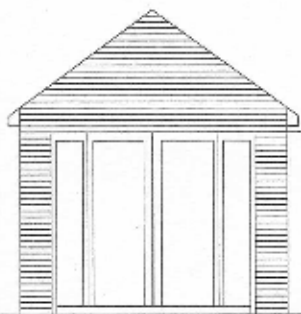

FRONT ELEVATION A



REAR ELEVATION B

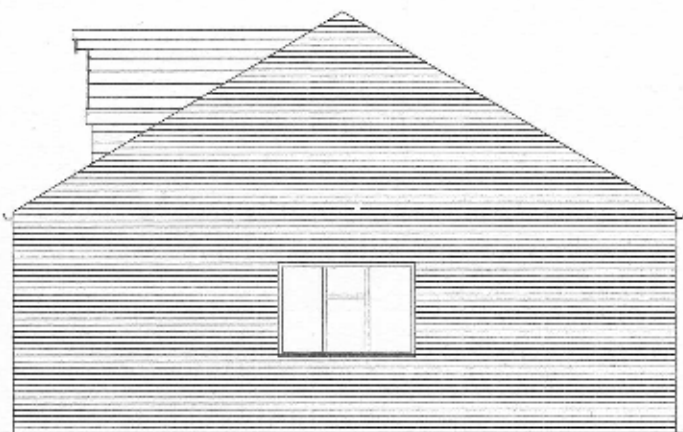

SIDE ELEVATION C



SIDE ELEVATION D

0 1 2 3 4 5M

EXISTING AND PROPOSED ELEVATIONS

Scale

1:100 @ A4

WATERCRESS BEDS, SPRINGWELL LANE WD3 8UX GA101