




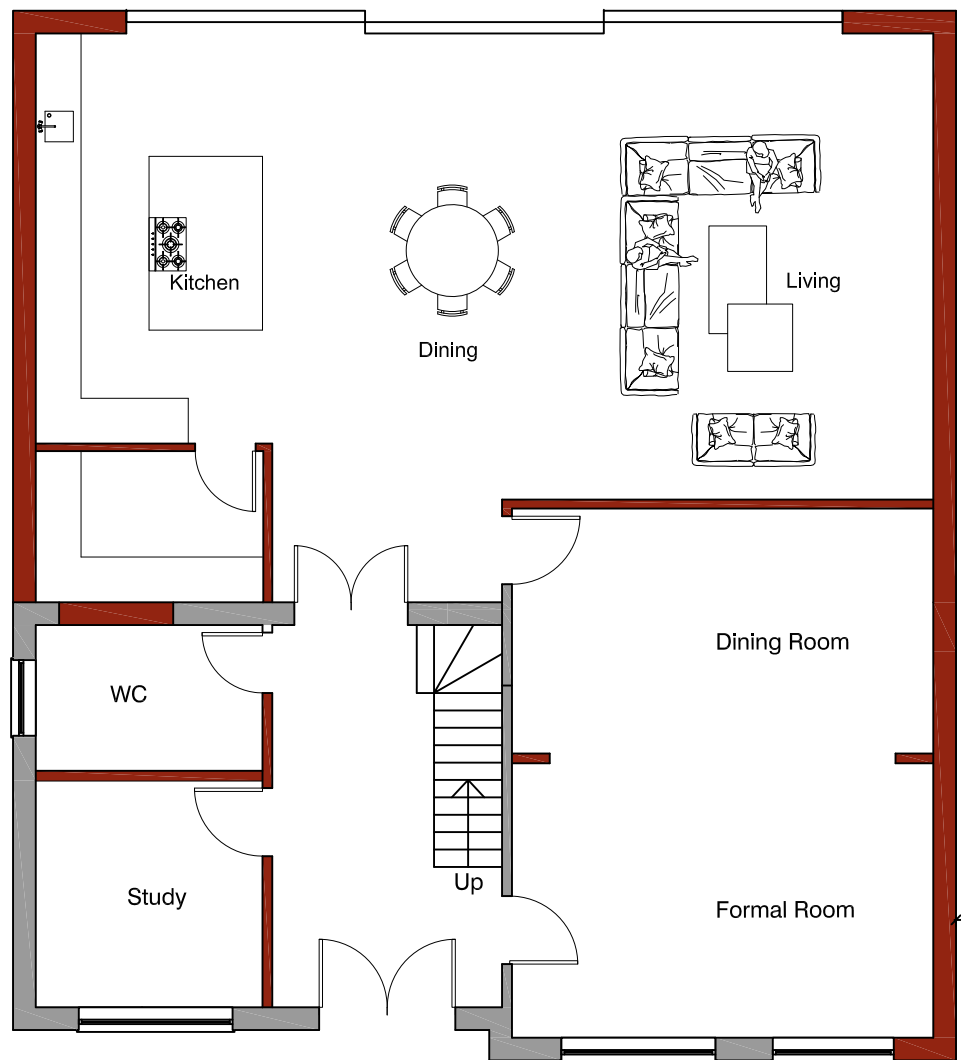


PROPOSED GROUND FLOOR PLAN
1:100

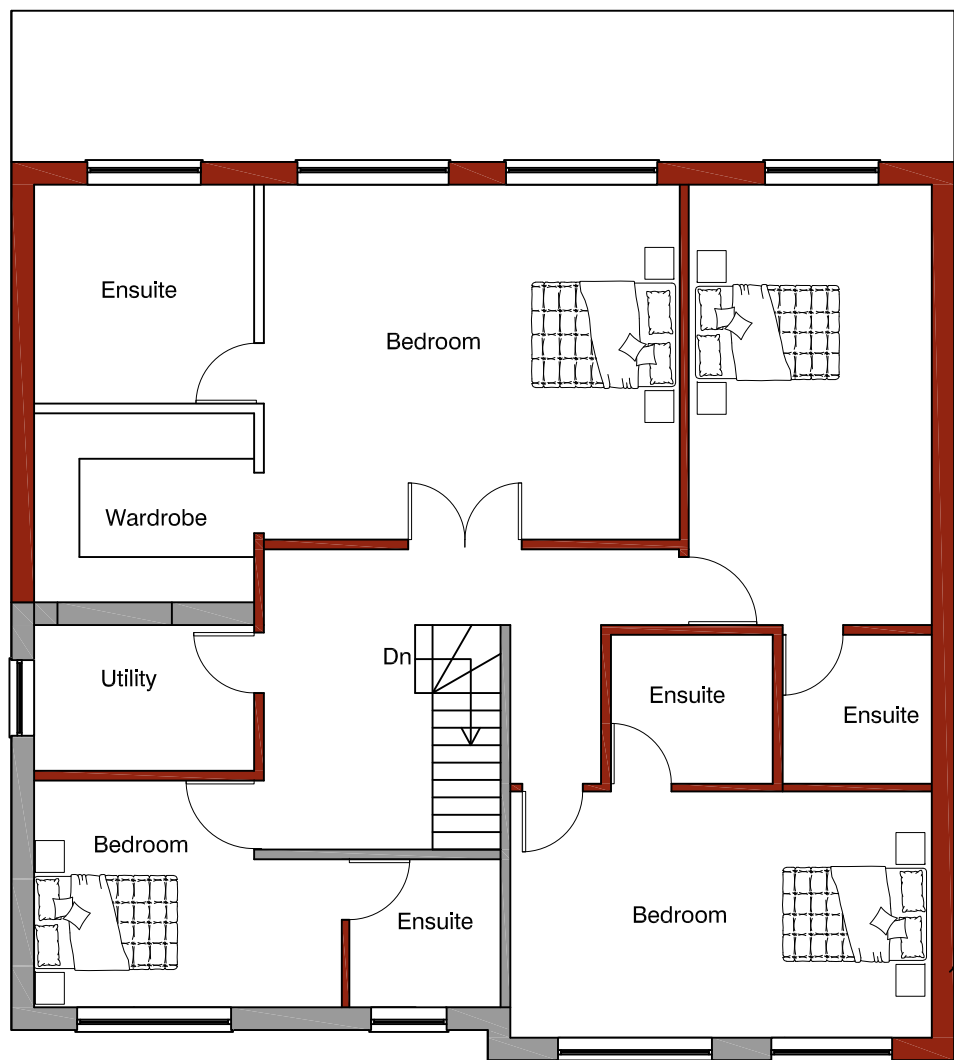


PROPOSED FIRST FLOOR PLAN
1:100

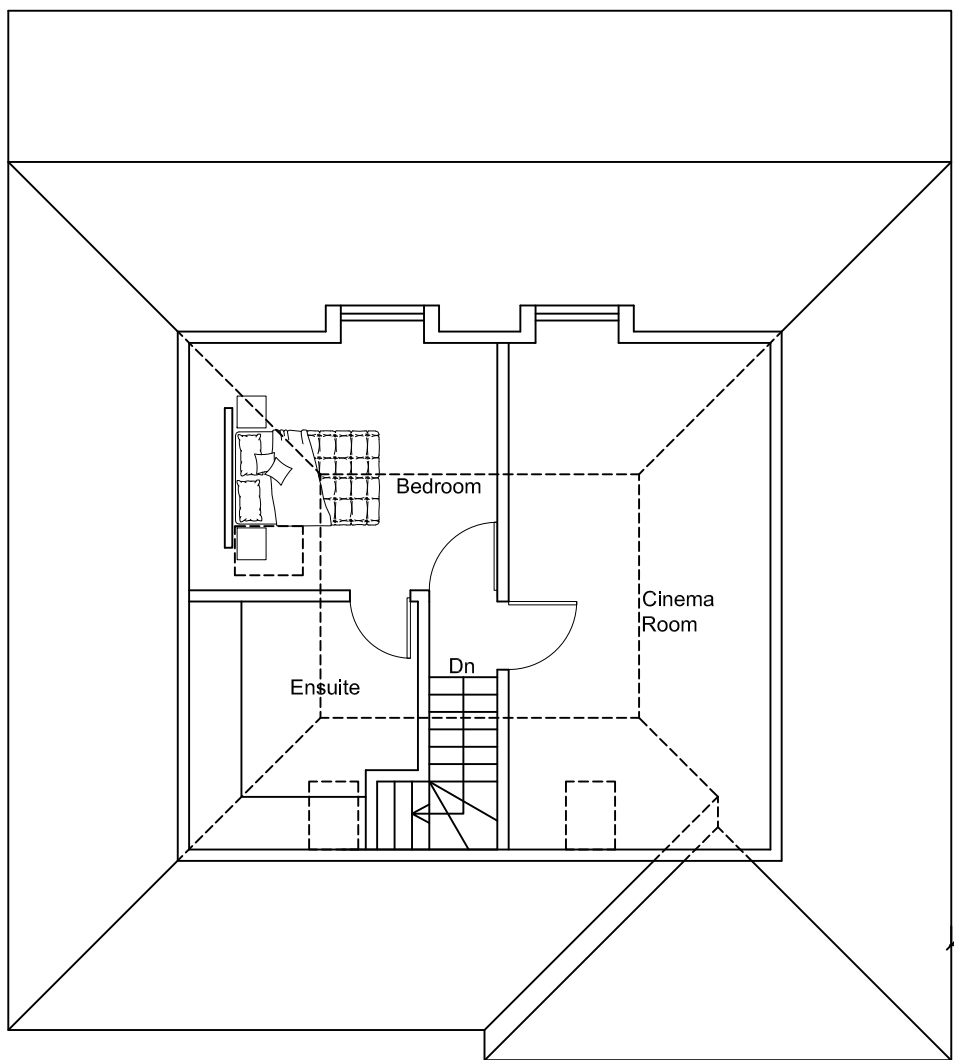


PROPOSED LOFT PLAN
1:100

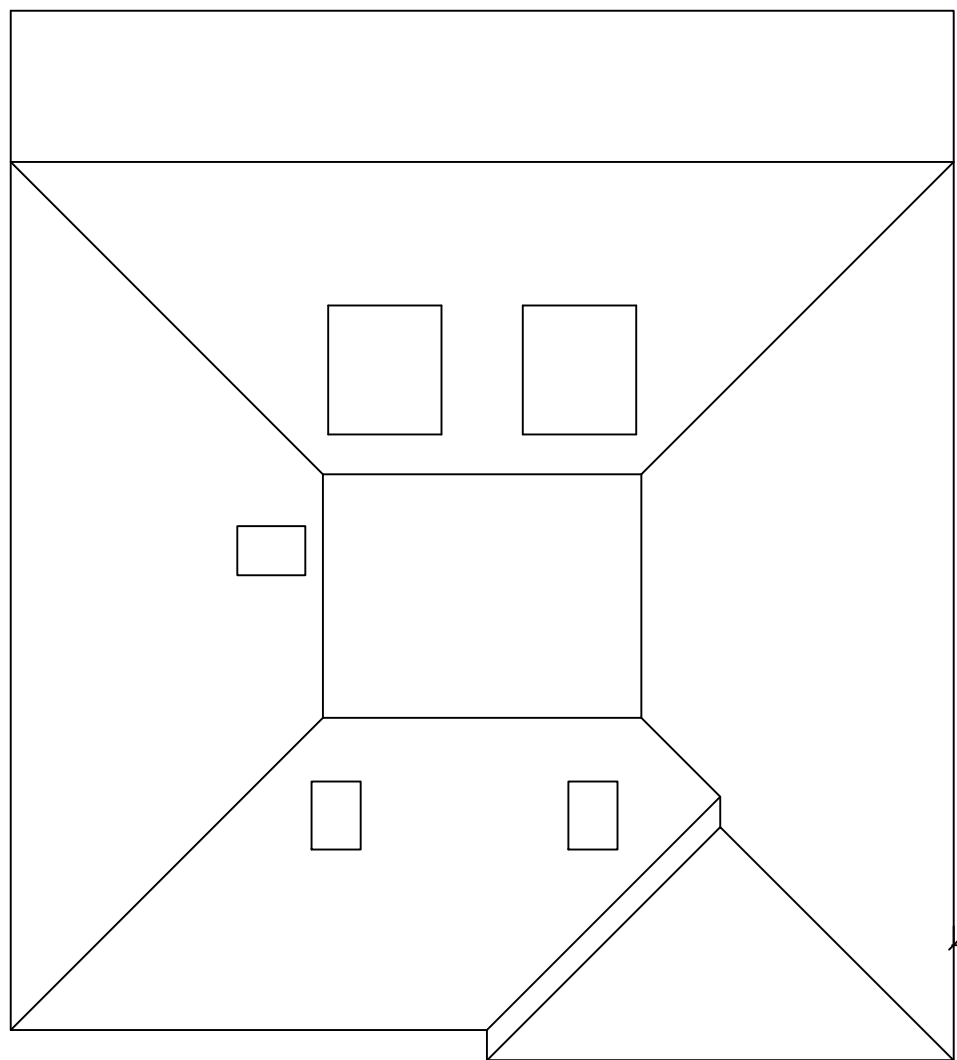

PROPOSED ROOF PLAN
1:100

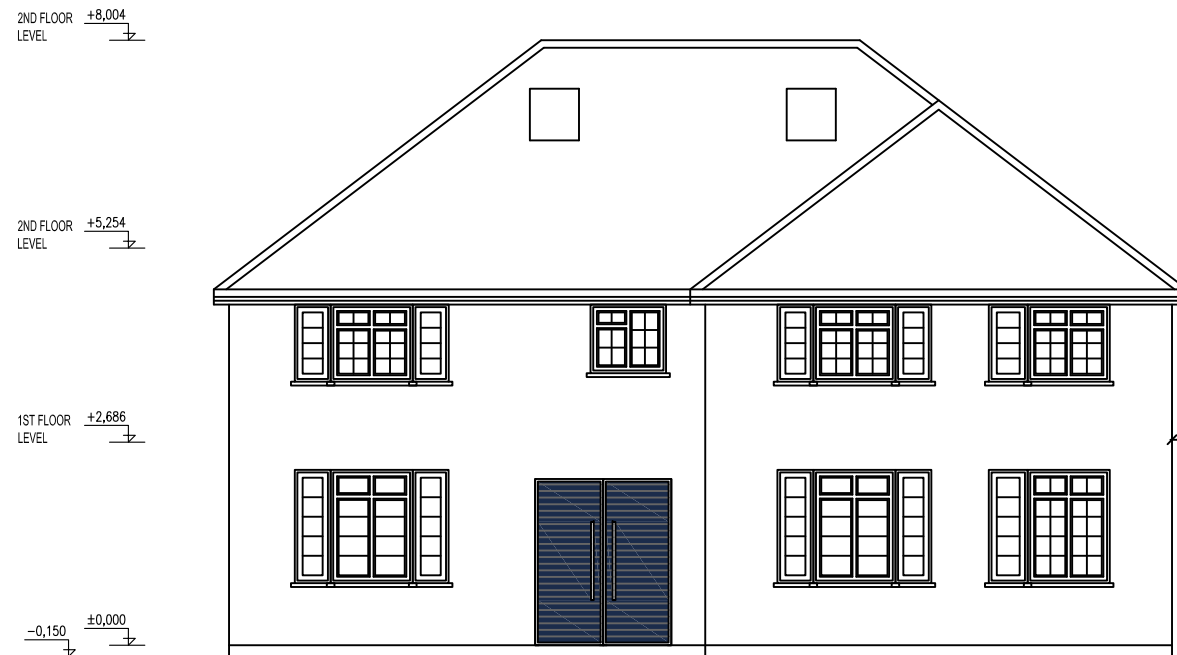


PROPOSED FRONT ELEVATION
1:100

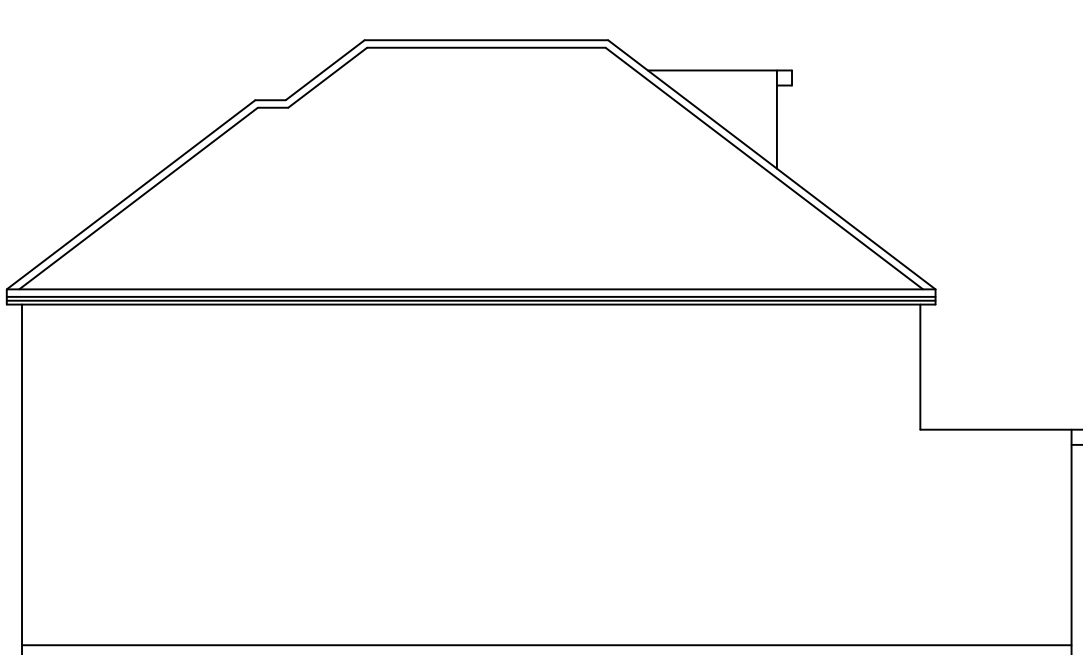

PROPOSED SIDE ELEVATION
1:100



PROPOSED REAR ELEVATION
1:100

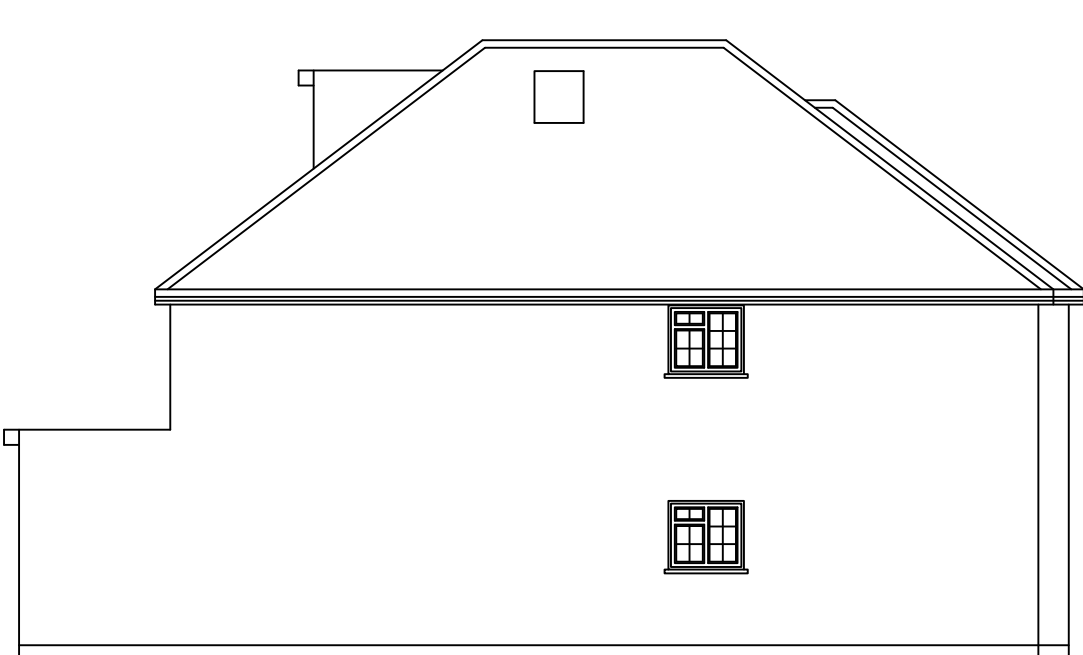

PROPOSED SIDE ELEVATION
1:100

Consilio

Unit 17 and 18, 54a Cowley Mill Rd,
Uxbridge UB8 2FX

TEL:
01494932288
02039580151

EMAIL:
info@consiliotownplanning.co.uk



DISCLAIMER:
THESE ARE THE PLANNING DRAWINGS
AND SHOULD NOT BE USED FOR
STRUCTURAL CALCULATIONS OR ANY
ENGINEERING PURPOSE.

IMPORTANT NOTE:ALL

1. ALL GUTTERS, FOUNDATIONS AND DOWN PIPES TO REMAIN WITHIN THE BOUNDARY LINES OF THE SUBJECT PROPERTY.
2. ALL PLANS ARE SUBJECT TO FULL PLANS APPROVAL BY BUILDING CONTROL, NOT BUILDING NOTICE.

REVISION

A

DESCRIPTION

GENERALLY REVISED

DATE

11/11/21

DESCRIPTION:

TWO STOREY FRONT/SIDE/REAR
EXTENSION; ROOF ALTERATIONS
INCLUDING REAR DORMERS AND
CHANGE IN FORMATION AND NEW
WINDOWS/DOORS/ROOFLIGHTS

CLIENT / JOB ADDRESS:

MR & MRS Z SHAMOON
19 HIGHFIELD DRIVE
ICKENHAM
UB10 8AW

DRAWING TITLE PLANNING APPLICATION

SCALE	1:100, 1:500 & 1:1250	@ A1	STATUS	PA
DATE	23/04/2021		CHECKED	HM
JOB.NO.	19-21-01		DRAWN	SG
DWG.NO.	PA-01		REVISION	A