
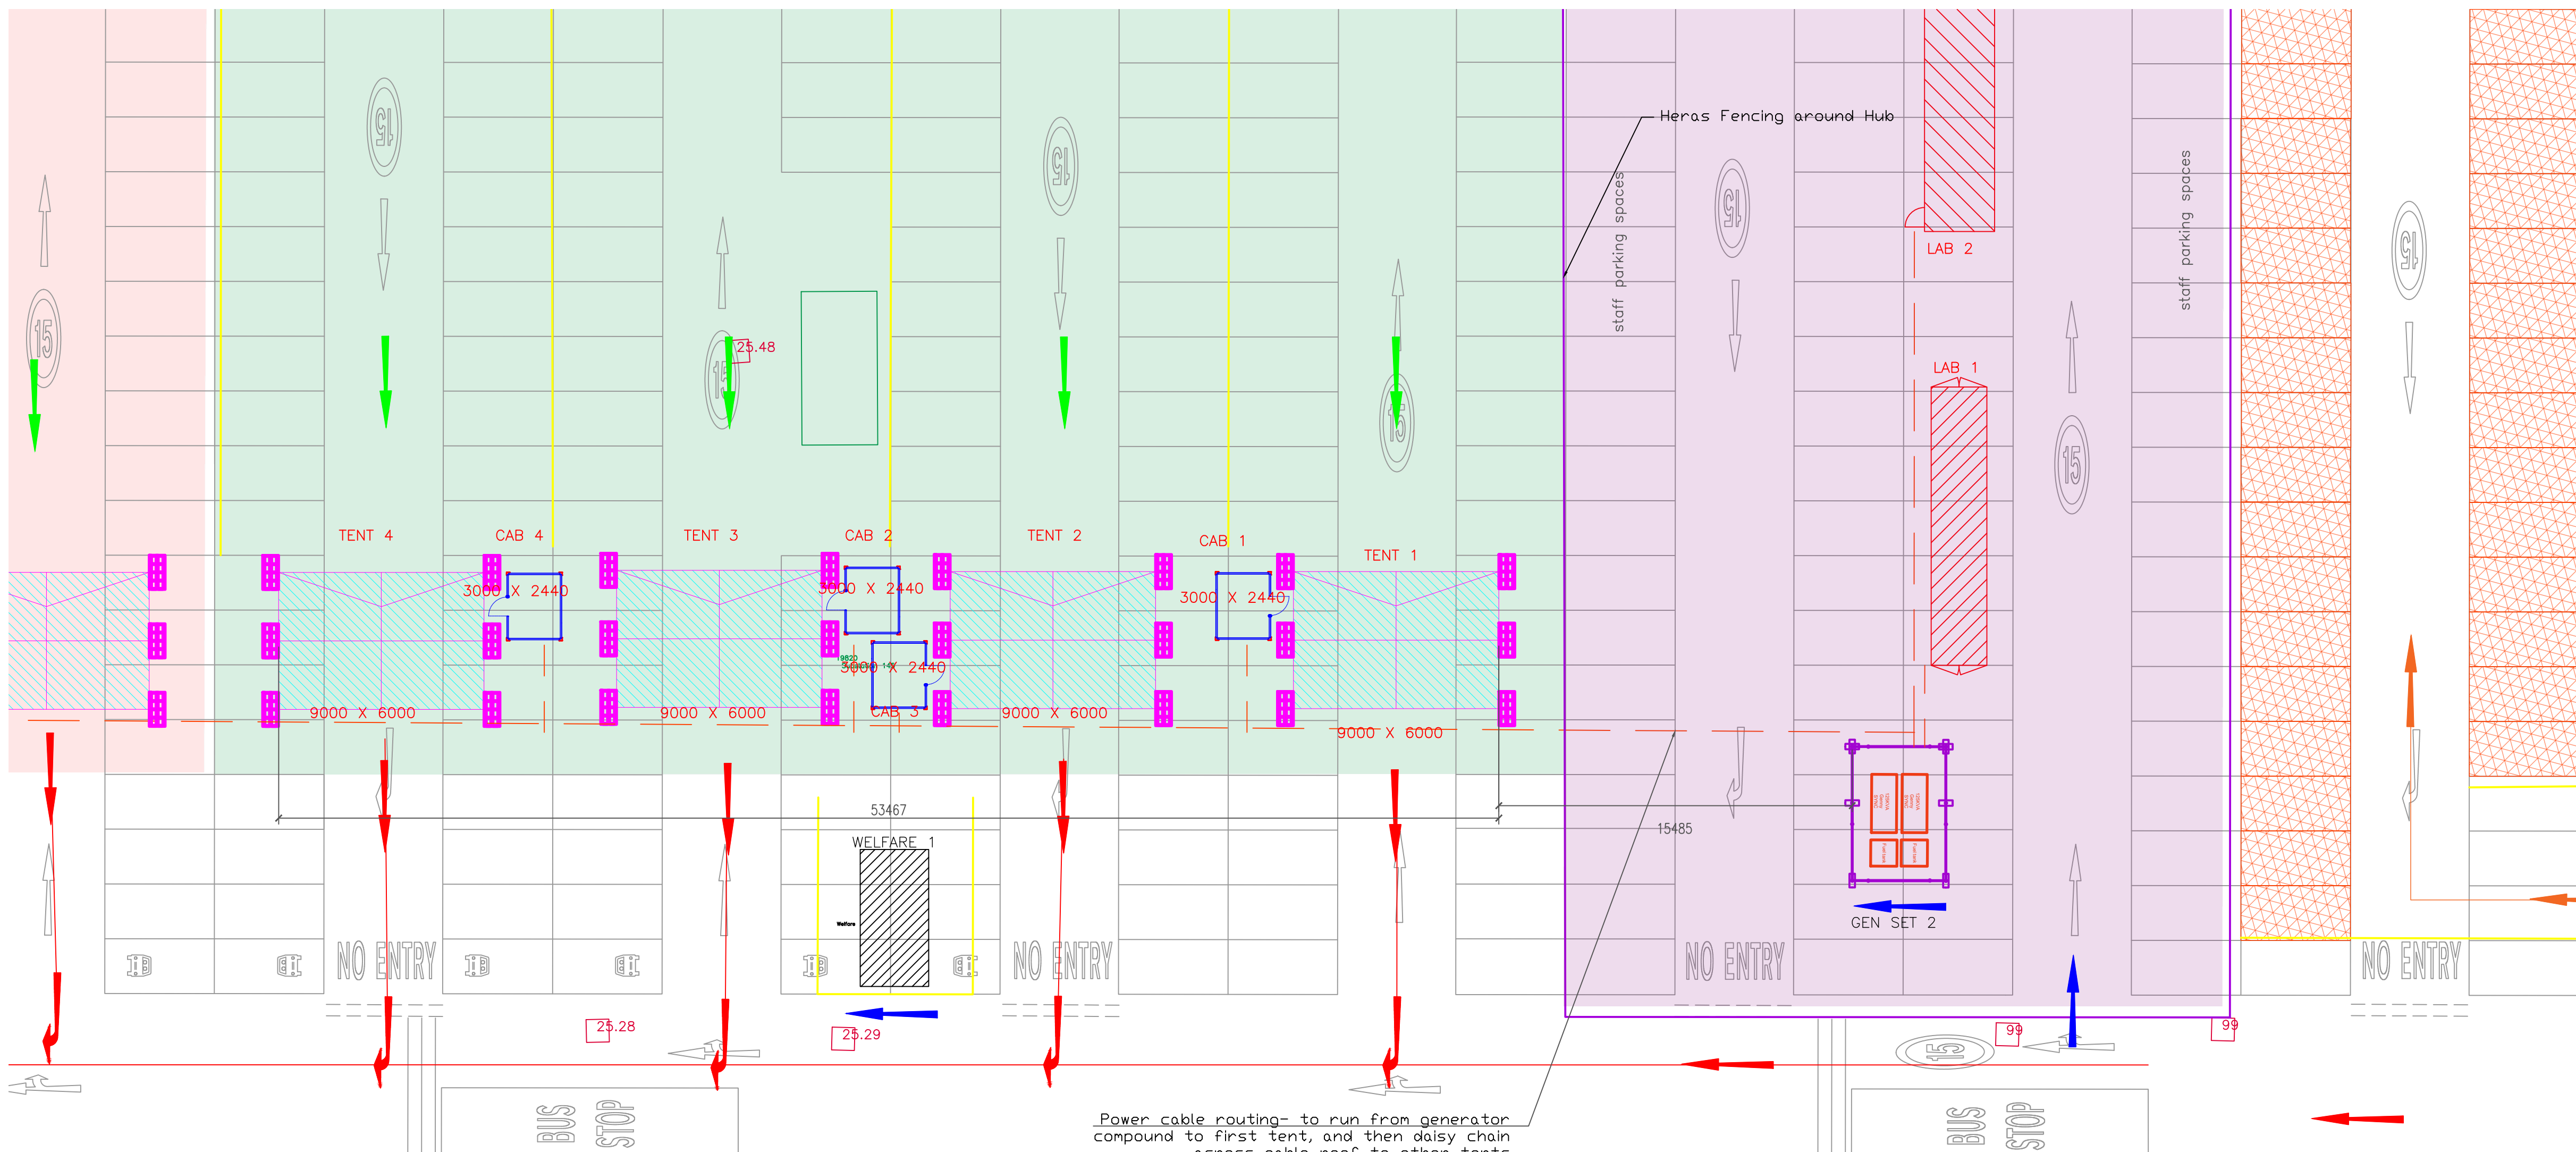


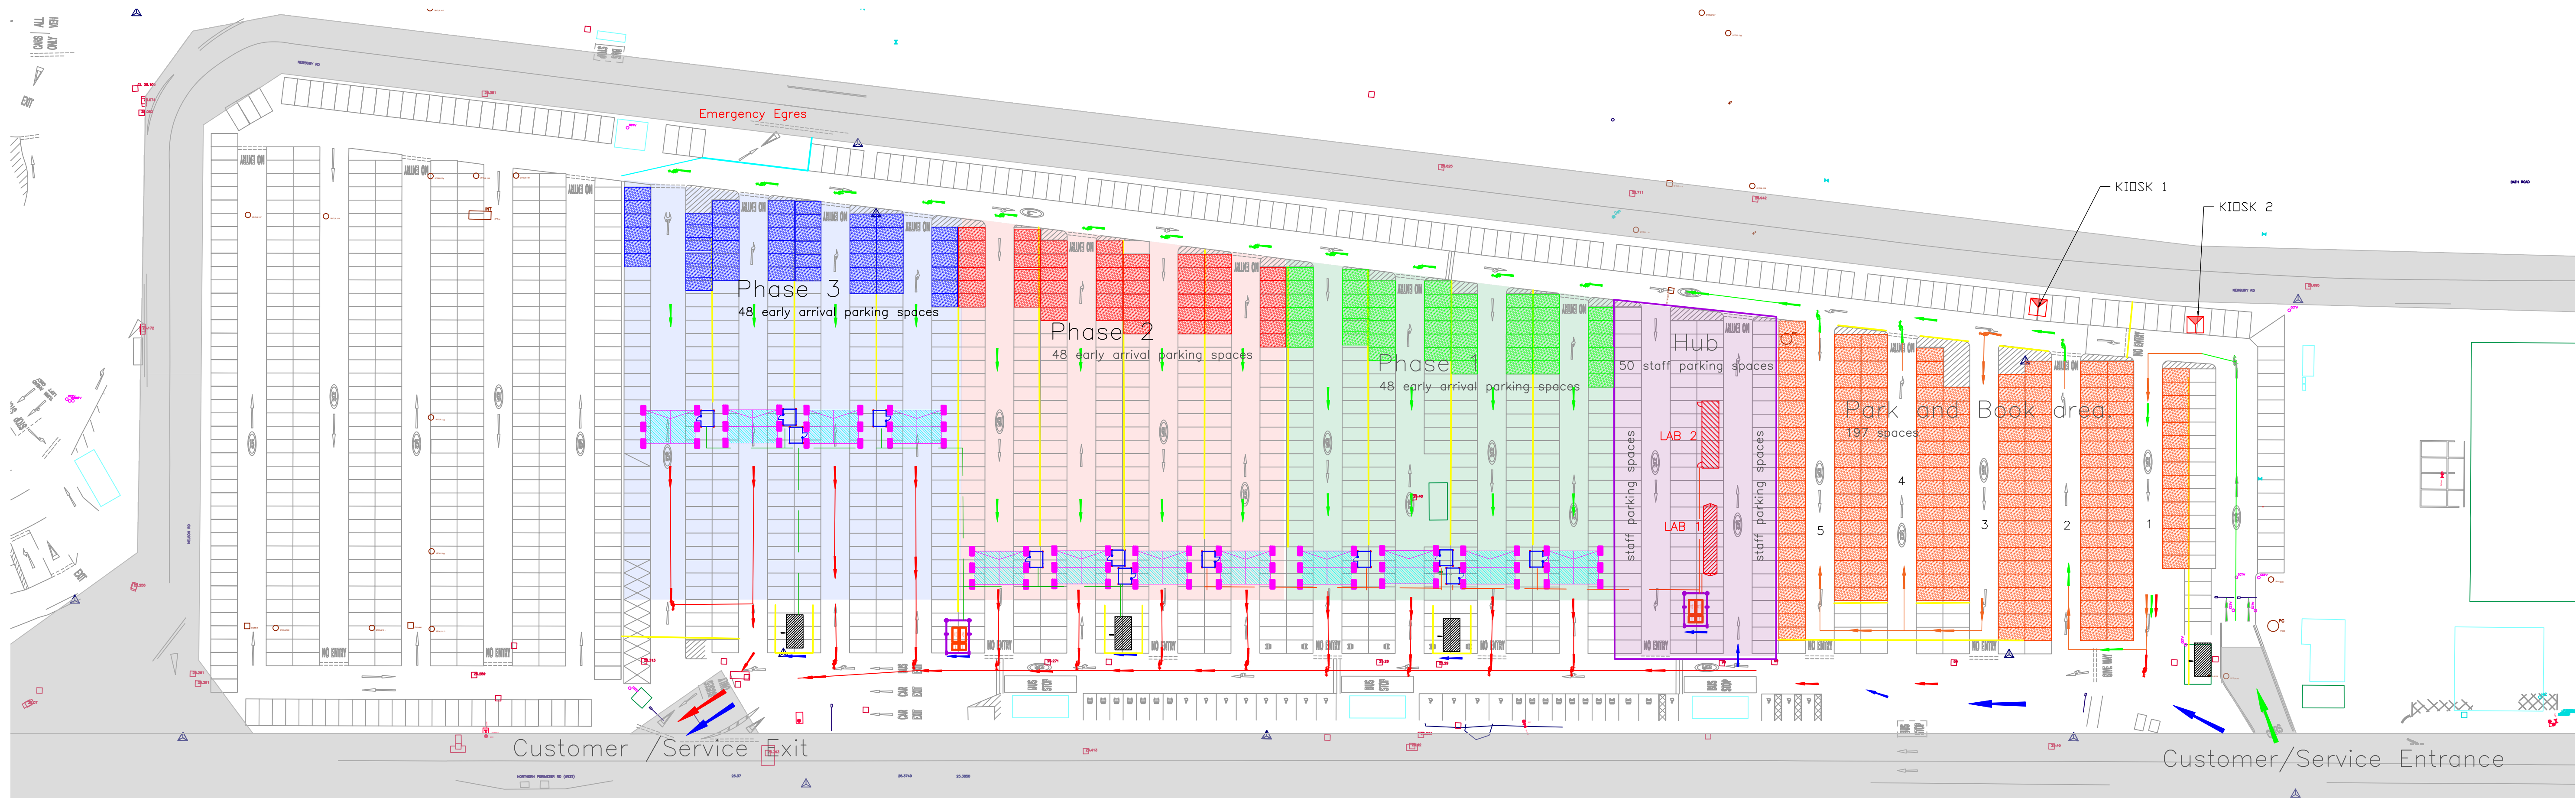

Customer Journey—

- Arrive Off Northern Perimeter rd, through main entrance. Control point 1 (kiosk 1) in corner of car-park to allow queue off road.
- All cars enter Park and Book area.
- Pre bookings proceed down lane 2 stopping at control point 2 before going to testing lane.
- If unable to get booking— join main exit route from park and book area.
- After test— join main exit route onto Northern Perimeter rd.

Key—

Green arrows— Customer Journey IN
RED arrows— Customer journey OUT
Orange arrows— Park and book –197 Spaces
Blue Arrows— Service route.

Yellow Line— PED Barriers
Purple Line— Heras fencing.

Purple Hatched area— HUB area including LAB 1 & 2 and 125kva Generator sync set.


Green Hatched area—PHASE1 potential compound—48 Parking spaces for early arrivals.

RED hatched area— PHASE2 potential compound— increases lane capacity by 8 lanes – 48 parking spaces for early arrivals.

BLUE hatched area— PHASE3 potential compound— increases lane capacity by 8 lanes— 48 parking spaces for early arrivals.

FILE NAME	Cignpost Heathrow Layout	SHEET	1	SCALE	
SIZE	A1				Cignpost COVID testing centre+LAB
DRAWN	25/11/2020				CUBEMANAGEMENT
CHECK	CT				
APPR.		DWG NO			
ISSUED	25/11/2020				Cignpost Heathrow
REV	7				
Site Location Heathrow Airport TW6 2RL					


7	Site re-arranged after site survey.	01/12/2020	SL
RevNo	Revision note	Date	Signature

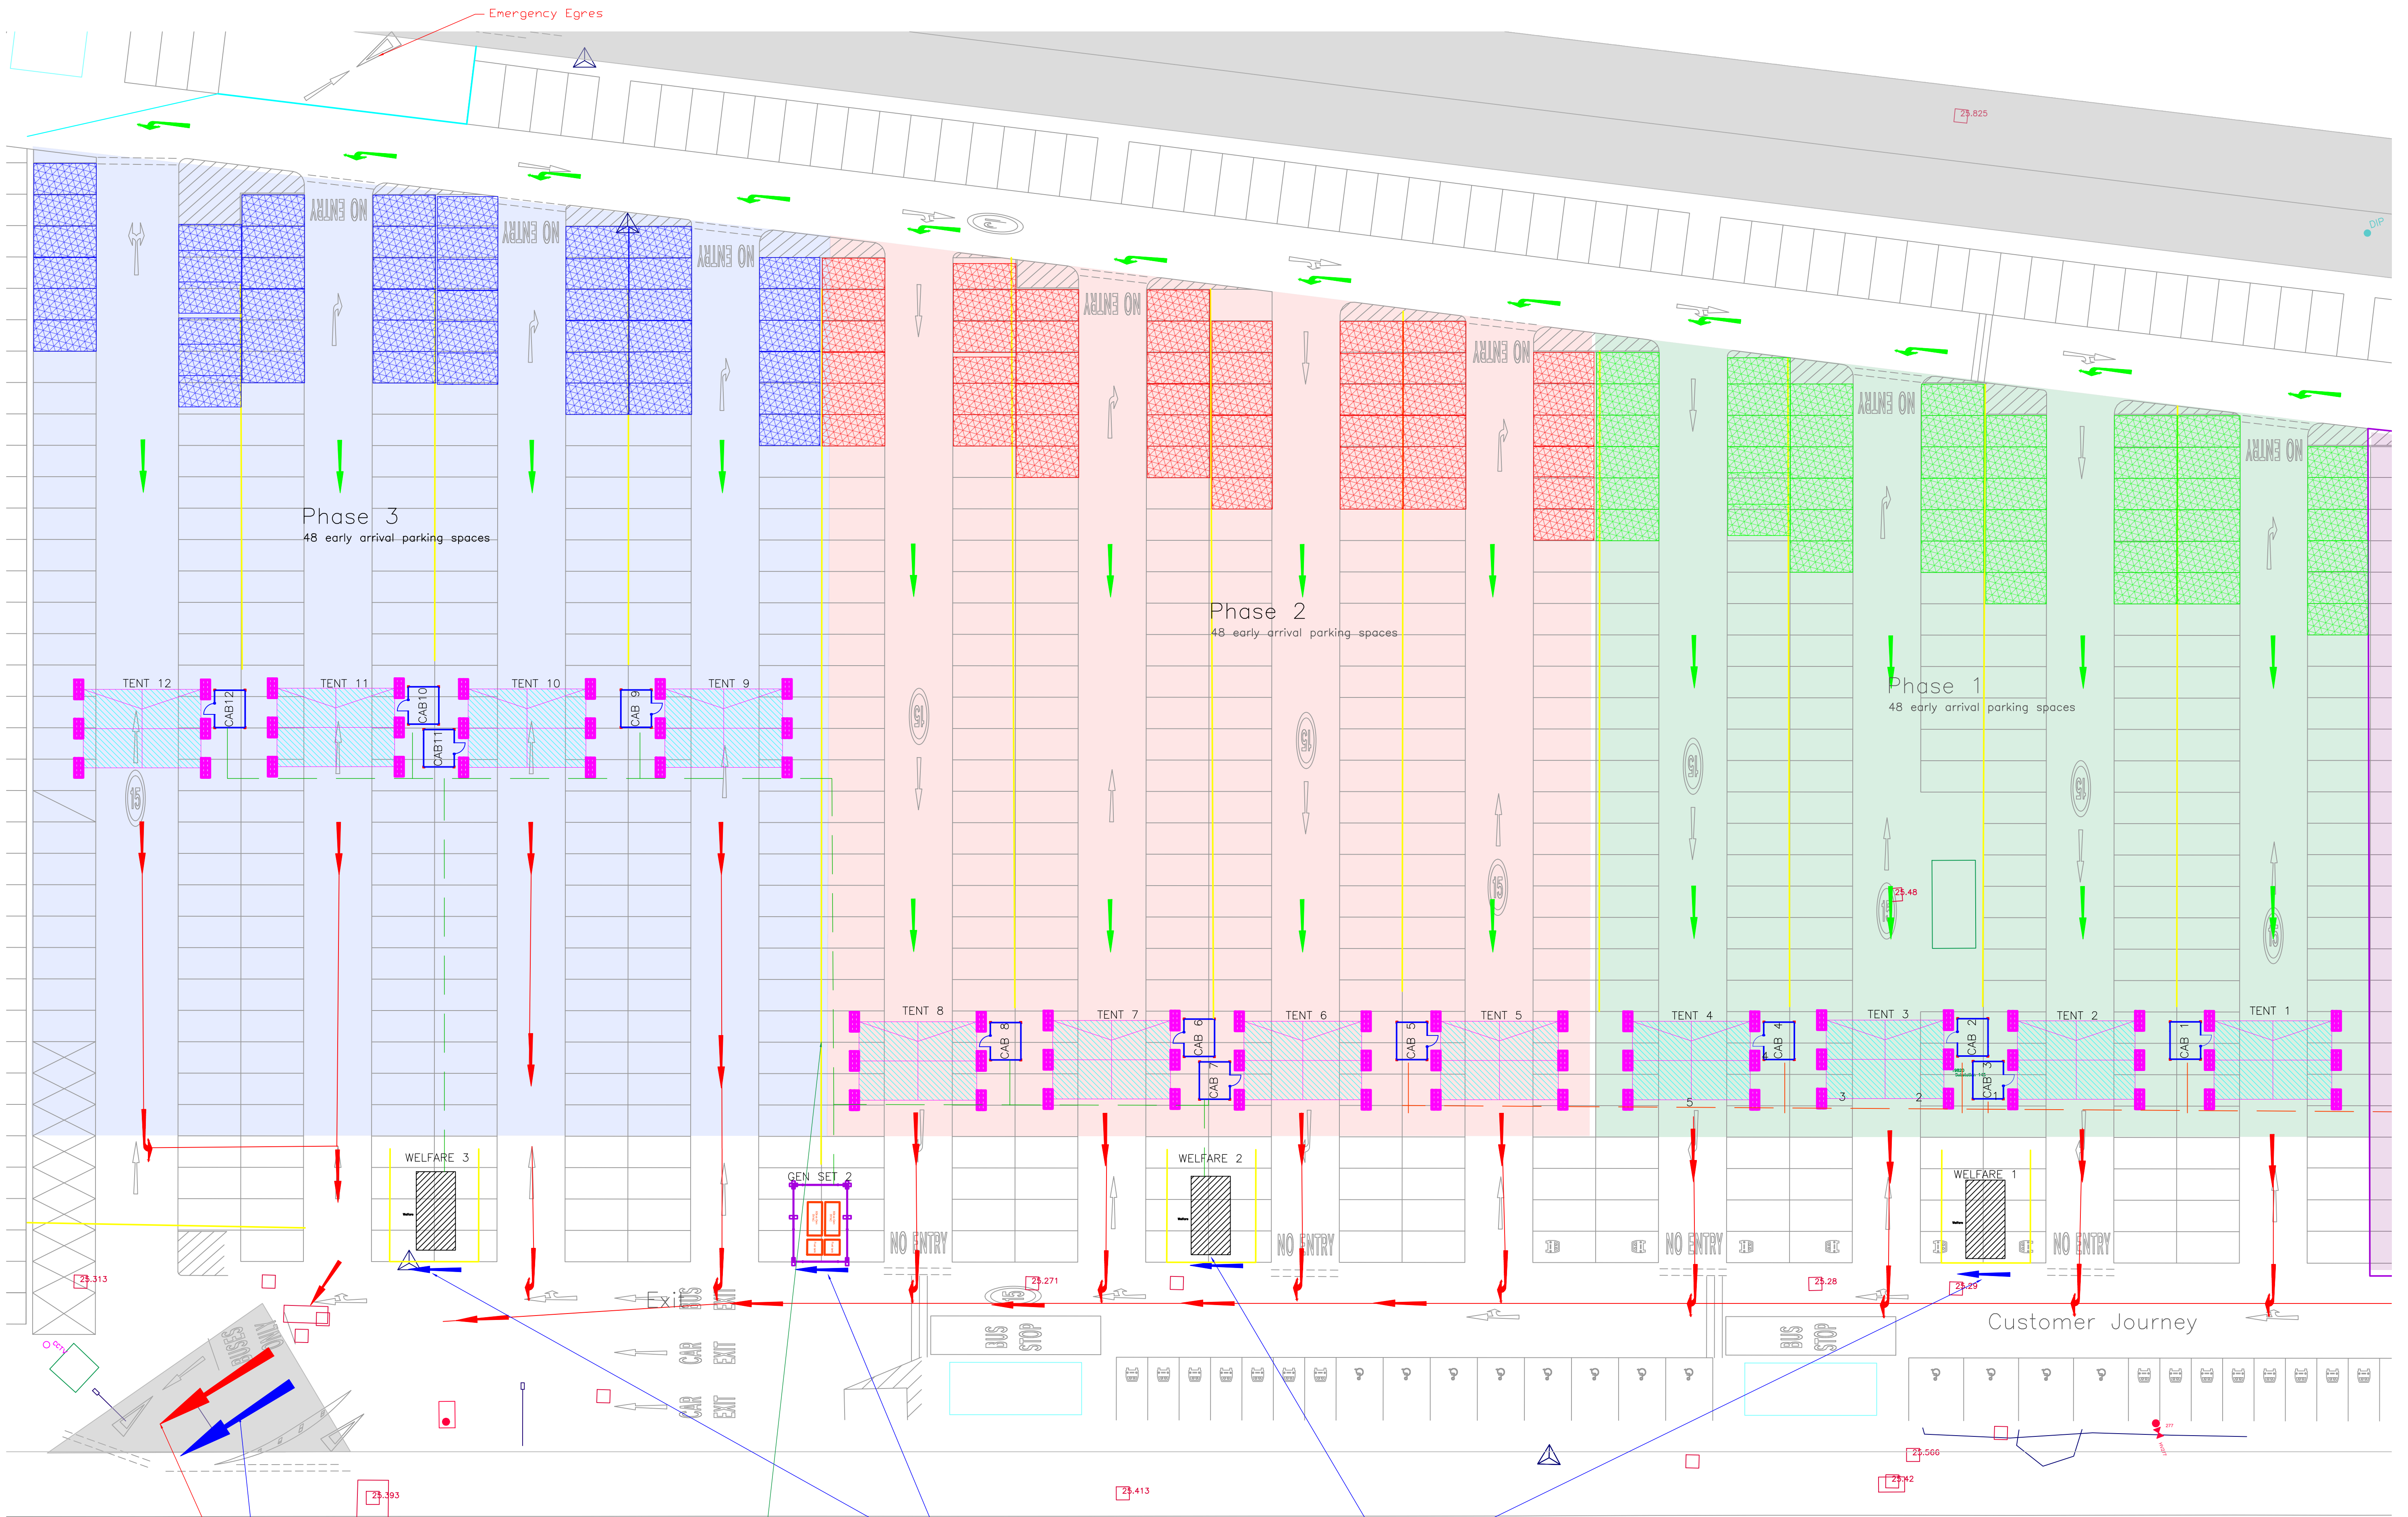

7		Site re-arranged after site survey.	01/12/2020	SL
RevNo	Revision note		Date	Signature

FILE NAME	Cignpost Heathrow Layout	SHEET	2	SCALE
SIZE	A1	Cignpost COVID testing centre+LAB		
DRAWN	25/11/2020	CUBEMANAGEMENT		
CHECK	CT	DWG NO		
APPR.		Cignpost Heathrow		
ISSUED	25/11/2020	Site Location Heathrow Airport TW6 2RL		
REV	7			

Any redistribution or reproduction of part or all of the contents in any form is prohibited other than with written permission of Cignpost International Ltd. You may not, except with our express written permission, distribute or commercially exploit the content.

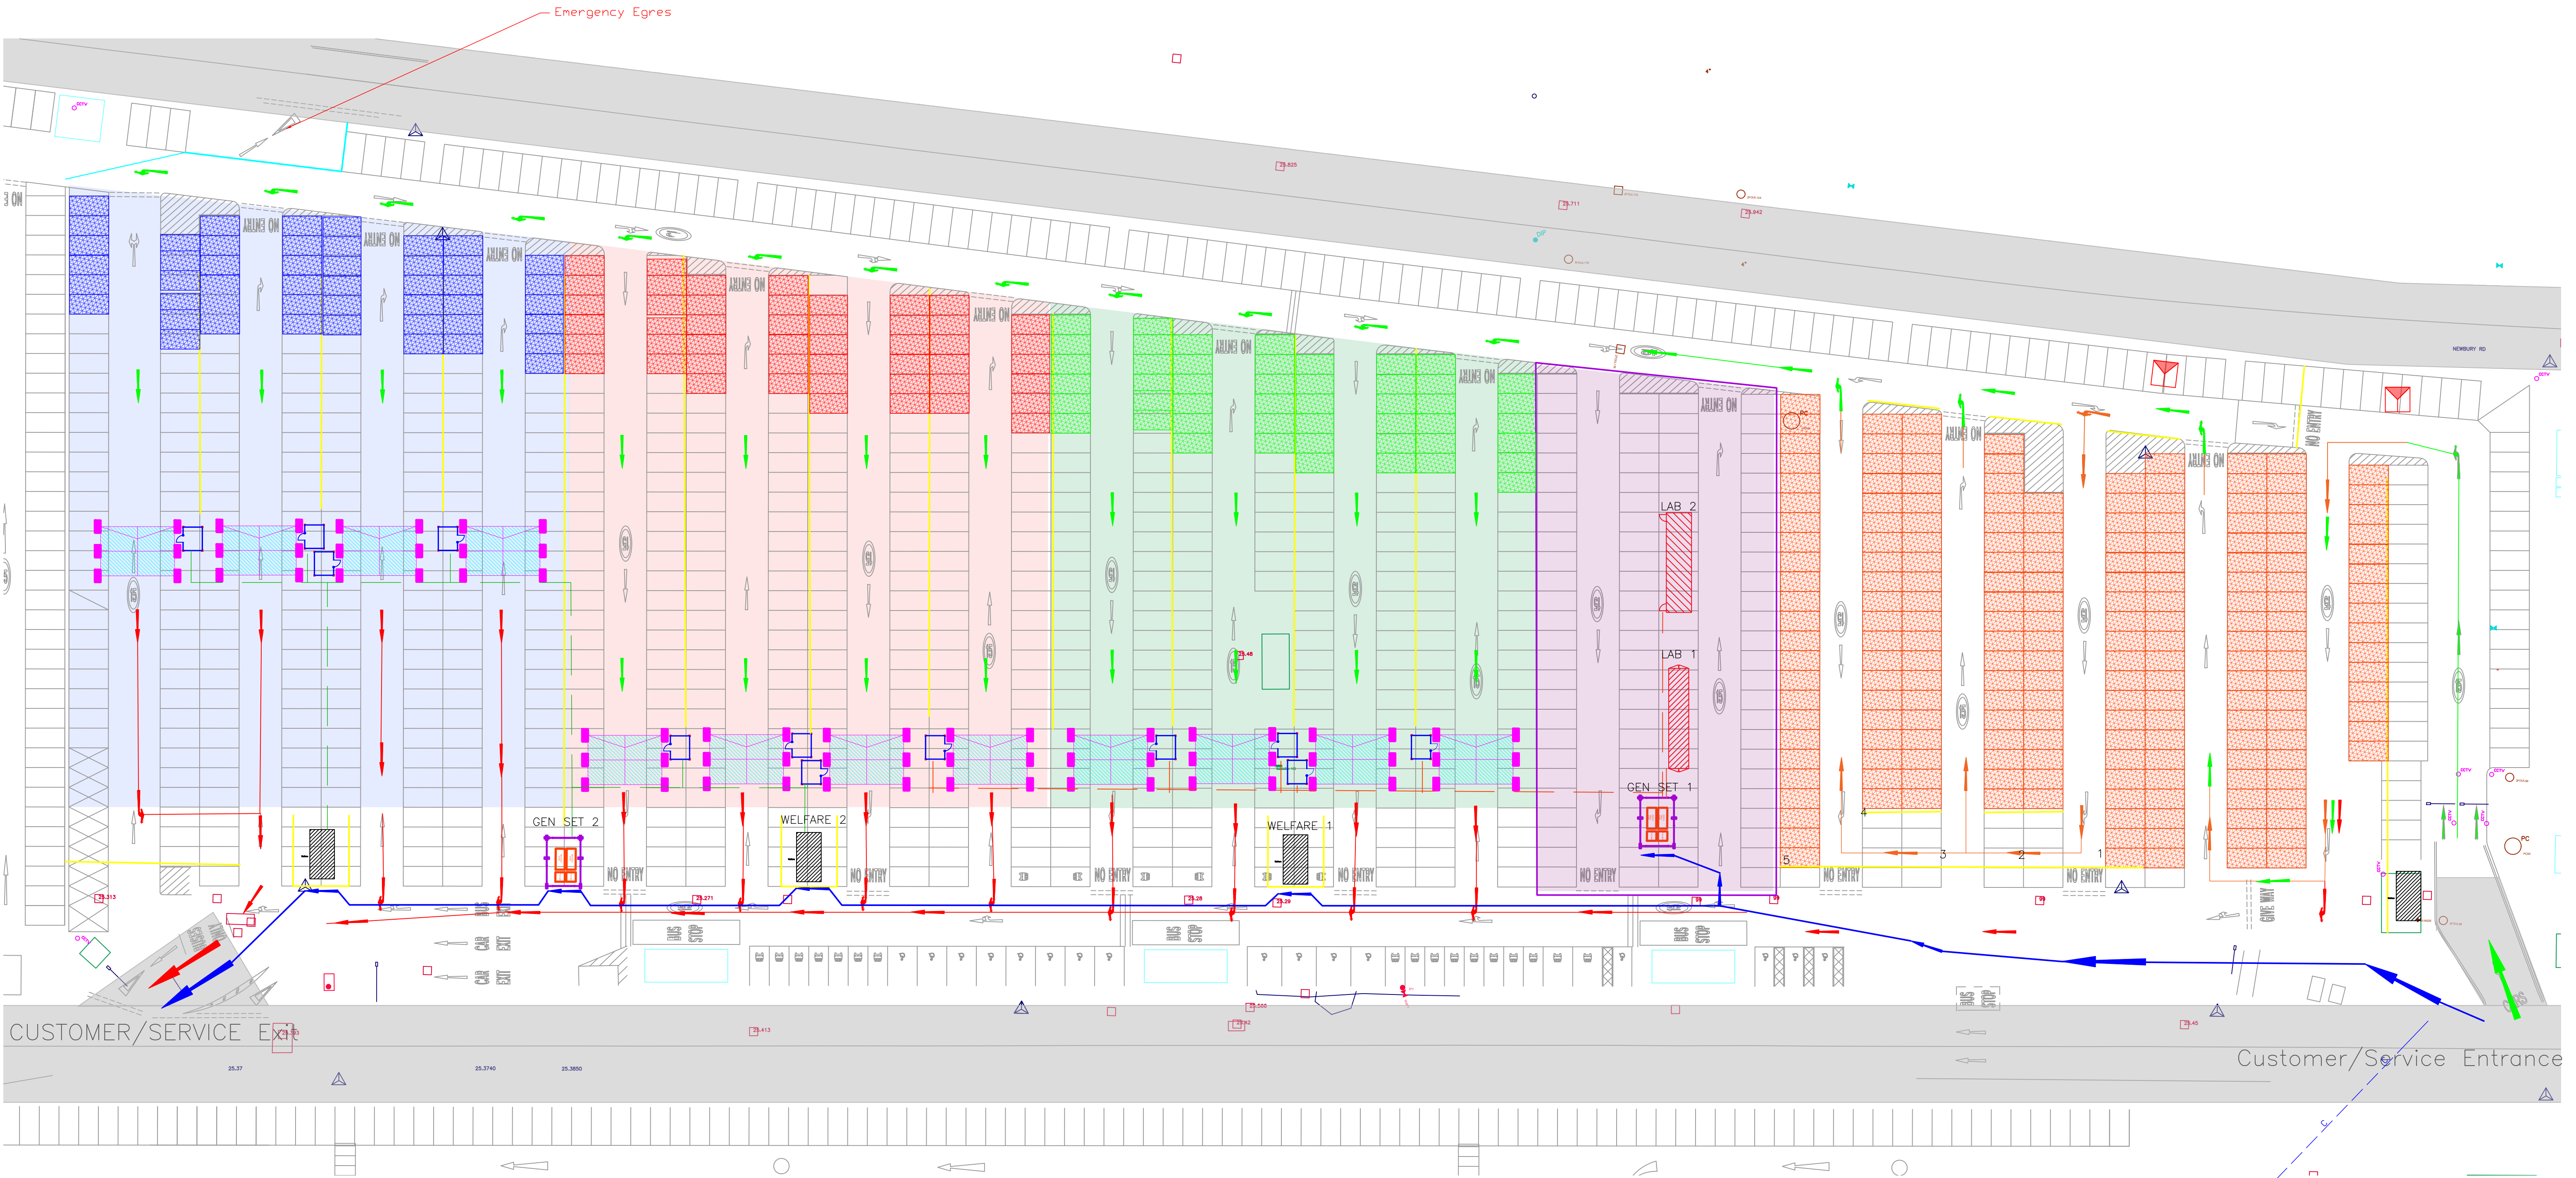

Service Vehicles access through Buss lane into carpark off Northern Perimeter road.
Follow customer exit route into HUB area to service Generator compound 1.
Follow customer exit route to Welfare 1/2/3. Vehicle to pull up on curb ensuring live exit lane is not blocked.
Follow customer exit route to Generator compound 2. Vehicle to pull up on curb ensuring live exit lane is not blocked.

Exit via customer exit onto Northern Perimeter road.



7	Site re-arranged after site survey.	01/12/2020	SL
RevNo	Revision note	Date	Signature

FILE NAME	Cignpost Heathrow Layout	SHEET	3	SCALE	
SIZE	A1				Cignpost COVID testing centre+LAB
DRAWN	25/11/2020				
CHECK	CT				
APPR.					
ISSUED	25/11/2020				
REV	7				
Site Location	Heathrow Airport TW6 2RL				

CUBEMANAGEMENT

DWG NO
Cignpost Heathrow

Any redistribution or reproduction of part or all of the contents in any form is prohibited other than with written permission of CUBE International Ltd.
You may not, except with our express written permission, distribute or commercially exploit the content.