

# Site Phased Overview

Classification: Internal

# Phase 1 Detail




Phase 1



Phase 2



Phase 3

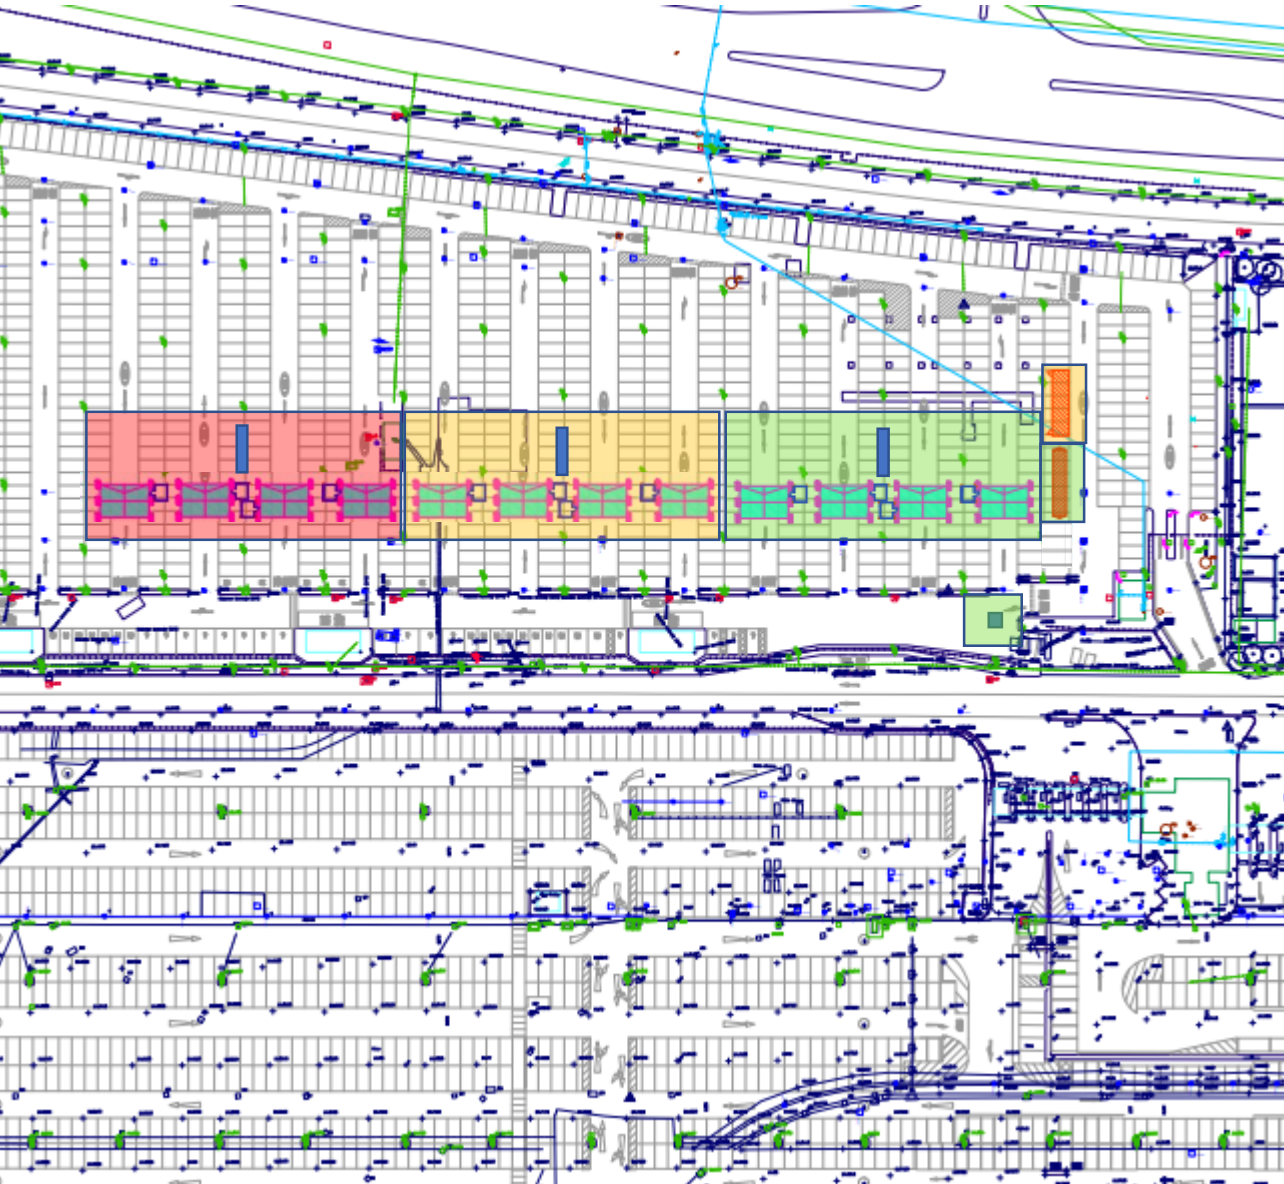

**Tent**  
W9000 x L6000 x H3500




**Cabin**  
W3000 x L2440 x H2590



**Welfare Unit**  
W24300 x L6060 x H2590



**Analysis Unit**  
W2440 x L12000 x H2590

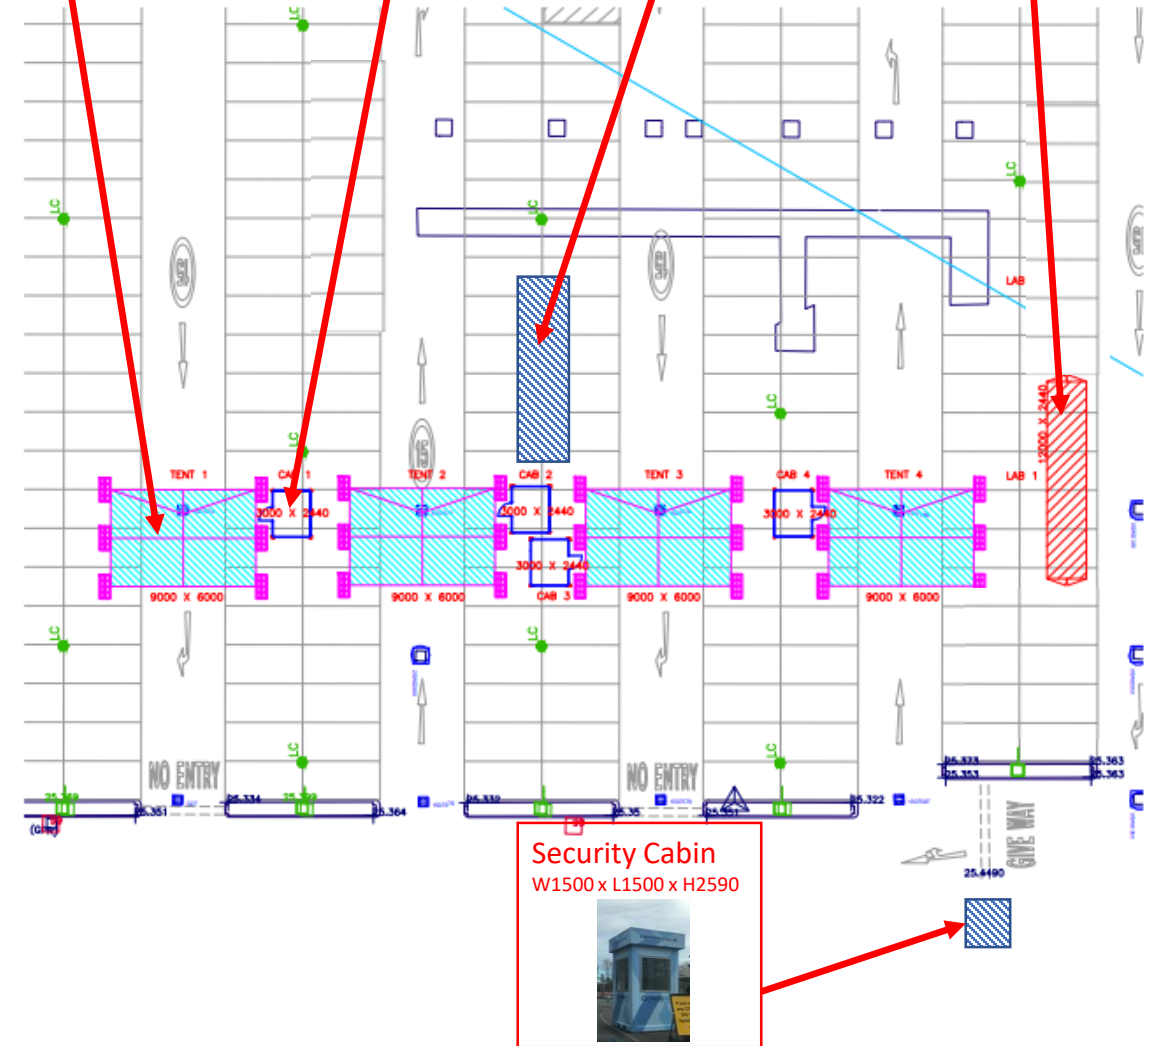

**Security Cabin**  
W1500 x L1500 x H2590

